



Client:	Bells Shoes
Drawing Title:	PROPOSED SIGN SCHEME
Site Ref:	17 SPRING GARDENS, BUXTON
Date:	01 - 08 - 22
Scale:	1 : 50
Drawing No.	BS9584 - 0003 V1
Colour Ref(s):	
Drawn By:	Stuart Richards
Revision No.	
Notes:	

EXISTING ELEVATION:

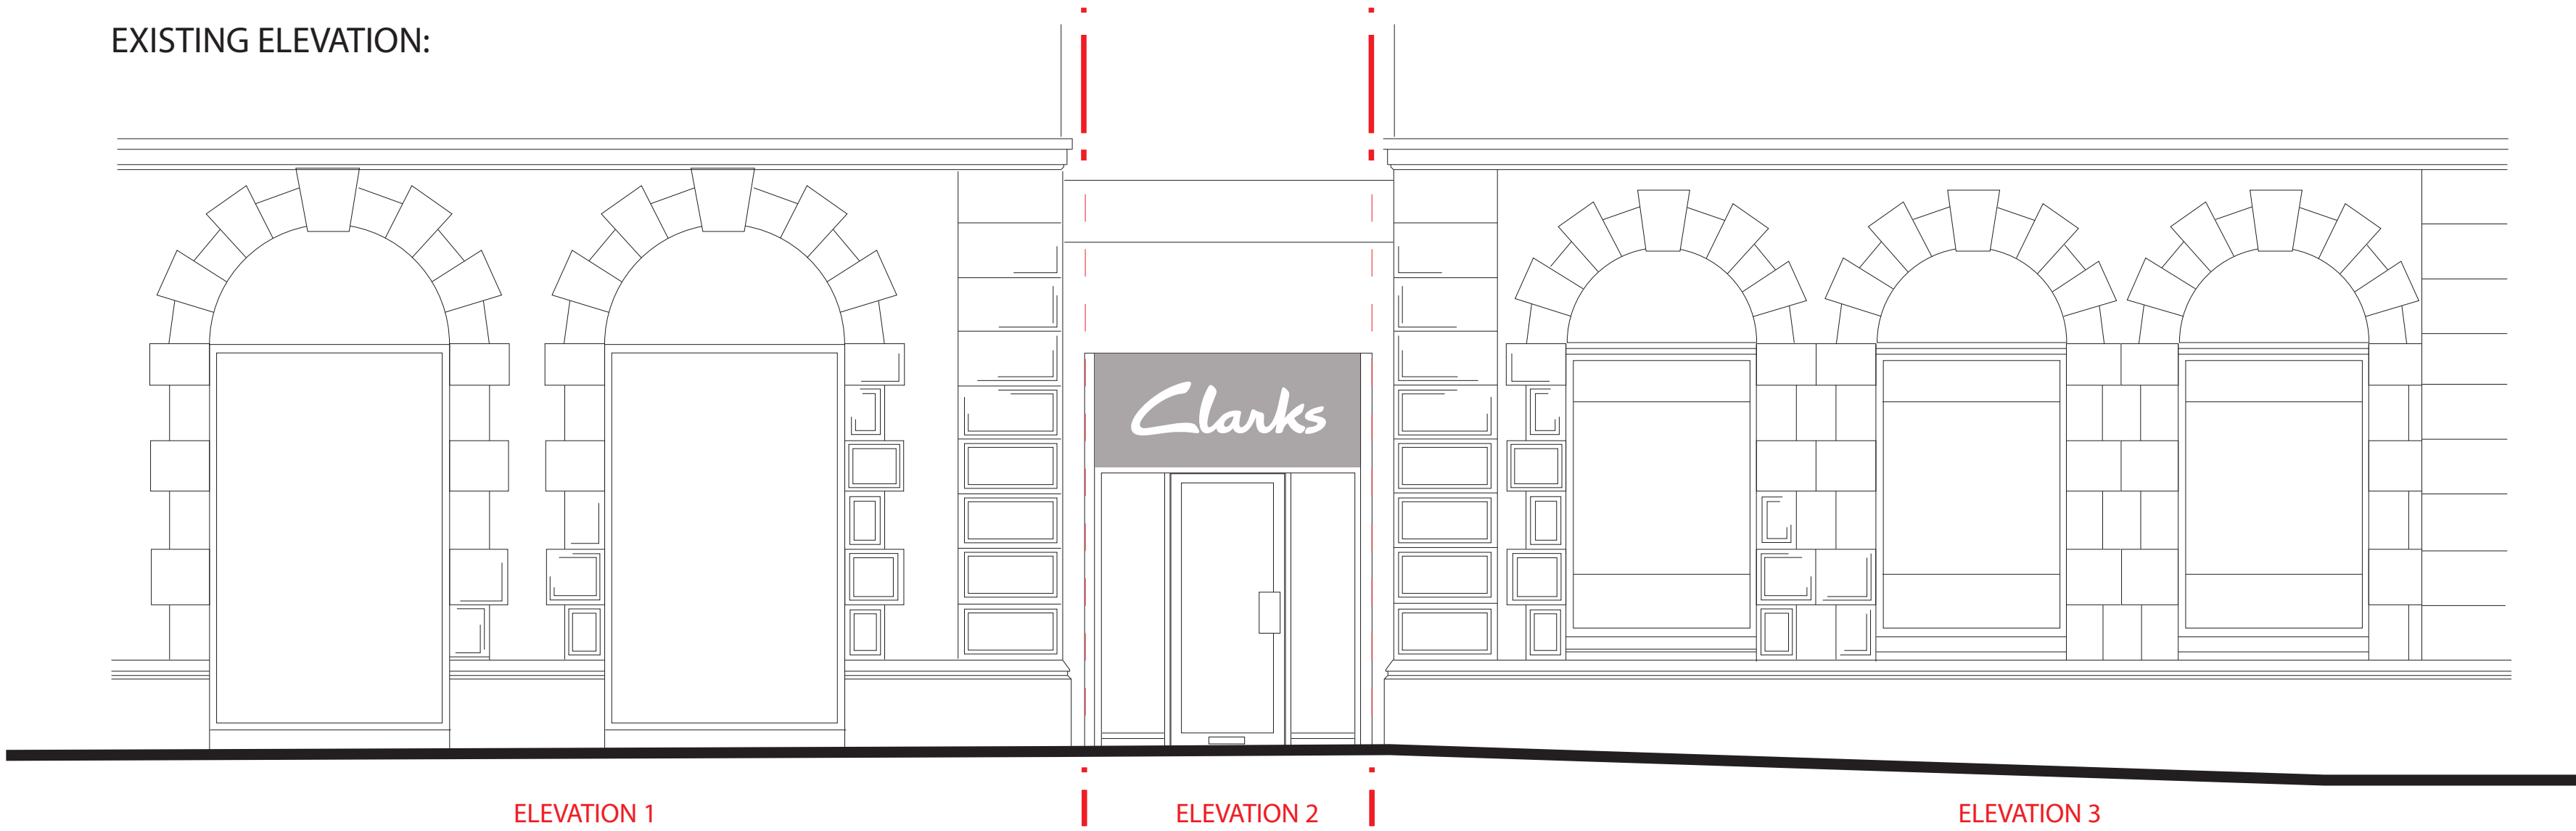

PROPOSED ELEVATION:

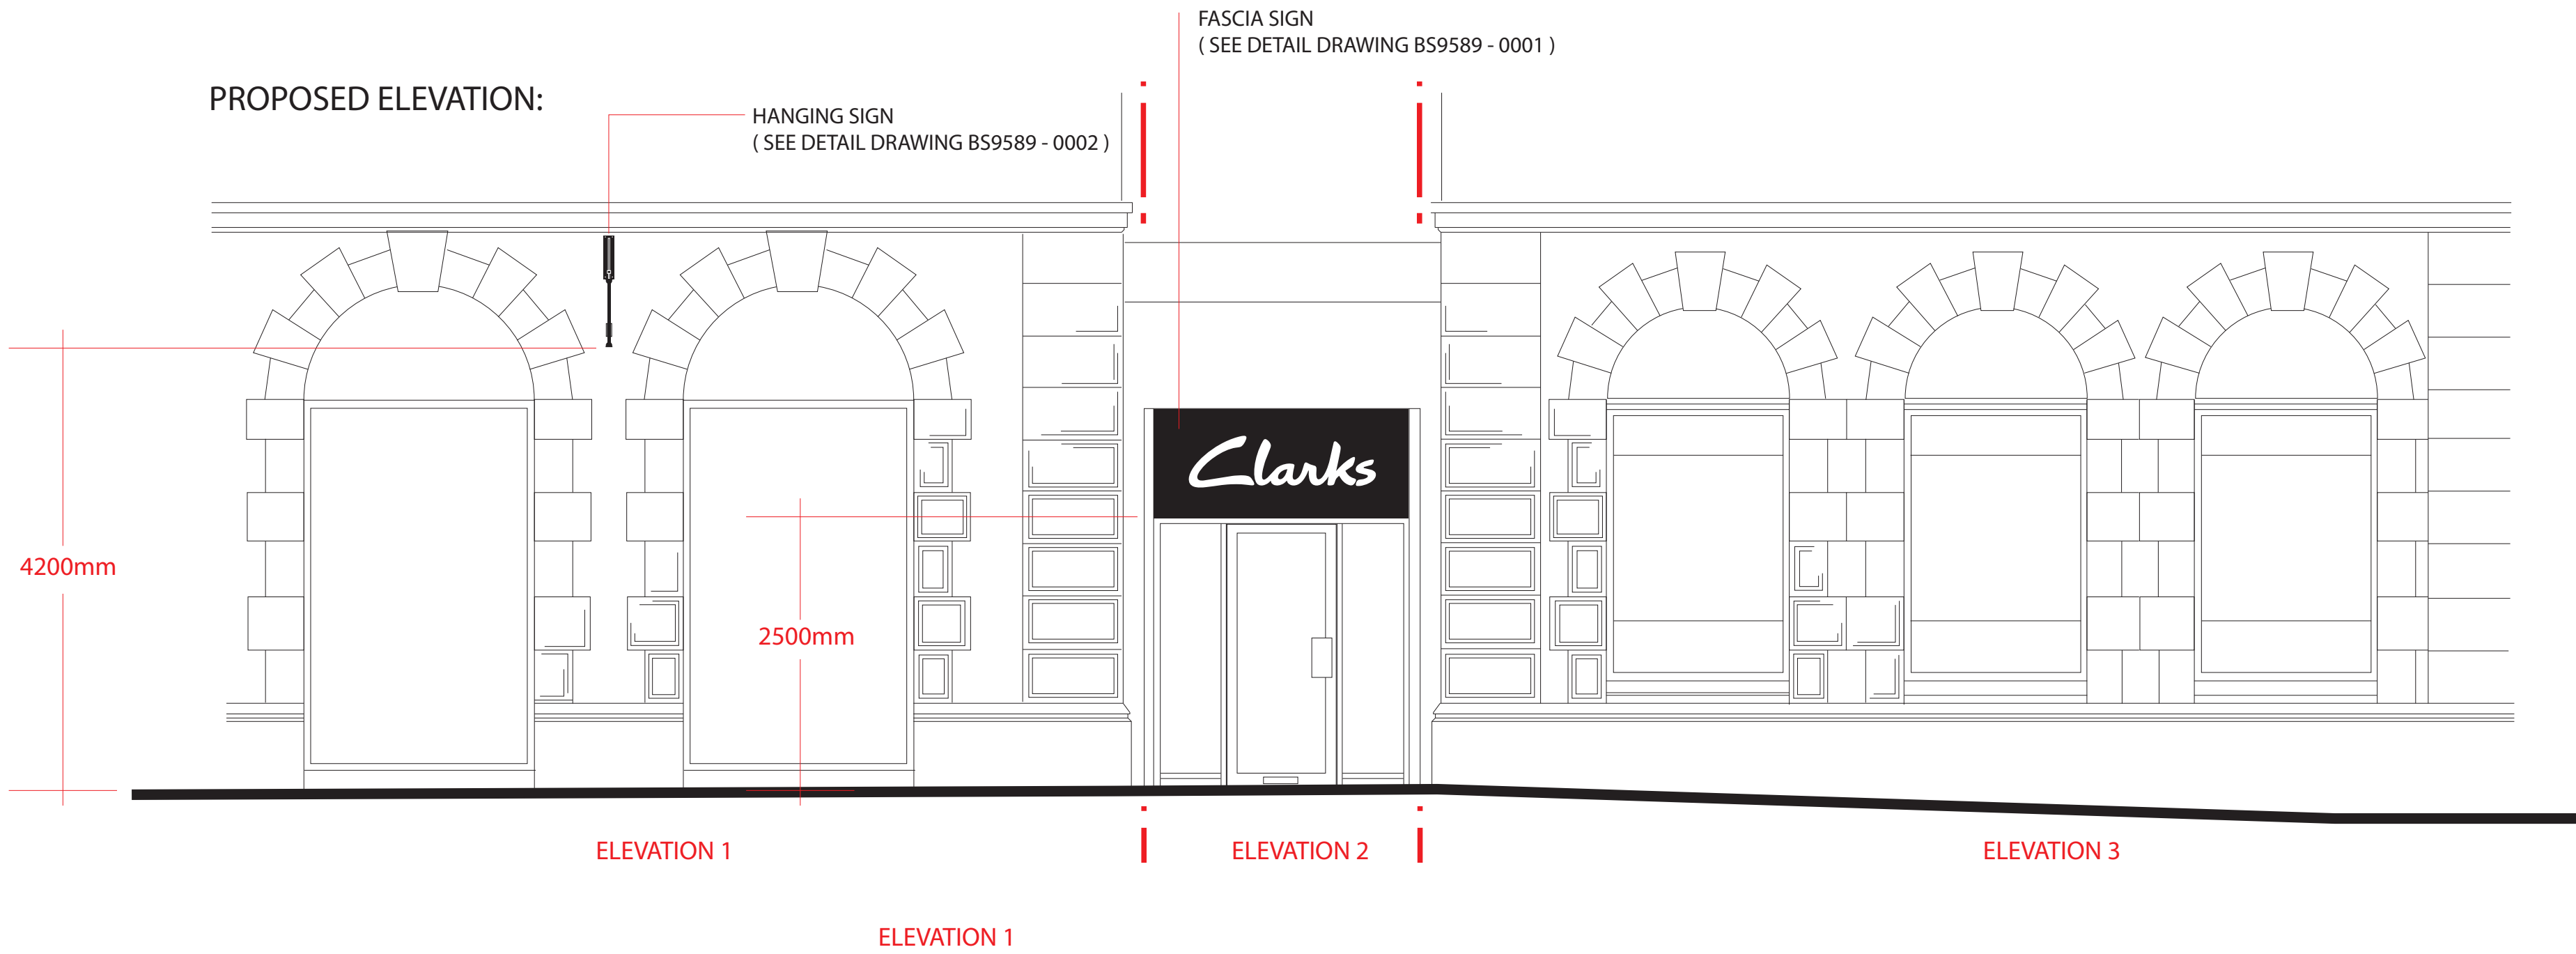

FASCIA SIGN:

THE NEW ILLUMINATED ALUMINIUM FASCIA SIGN TO BE A REPLICA OF THE EXISTING SIGN IN REGARDS OF SIZE, LOGO PROPORTION AND MATERIALS USED.

THE COLOUR OF THE NEW SIGN SHOULD BE RAL 9005 WITH A SATIN FINISH, AS PER CLARKS CURRENT BRANDING GUIDELINES.

ALL OF THE EXISTING LIGHTING GEAR IS TO BE RETAINED AND REUSED.

HANGING SIGN:

NEW TRADITIONALLY STYLED HANGING BRACKET AND SIGN PANEL WITH NON-ILLUMINATED LOGOS (DOUBLE-SIDED)

BRACKET FINISH: GLOSS BLACK POWDER COAT
PANEL FINISH: RAL 9005 SATIN FINISH
LOGO FINISH: GLOSS WHITE ACRYLIC

