


EXISTING ELEVATIONS 1:100




PROPOSED ELEVATIONS 1:100

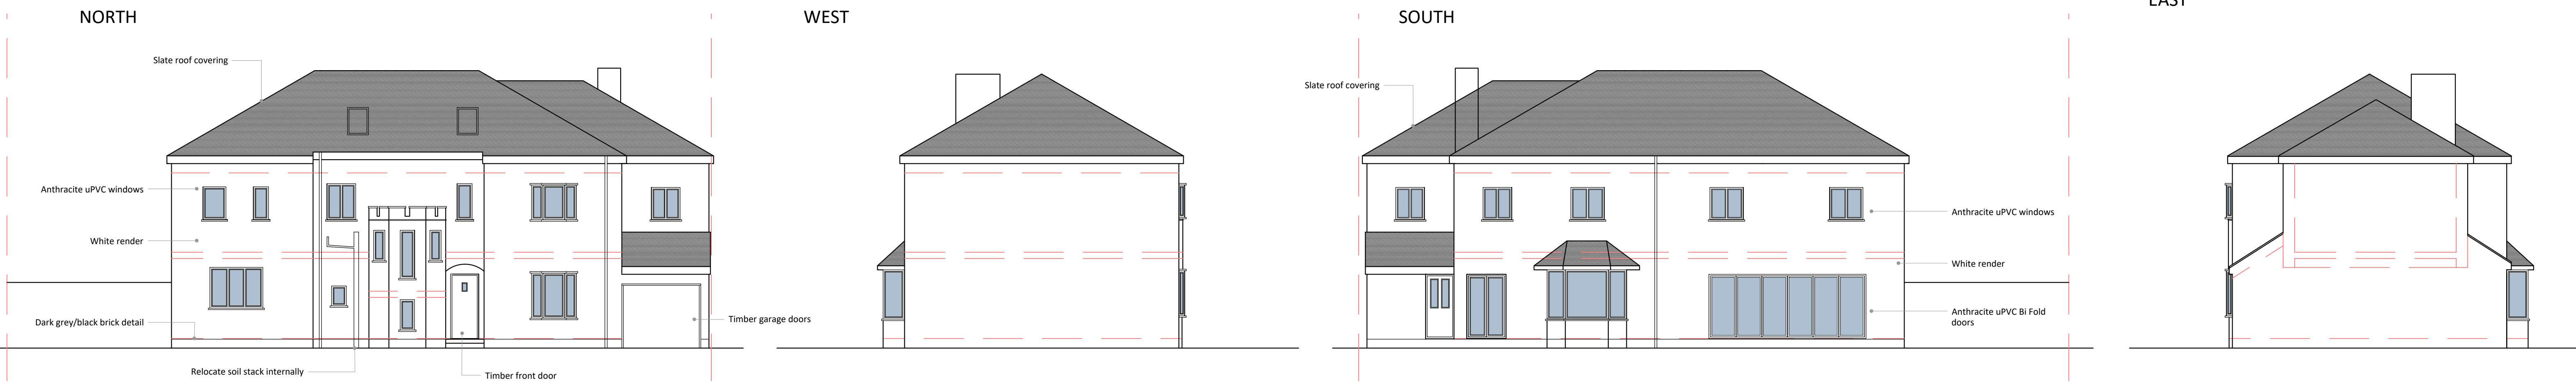

LOCATION PLAN 1:1250





SITE PLAN 1:200

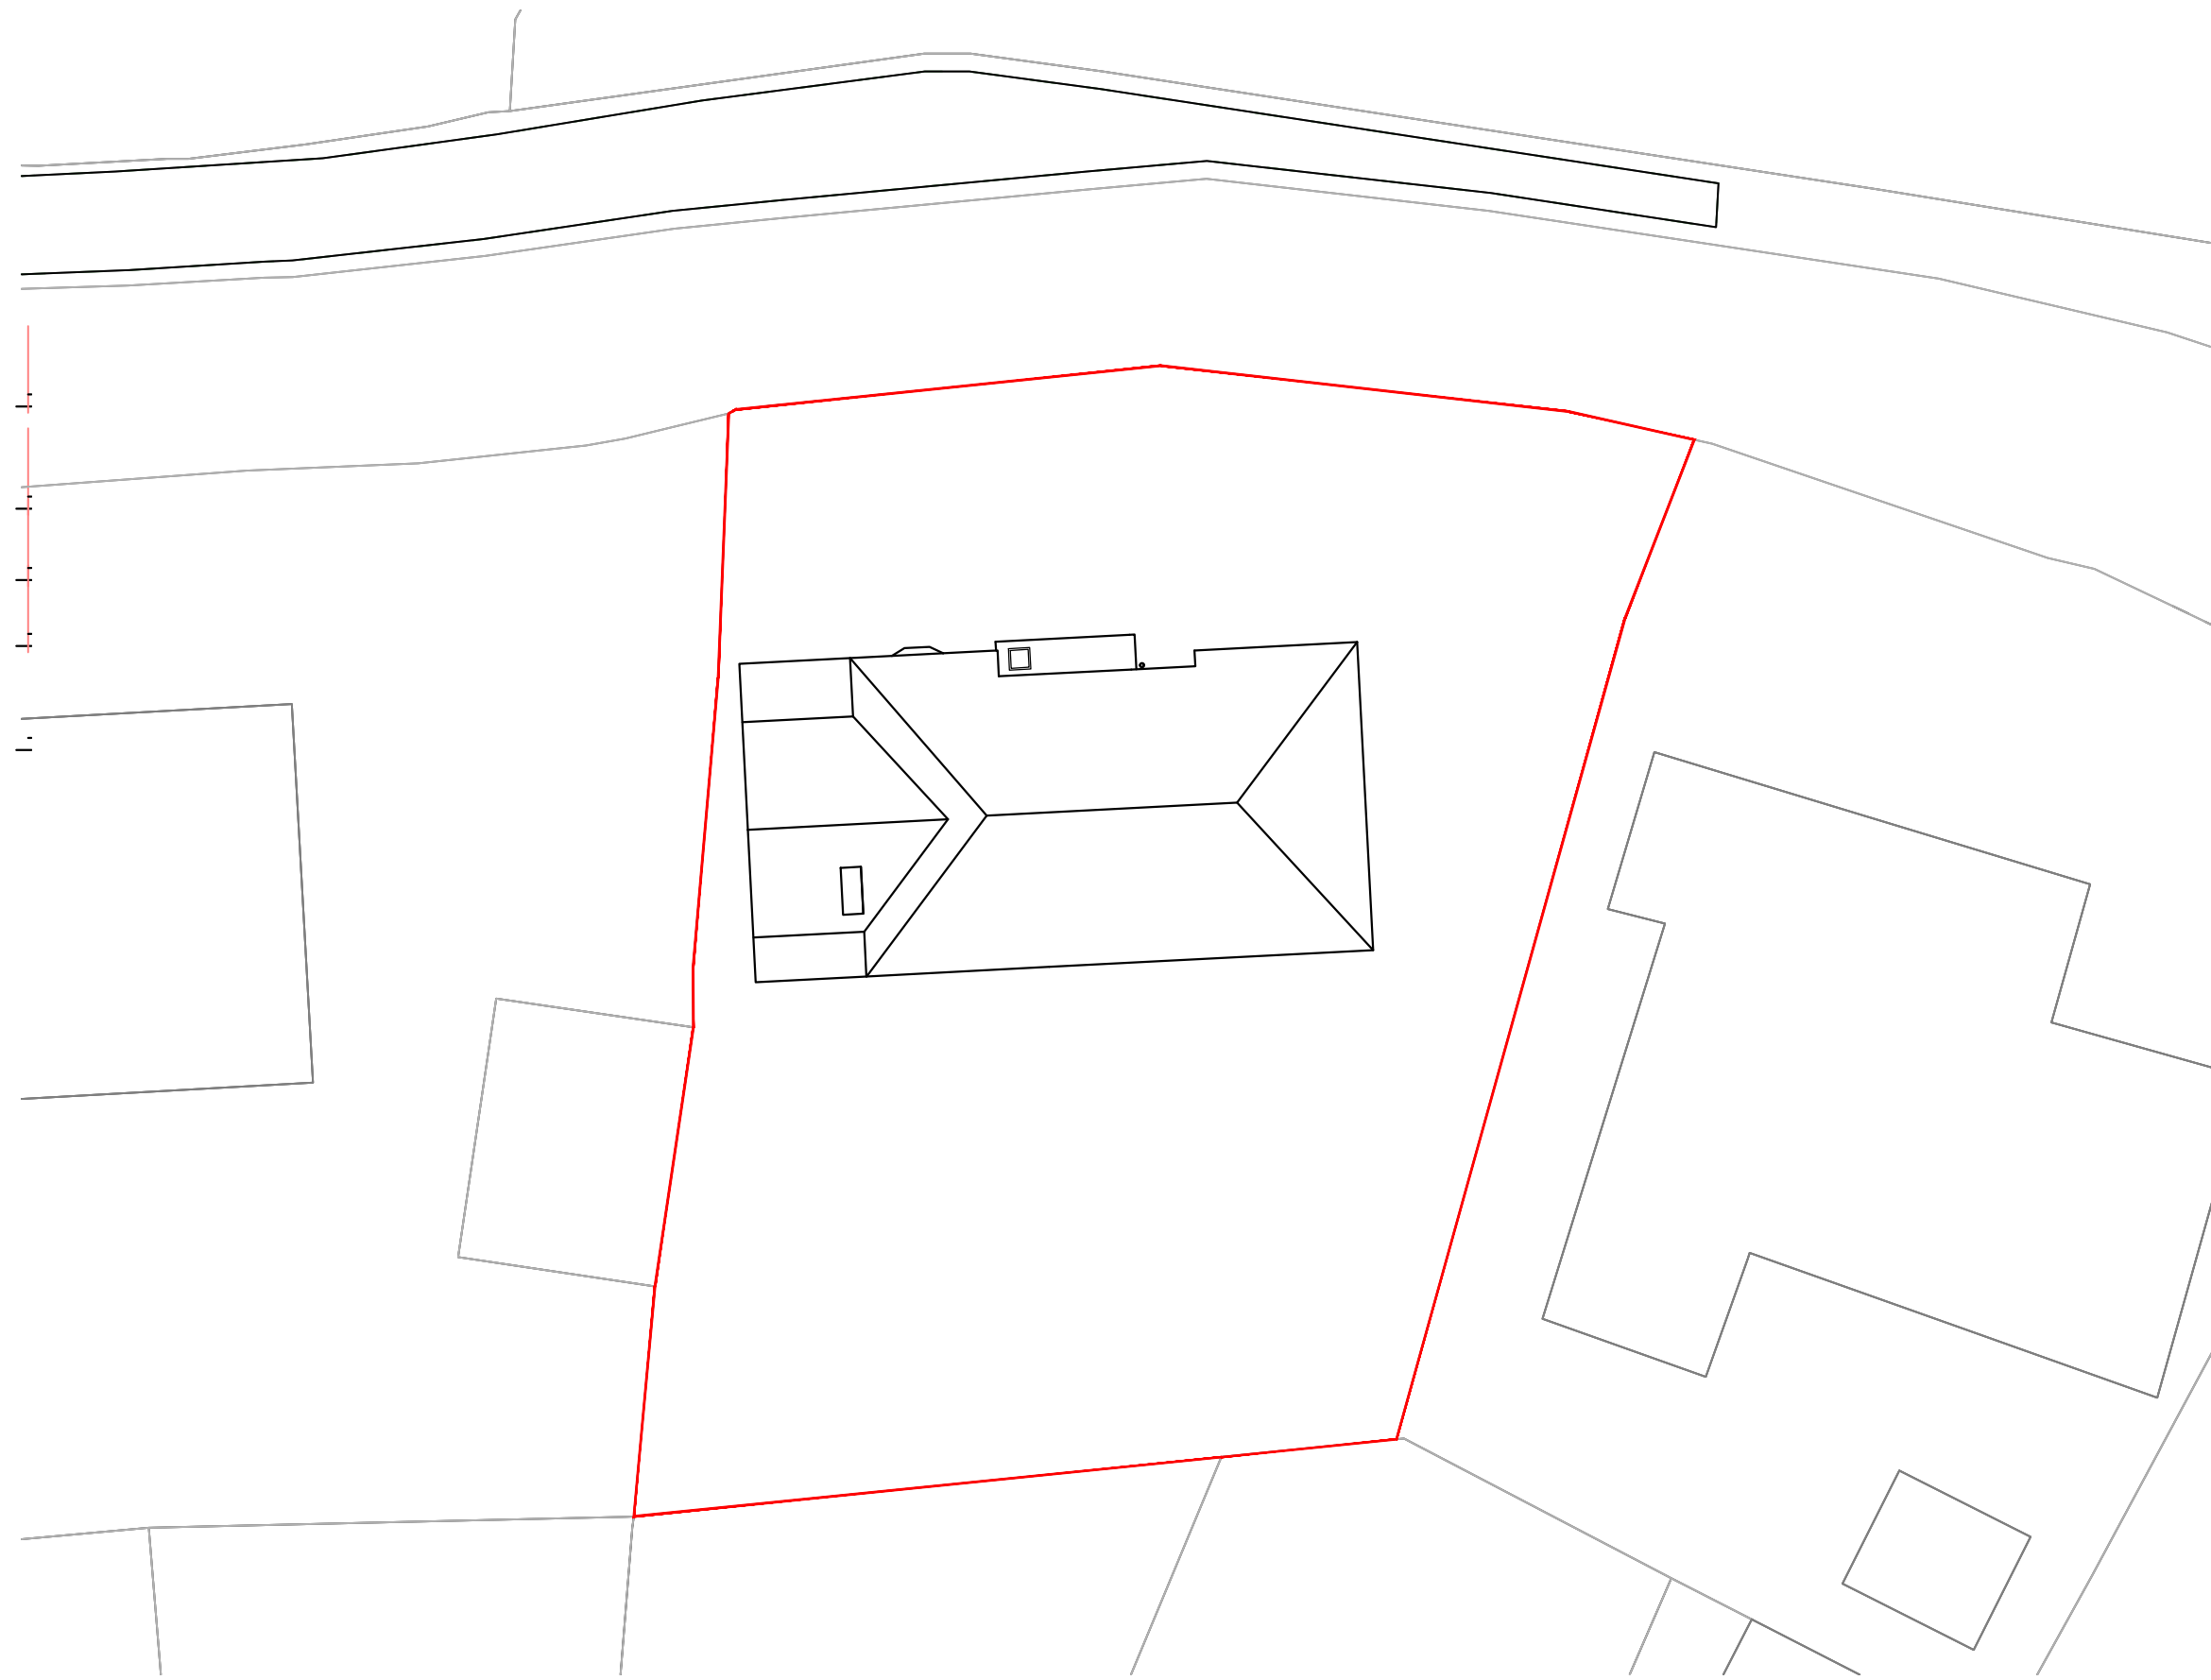

PROPOSED PLANS 1:100

ROOF PLAN

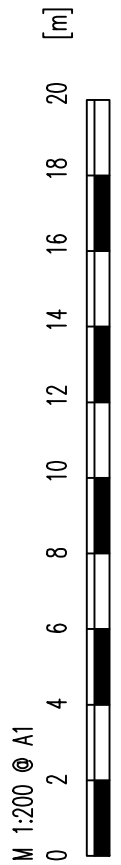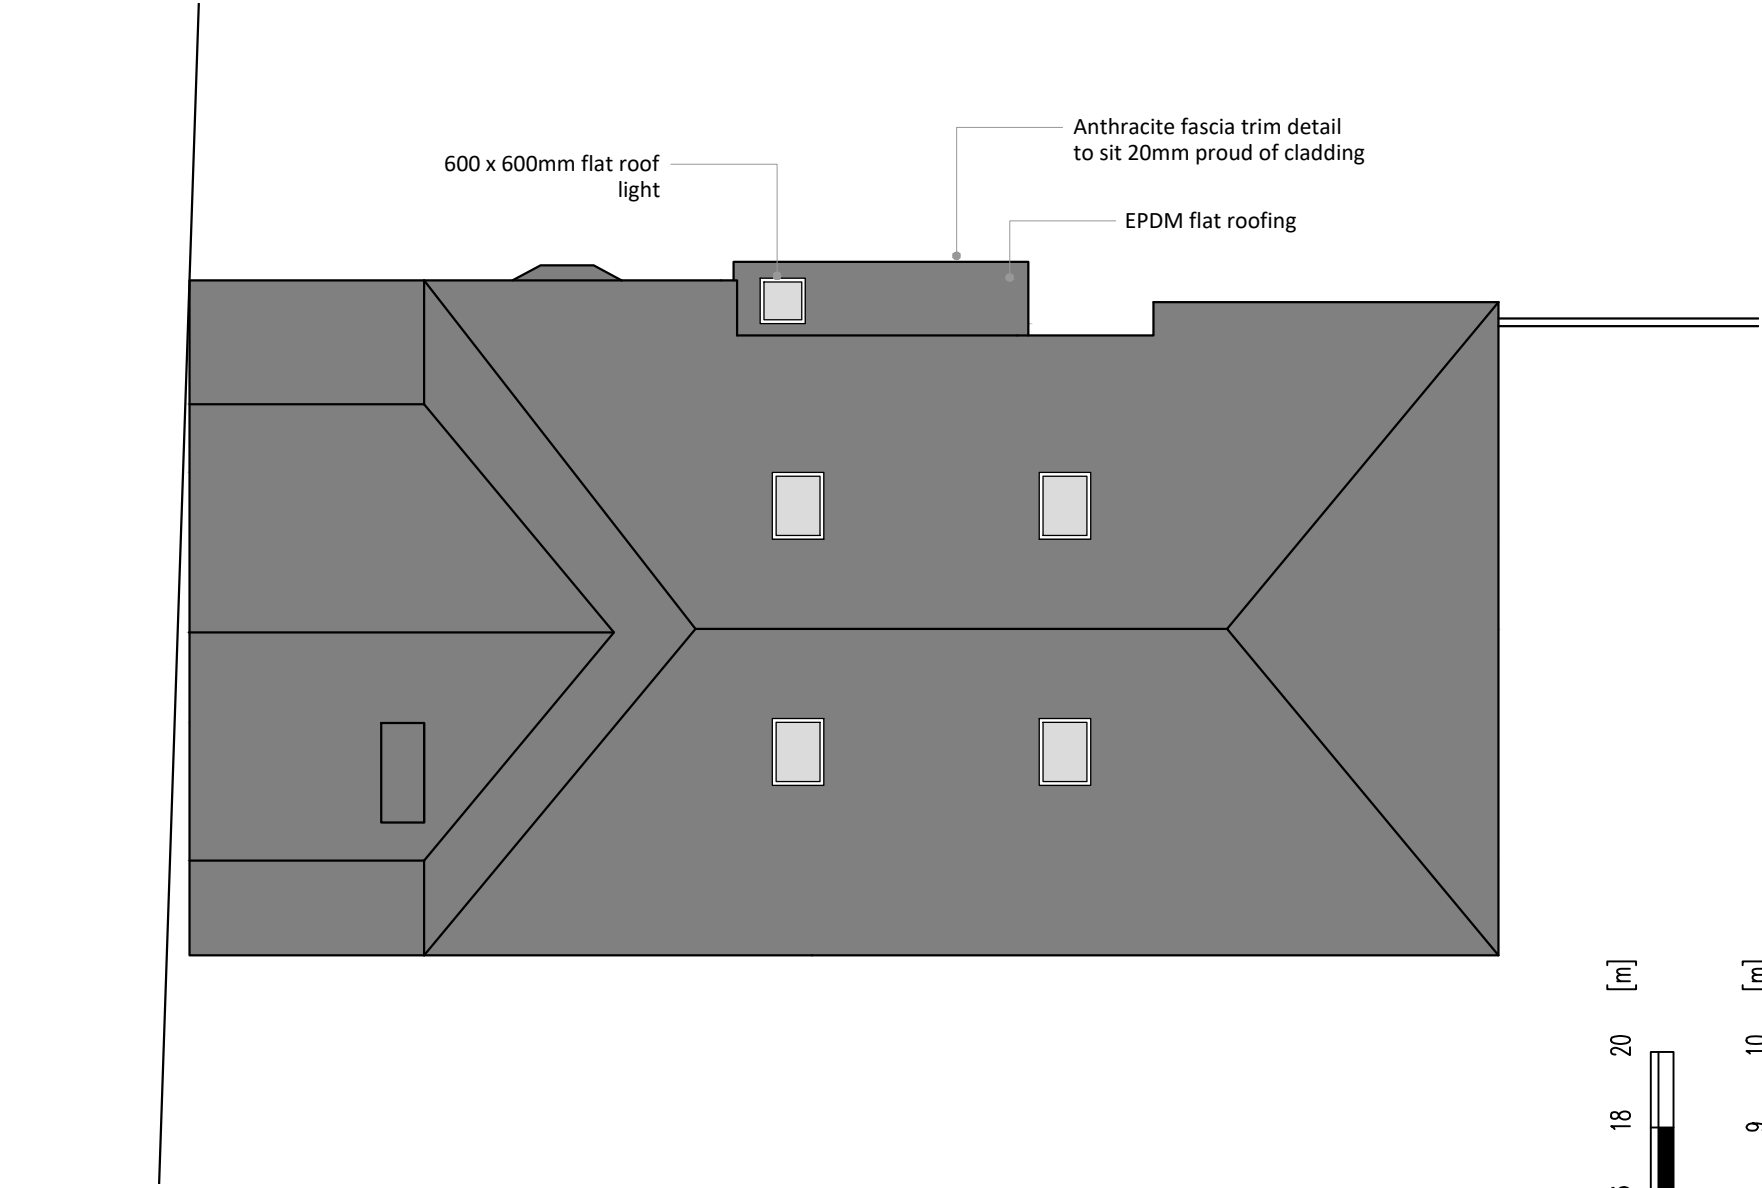

PLANNING DRAWINGS

15 Eccles Road
Chapel en le Frith
High Peak
SK23 9RP

Front Extension & External Cladding

Revision	Date

Drawing Ref 15ER/PL/01	Date 2nd August 2022
---------------------------	-------------------------

PLANS ARE TO BE READ IN CONJUNCTION WITH STRUCTURAL ENGINEERS DETAILS. IT IS THE RESPONSIBILITY OF THE CONTRACTOR TO CHECK ALL MEASUREMENTS ON SITE PRIOR TO WORK COMMENCING. IT IS THE RESPONSIBILITY OF THE OWNER TO ENSURE ALL ASPECTS OF THE PARTY WALL ETC ACT 1996 ARE MET. PLEASE CONTACT PLAN DRAWER IF ANY ON SITE AMENDMENTS ARE TO BE MADE.

PLANS + DESIGN
Architectural Drawing

18 Eccles Road
Chapel en le Frith
High Peak
SK23 9RG

07912 845 210
info@plansanddesign.co.uk