



EXISTING PLANS 1:100


GROUND FLOOR

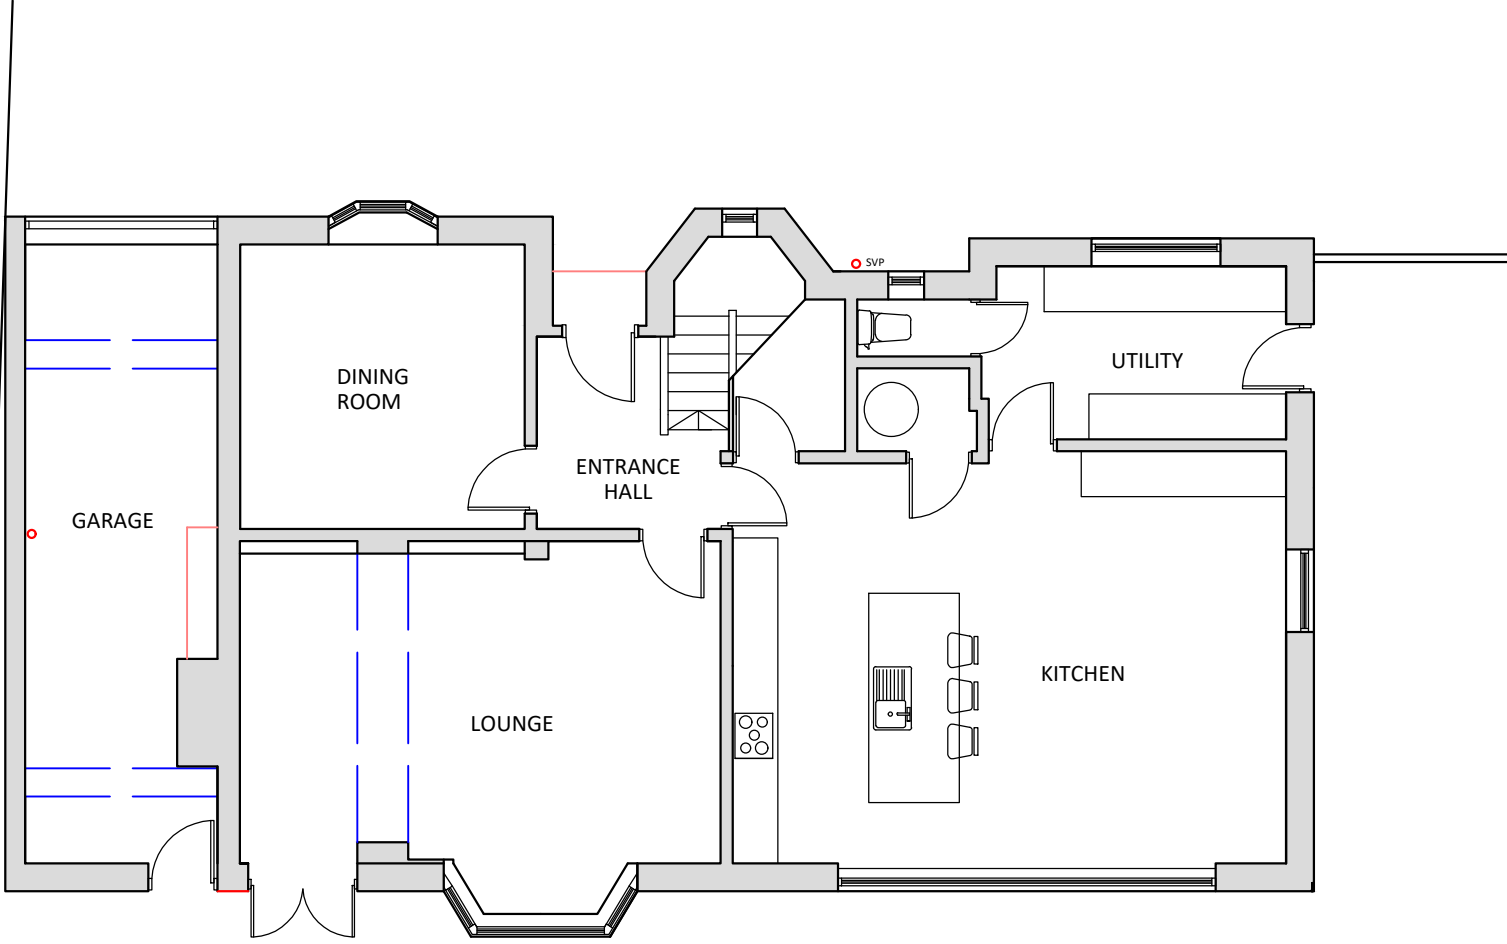

FIRST FLOOR

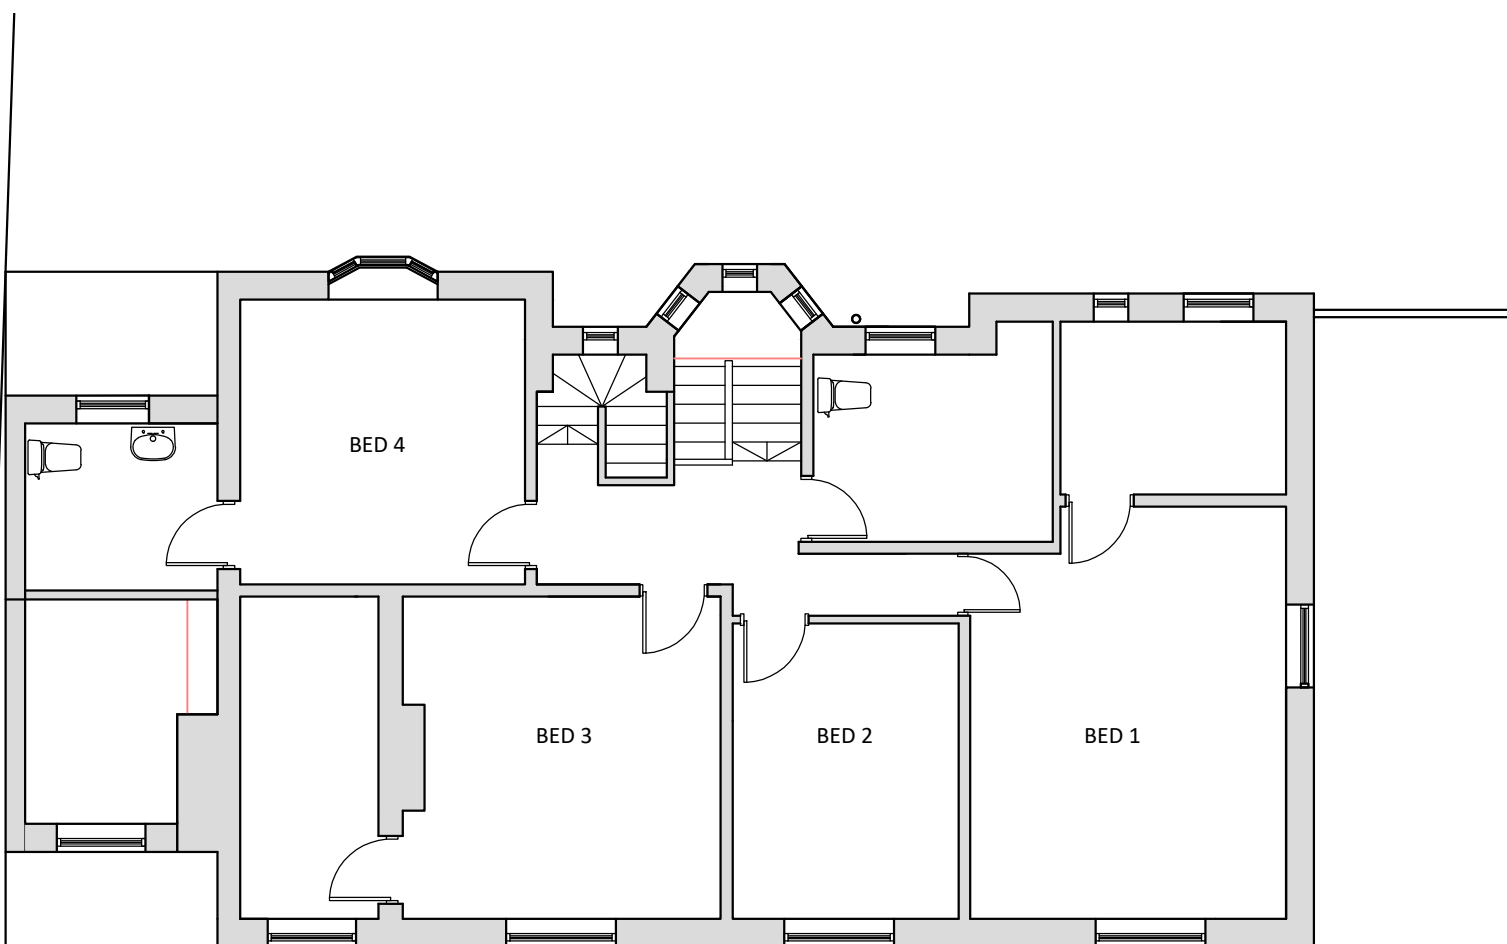


ROOF PLAN

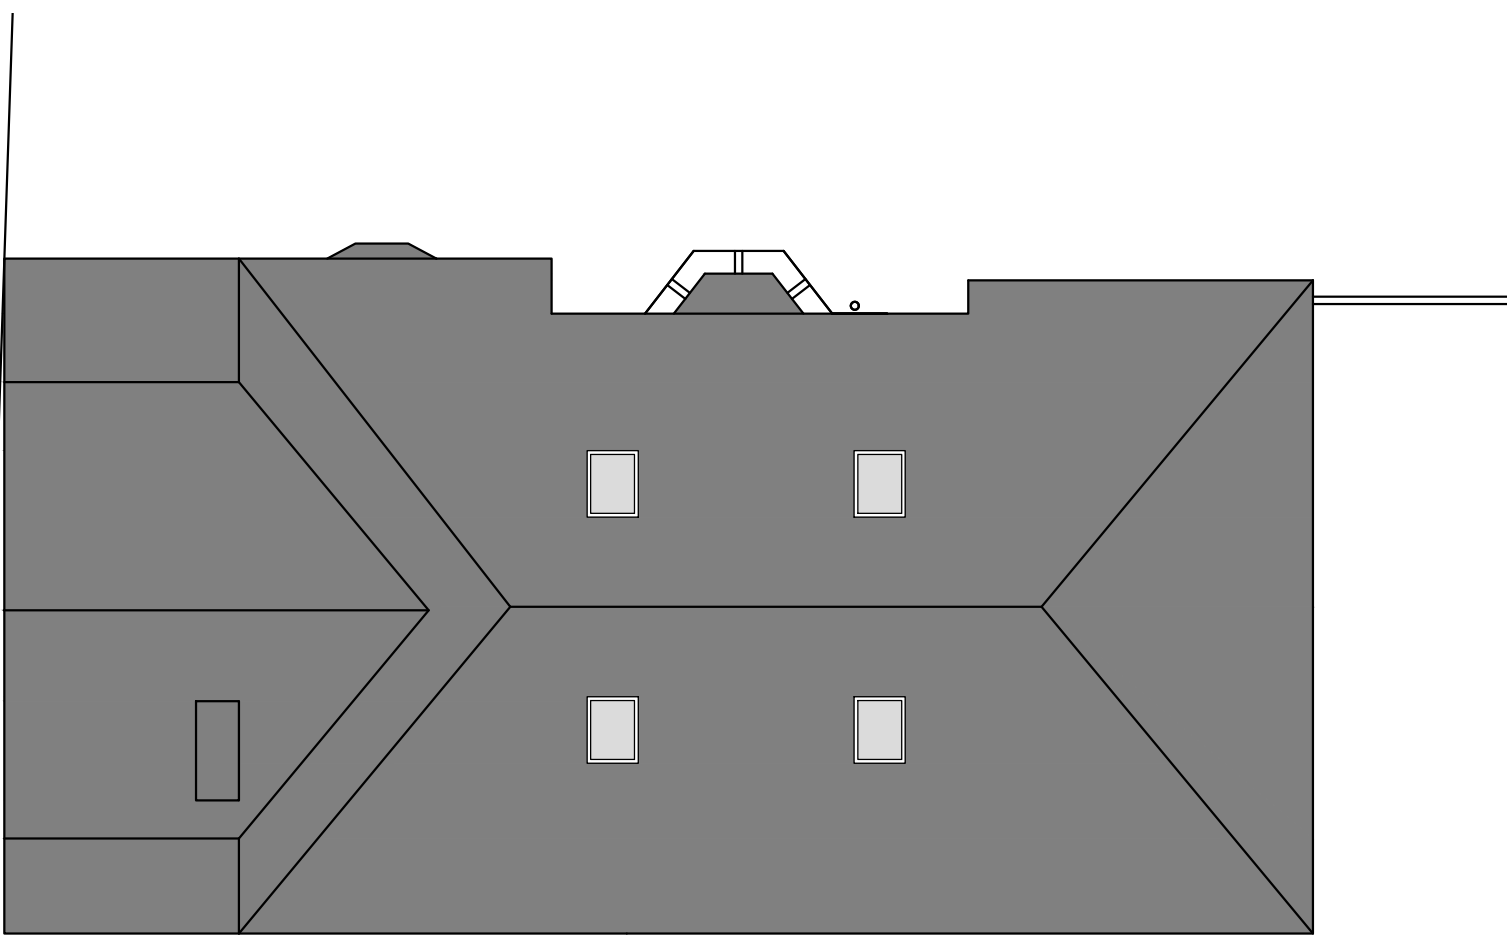



- Interlinked smoke detection hardwired with battery back up to circulation spaces as all floors
- ADVISORY NOTE - Interlinked heat detection hardwired with battery back up to kitchen
- Means of escape window with 450mm min width 0.33m² overall openable area and opening height between 800mm and 1100mm above internal ground level

PROPOSED PLANS 1:50

GROUND FLOOR

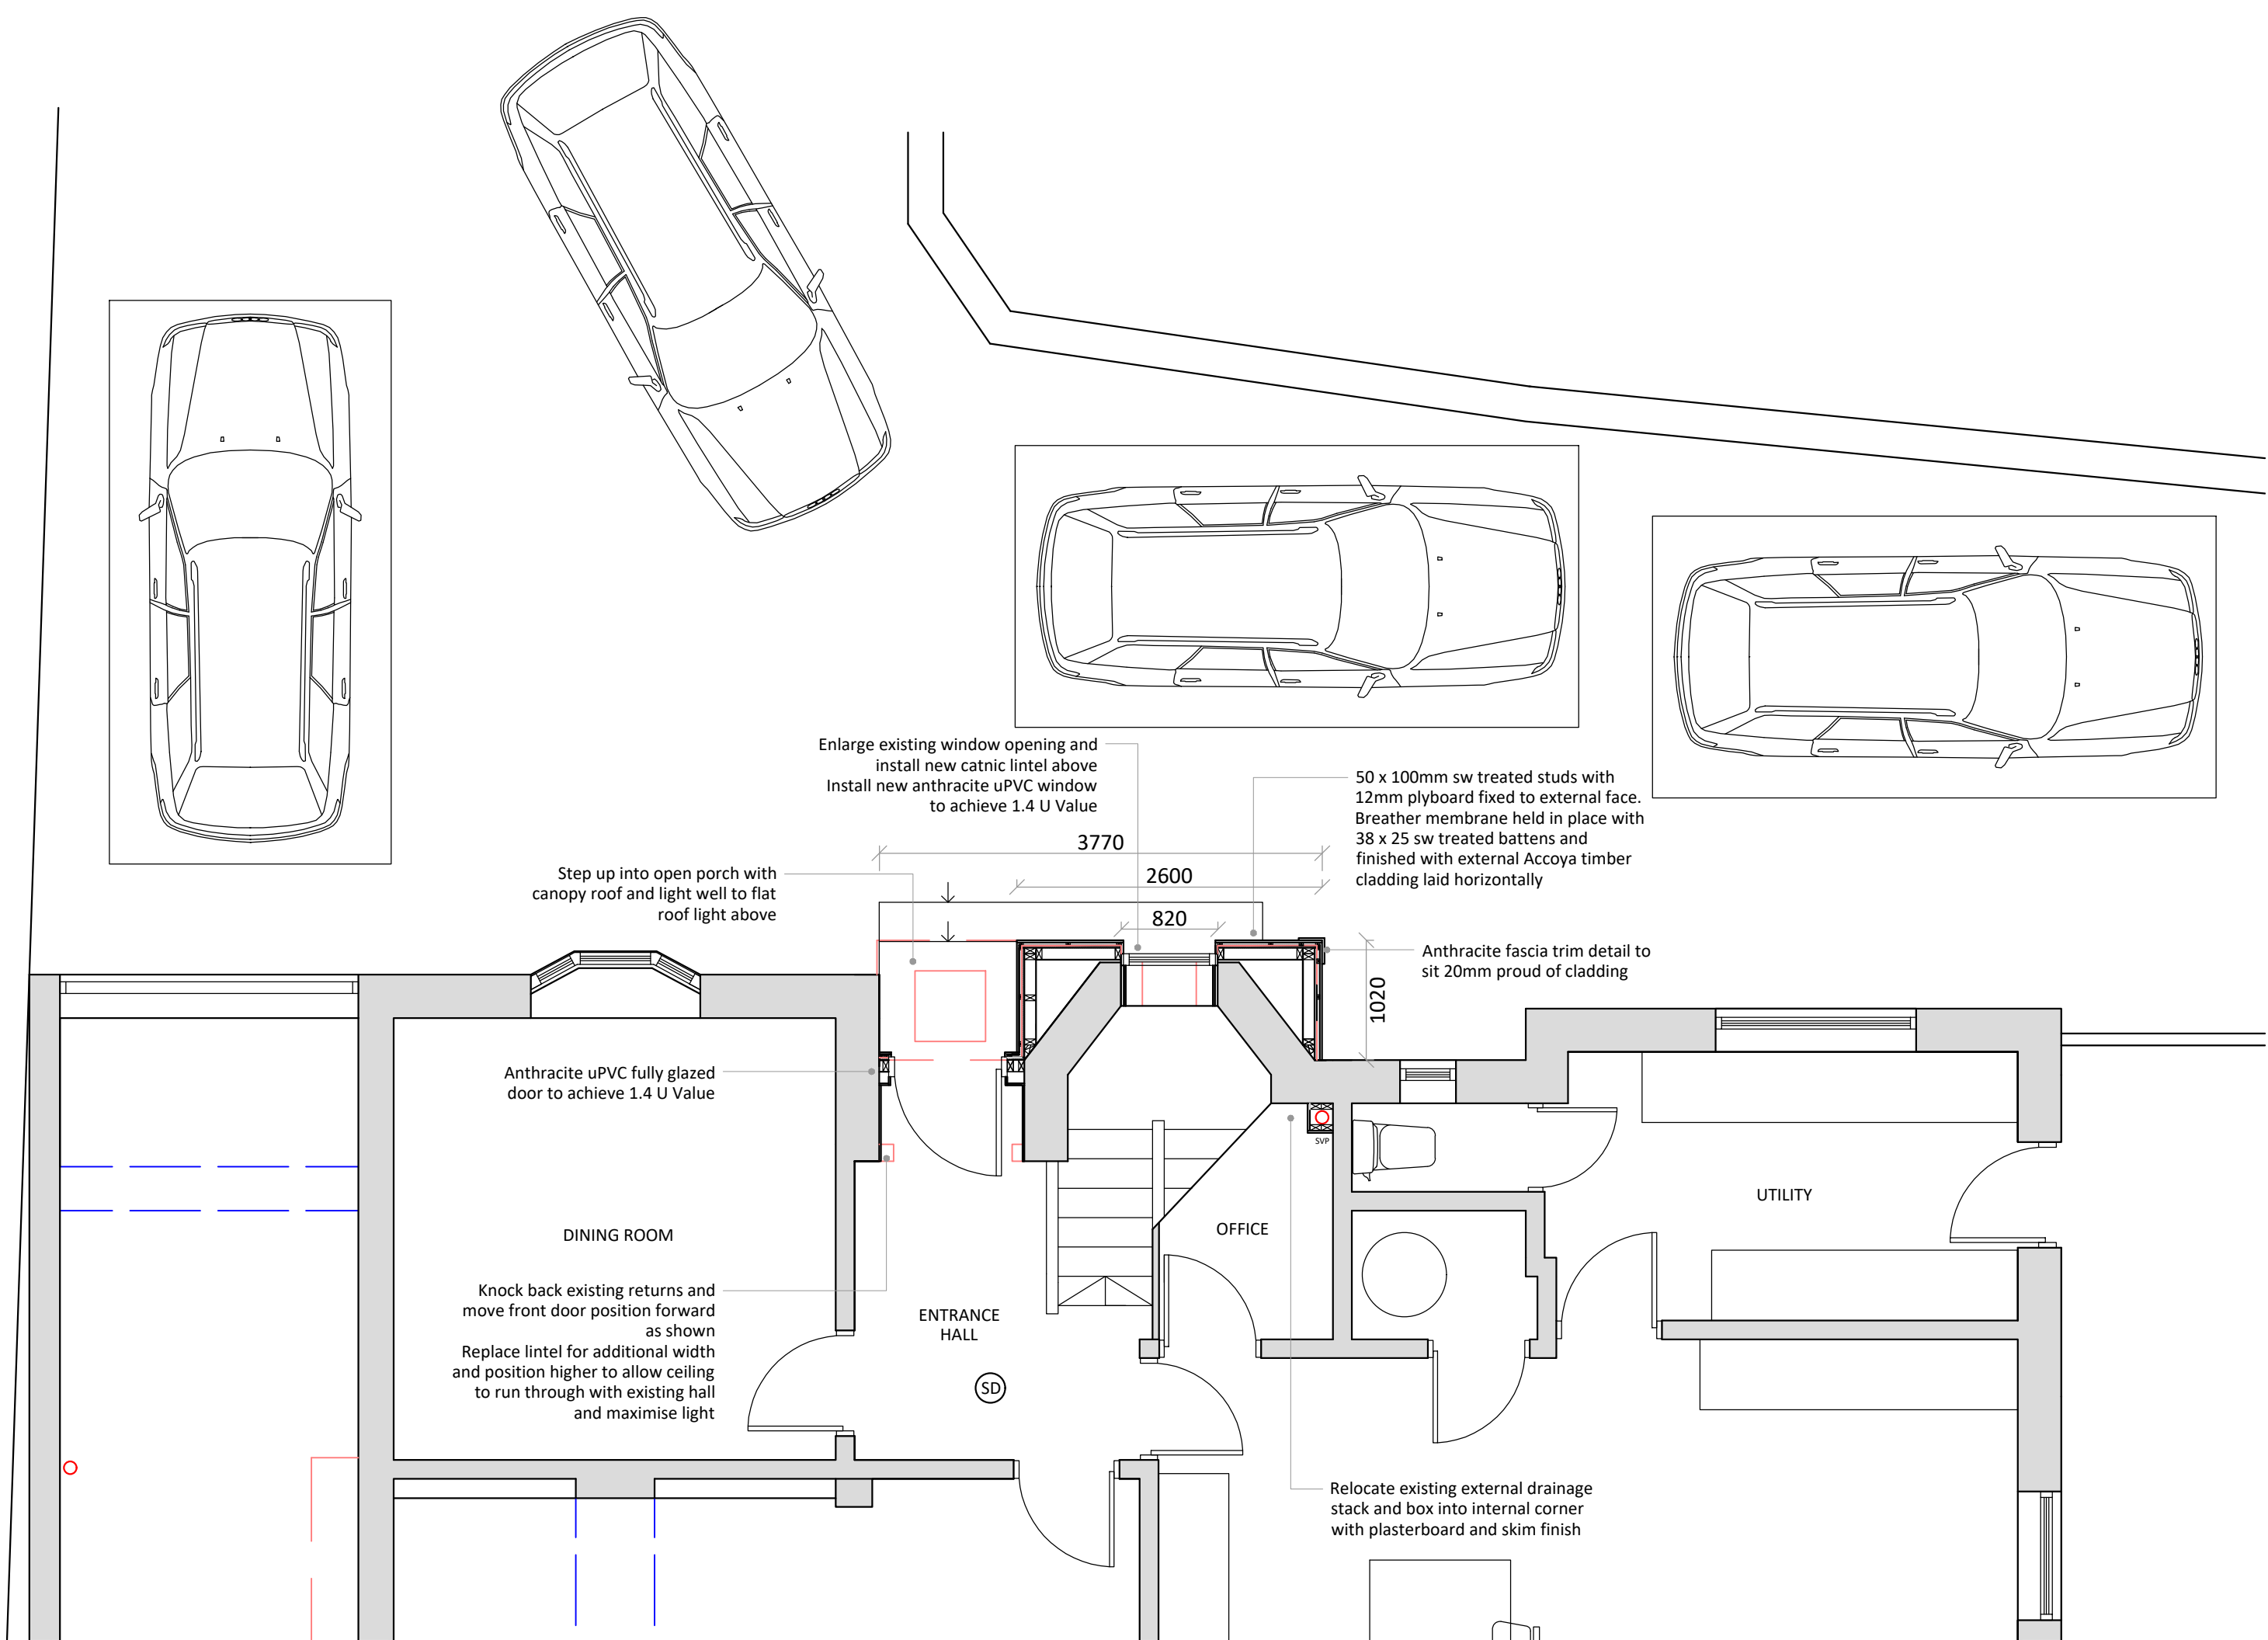

FIRST FLOOR

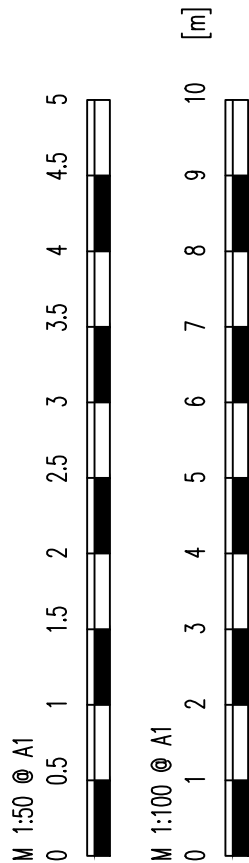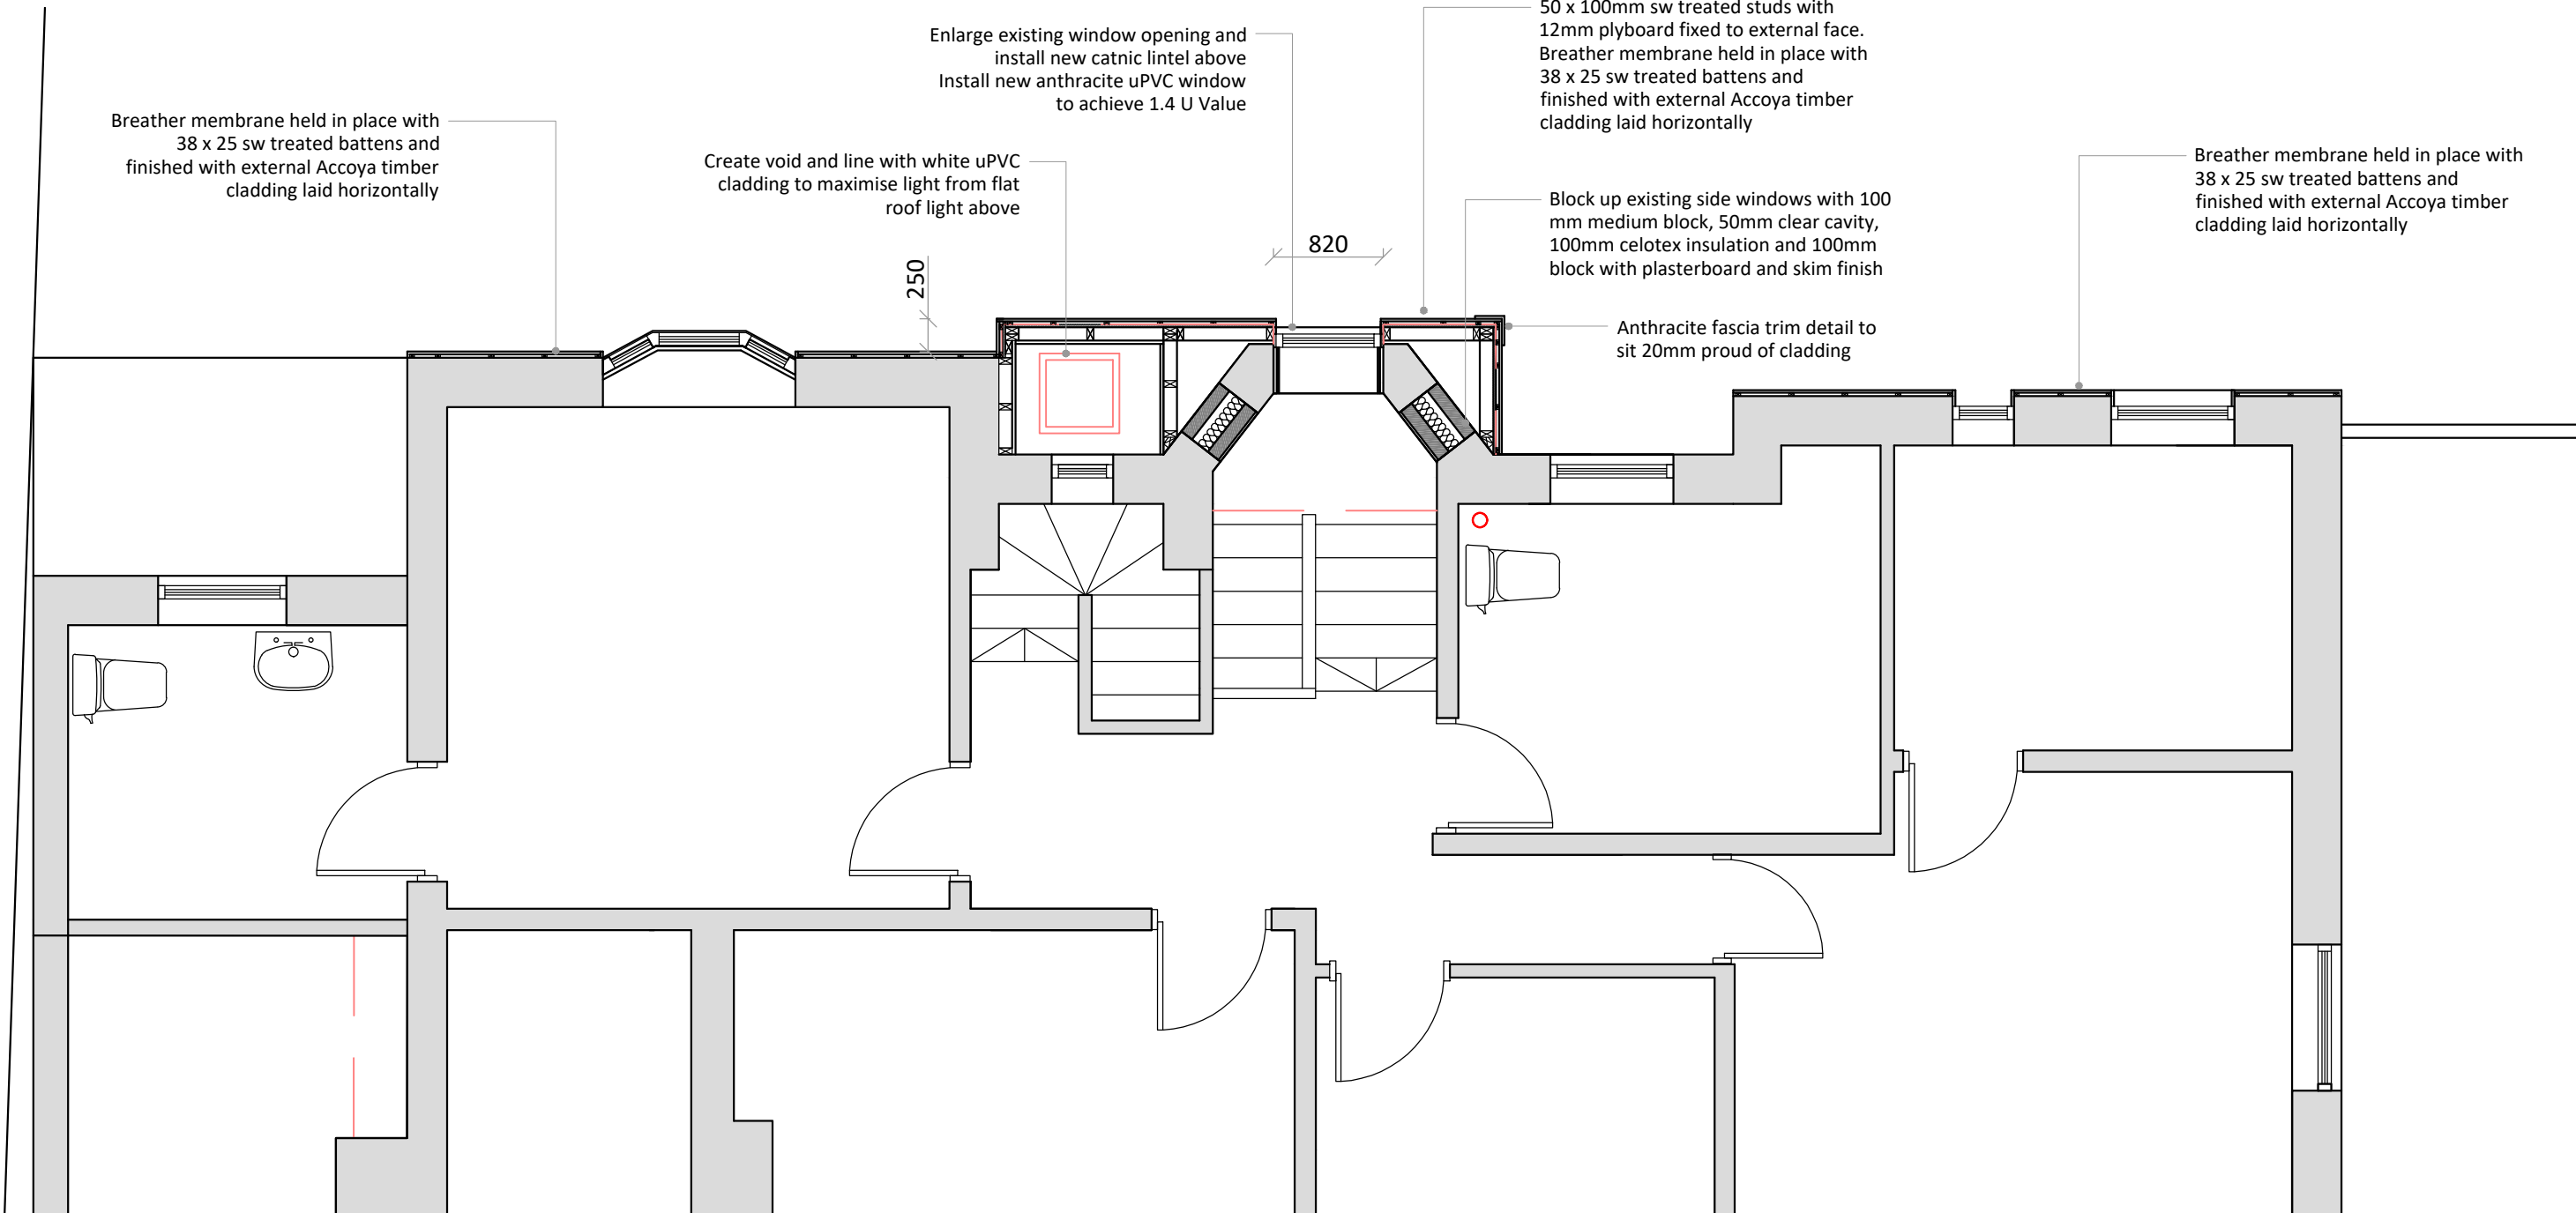

PLANNING DRAWINGS

15 Eccles Road
Chapel en le Frith
High Peak
SK23 9RP

Front Extension & External Cladding

Revision	Date
----------	------

Drawing Ref 15ER/PL/02	Date 2nd August 2022
---------------------------	-------------------------

PLANS ARE TO BE READ IN CONJUNCTION WITH STRUCTURAL ENGINEERS DETAILS. IT IS THE RESPONSIBILITY OF THE CONTRACTOR TO CHECK ALL MEASUREMENTS ON SITE PRIOR TO WORK COMMENCING. IT IS THE RESPONSIBILITY OF THE OWNER TO ENSURE ALL ASPECTS OF THE PARTY WALL ETC ACT 1996 ARE MET. PLEASE CONTACT PLAN DRAWER IF ANY ON SITE AMENDMENTS ARE TO BE MADE.



18 Eccles Road
Chapel en le Frith
High Peak
SK23 9RG

07912 845 210
info@plansanddesign.co.uk