


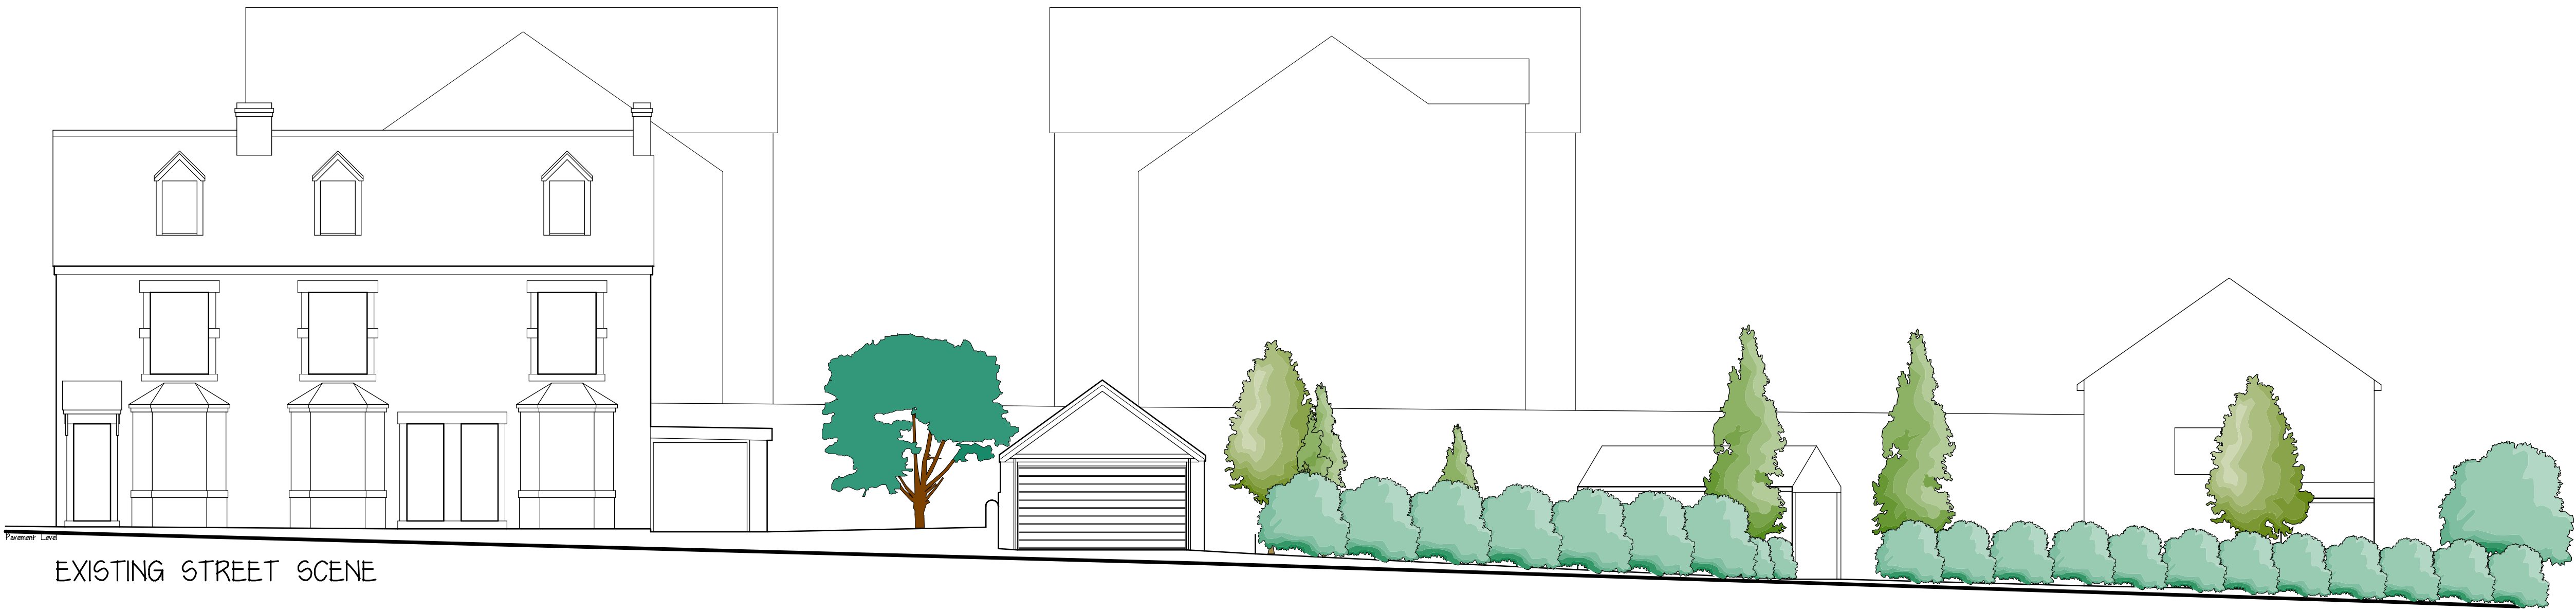

This drawing is to scale but scaled dimensions should not be used for on-site construction purposes. Only drawings showing dimensions should be used for construction work.

This drawing is the sole copyright of Oldfield Design Ltd. Any discrepancies between this drawing and other information shall be reported to Oldfield Design Ltd.



project
PROPOSED REPLACEMENT OF
GARAGE WITH DWELLING

address
SYLVAN CLIFF,
BUXTON
p'code
SK17 6QW
for
MR & MRS HORNSEY

title
EXISTING AND PROPOSED
STREET SCENE ELEVATIONS

dwg no.
2165-04

scale
1:50 on A1 Sheet

date
SEPTEMBER 2022