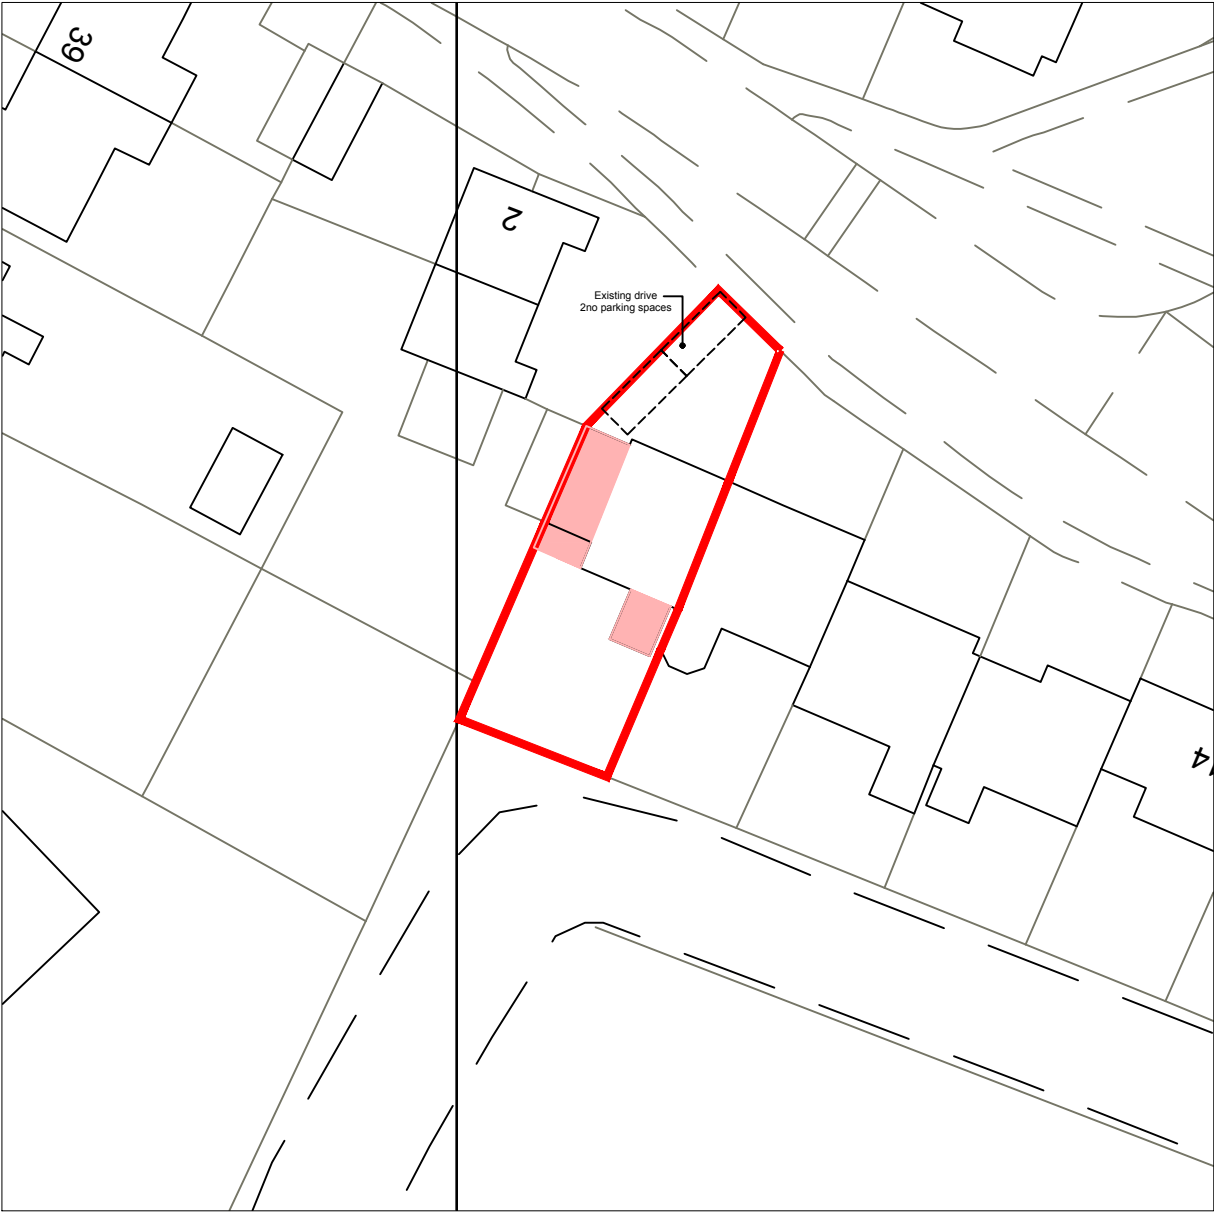
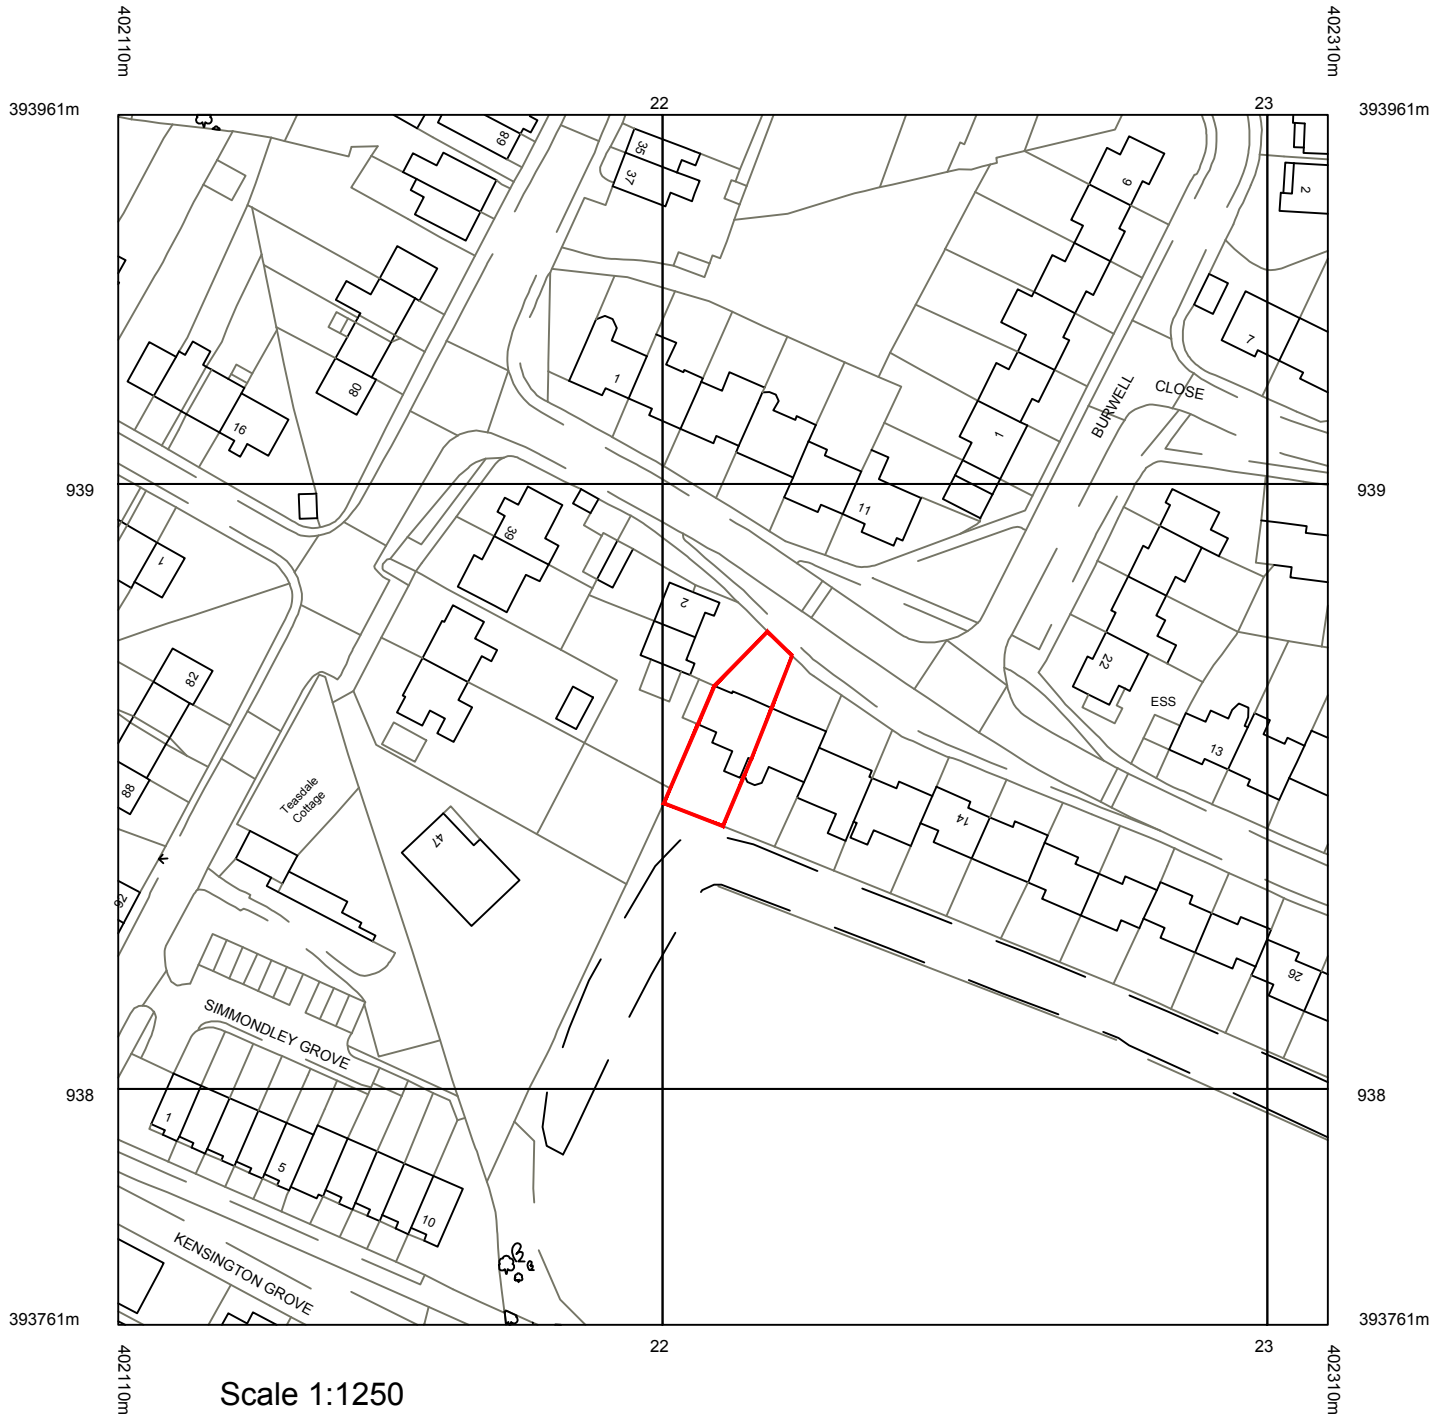


Client:	
Mr Greenhalgh & Ms Moore 6 Bowland Road, Simmondley, Glossop, Derbyshire SK13 6PF	
Project:	
Proposed garage conversion with extension to rear and replacement extension to existing conservatory	
Title:	
Location Plan	
Scale: 1:1250 & 1:500 @ A3	
Drawn:	Date:
C.K.	September 2022
Project no.:	Drawing no.:
3132	3132-003

PLANMART LIMITED
9, GEORGE STREET, GLOSSOP,
DERBYSHIRE SK13 8AY.
TEL: 01457 863153