


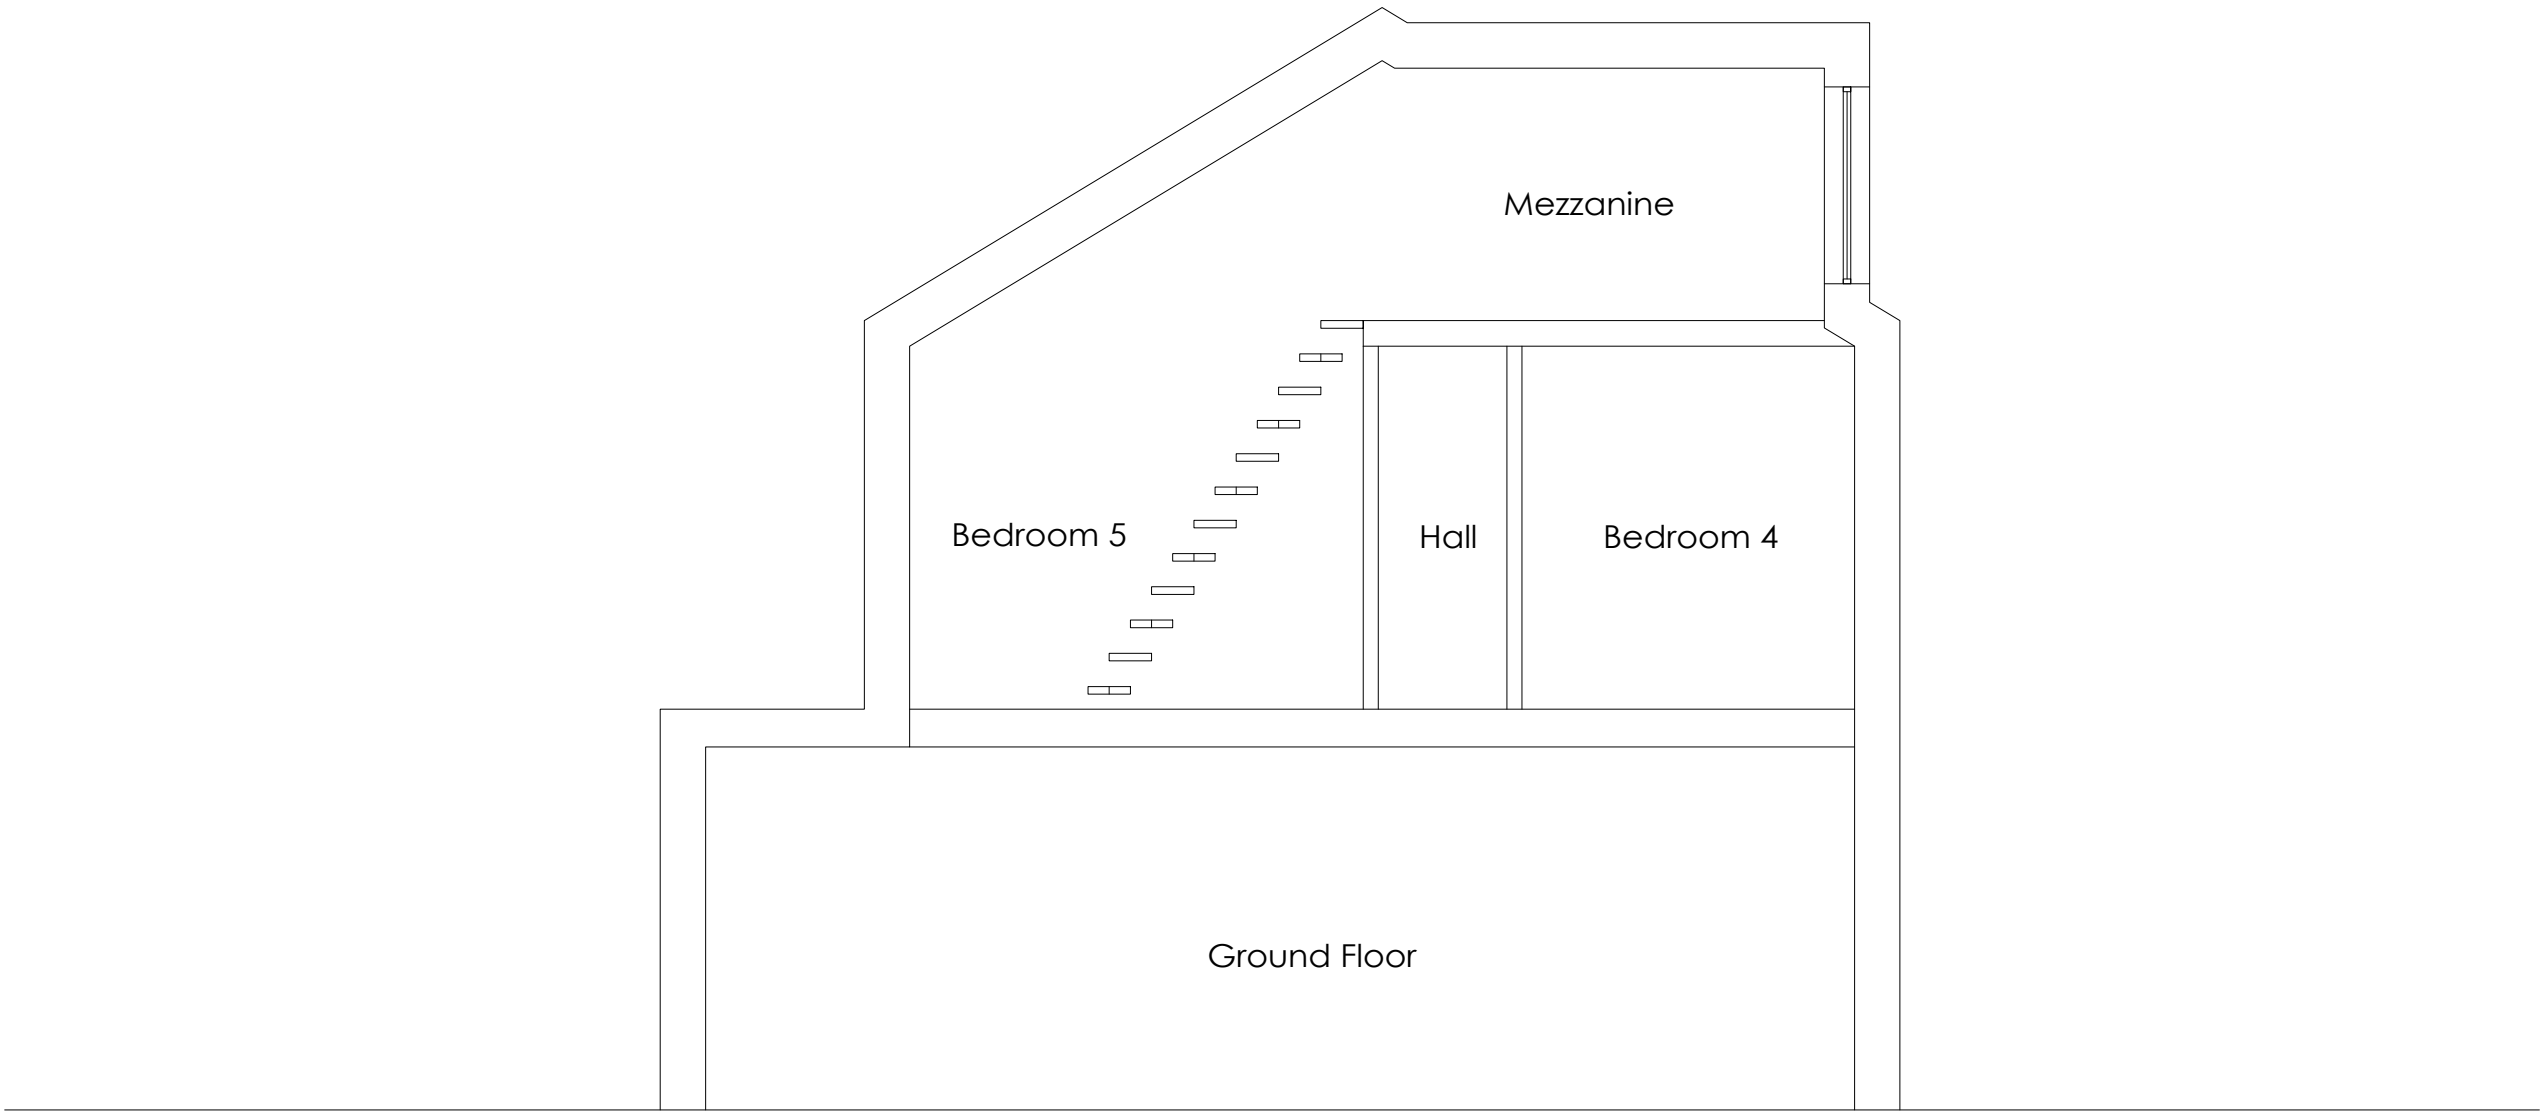

PROPOSED BUILDING SECTION
SCALE: 1:20



General Notes

All site dimensions shall be verified by the Contractor on site prior to commencing any works.

ARRON EL-AMMAR SHALL HAVE NO RESPONSIBILITY FOR ANY USE MADE OF THIS DOCUMENT OTHER THAN FOR THAT WHICH IT WAS PREPARED AND ISSUED.

ANY DRAWING ERRORS OR DIVERGENCES SHOULD BE BROUGHT TO THE ATTENTION OF ARRON EL-AMMAR AT THE ADDRESS SHOWN BELOW.

THIS DRAWING IS THE PROPERTY OF ARRON EL-AMMAR. COPYRIGHT IS RESERVED. THIS DRAWING SHALL NOT BE COPIED, REPRODUCED OR OTHERWISE USED WITHOUT THE CONSENT OF ARRON EL-AMMAR.

Revision
Scale 1:20 @ A3
Status PLANNING ONLY
Drawn by AE
Date 03.08.2022
Client
A Radcliffe

Project
8 Pinfold, Glossop

Drawing Description
Proposed Building Section

Drawing No. 21008-PL15 Rev. /

A|E

t ■ +44 (0)7714534517
e ■ arronelammar@outlook.com