


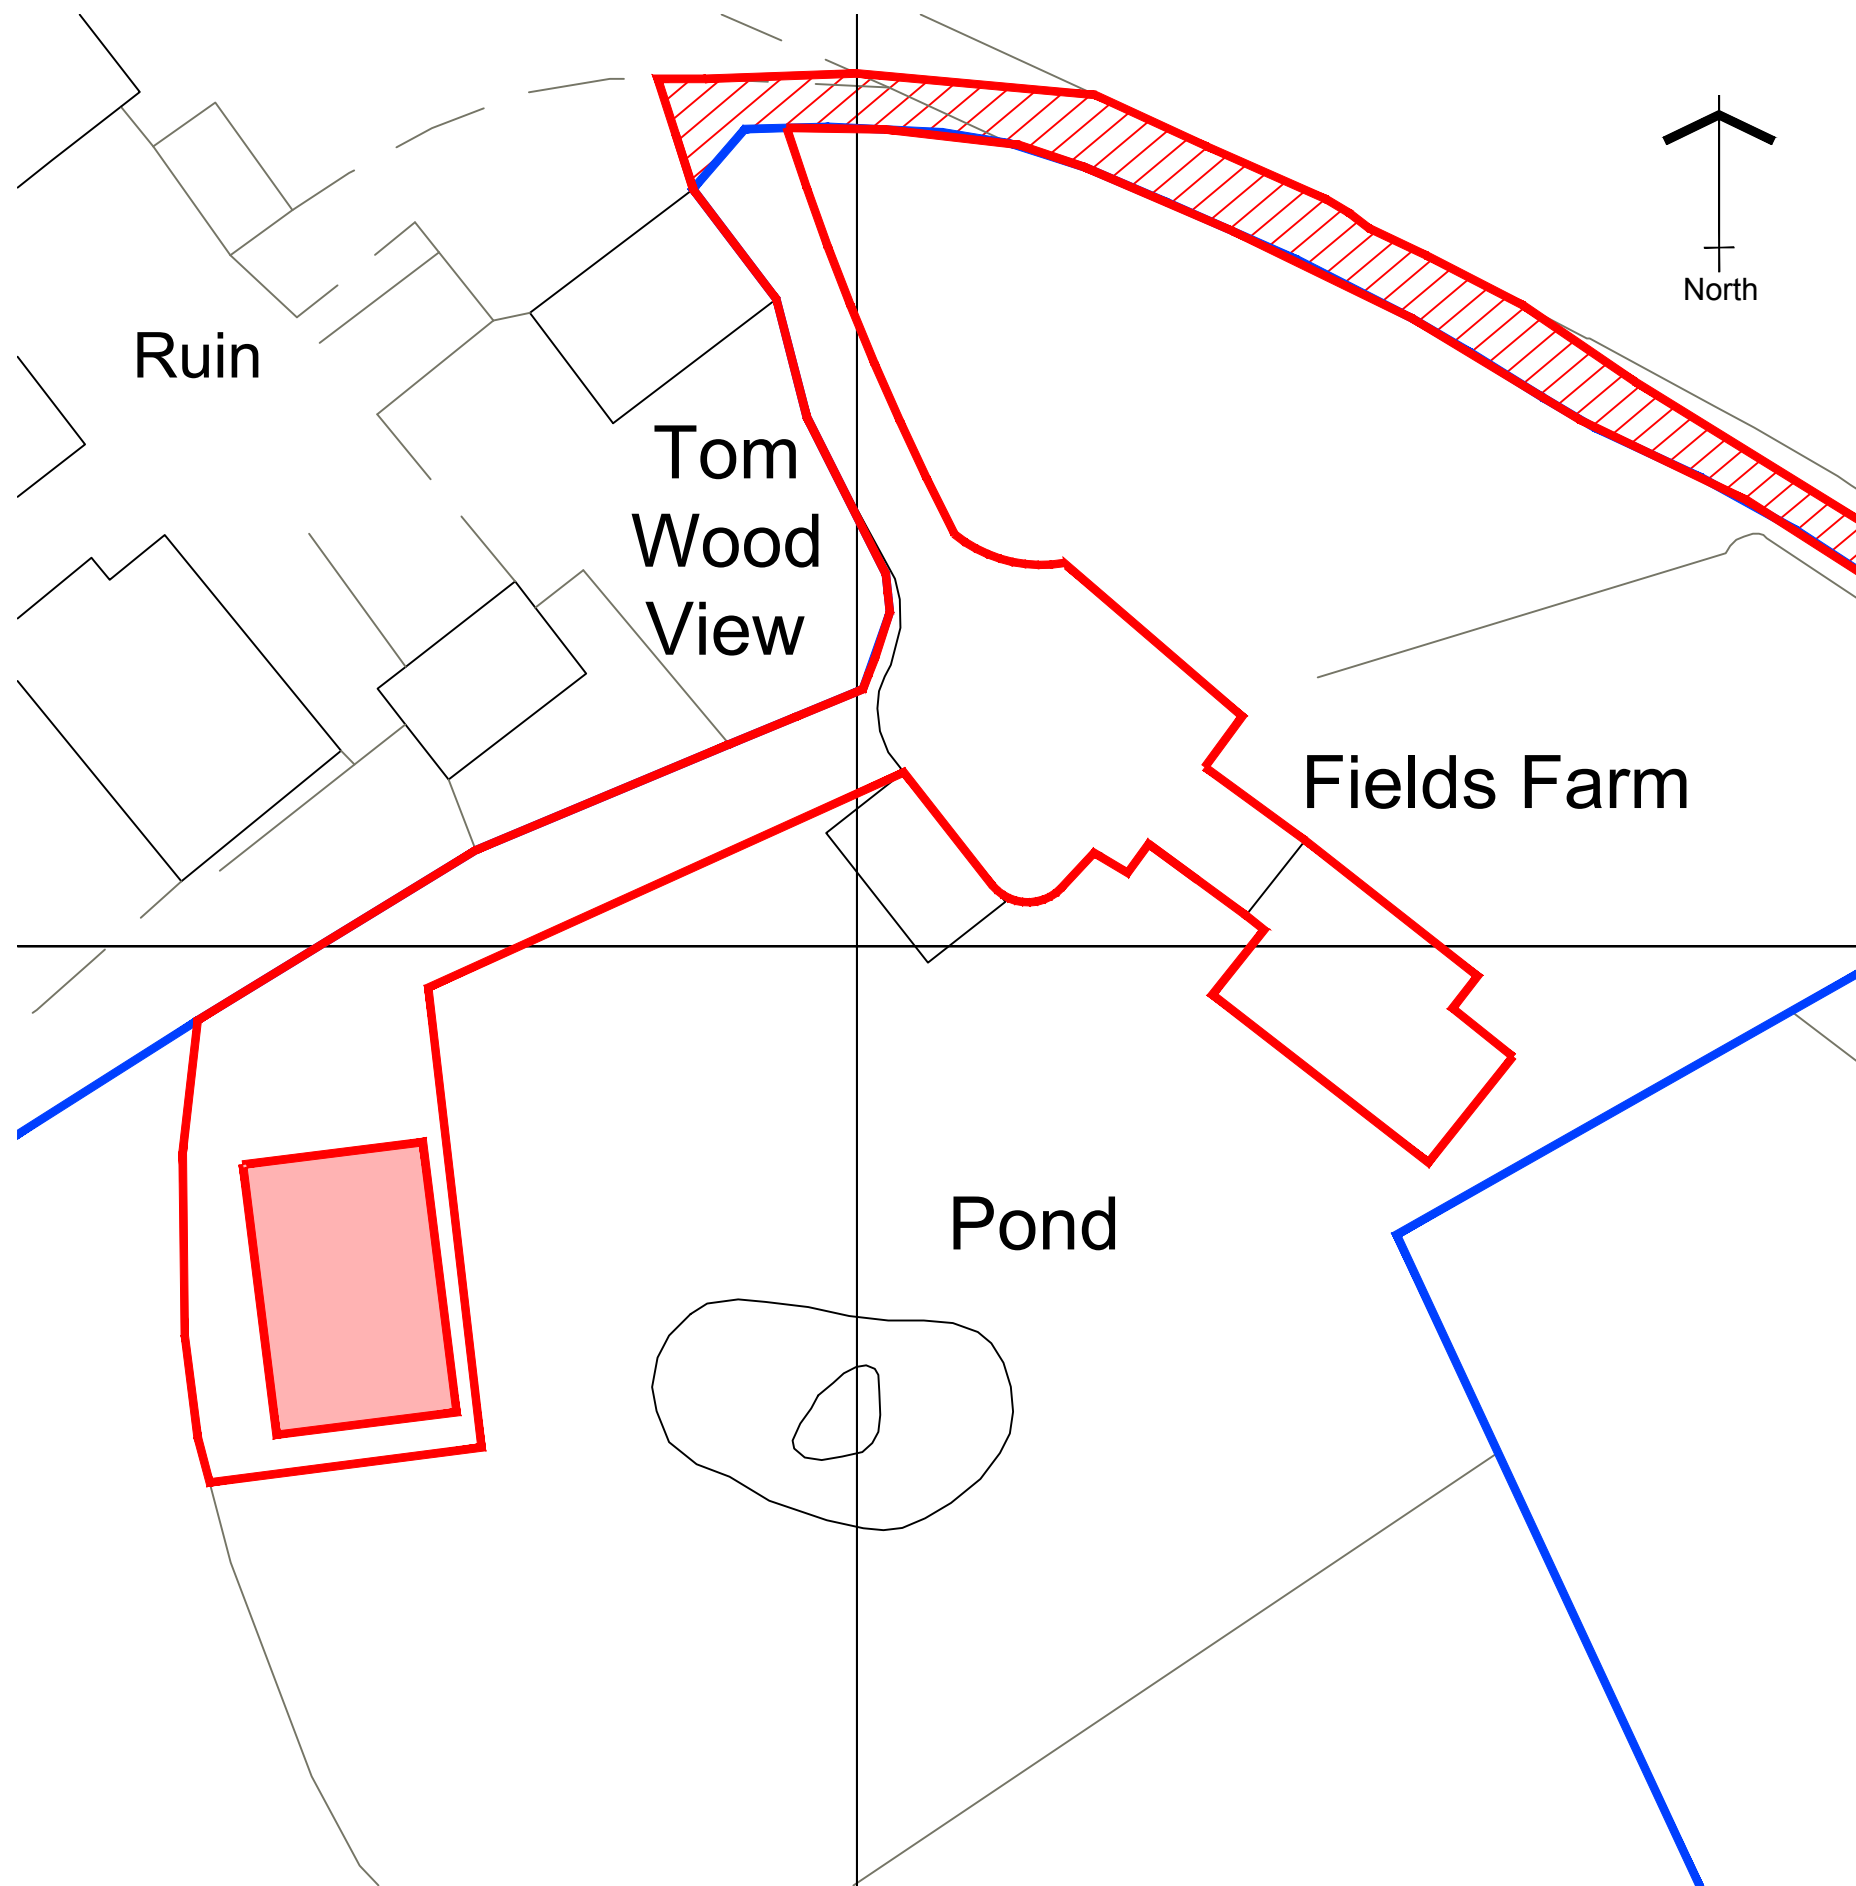

Scale 1:500

© Crown copyright and database rights 2019 OS 100035409

Reproduction in whole or in part is prohibited

without the permission of Ordnance Survey.

- Land owned by client
- Site boundary
- Area of proposal
- Private drive with shared access



Client:

Mr & Mrs Johnson
Fields Farm, Long Lane, Charlesworth, Glossop,
Derbyshire, SK13 5ET

Project:

Proposed single storey shed

Title:

Location Plan

Scale: 1:500 @ A3

Drawn:

C.K.

Date:

October 2022

Project no.:

3078

Drawing no.:

3078-005

PLANMART LIMITED
9, GEORGE STREET, GLOSSOP,
DERBYSHIRE SK13 8AY.
TEL: 01457 863153

THIS DRAWING IS NOT TO BE COPIED OR REPRODUCED
WITHOUT THE PRIOR WRITTEN CONSENT OF PLANMART LTD.