



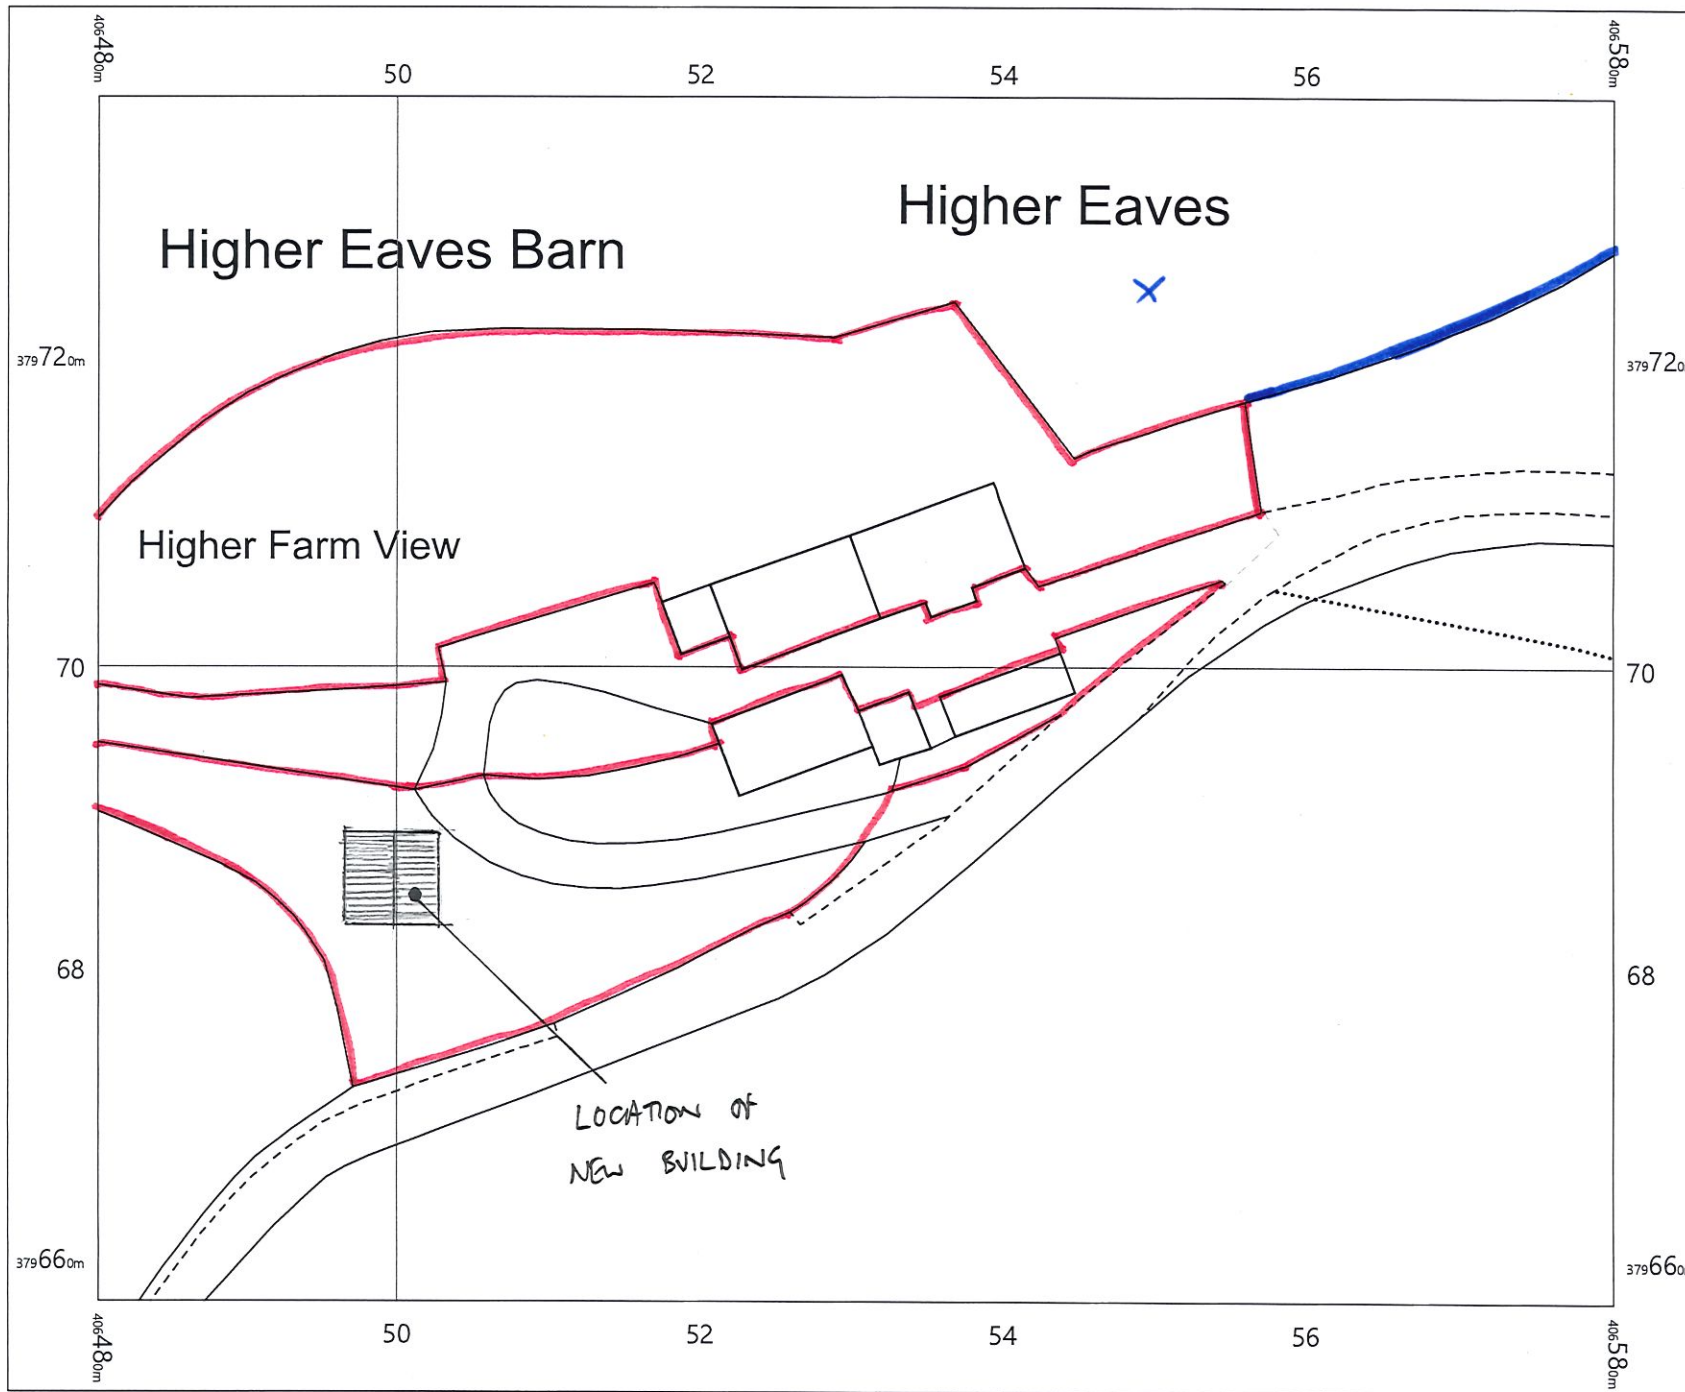

2207-500

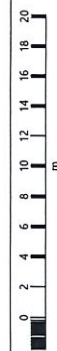

OS MasterMap 1250/2500/10000
scale
Tuesday, June 18, 2019, ID:
CM-00807672
www.centremapslive.co.uk

1:500 scale print at A4, Centre:
406530 E, 379698 N

©Crown Copyright Ordnance
Survey. Licence no. 100019980

