
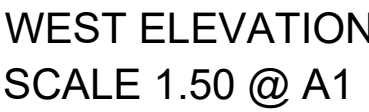


- MATERIALS:**
1. Metal Roof sheeting in dark grey
 2. Metal wall cladding in dark green
 3. Limestone walling
 4. Concrete panels

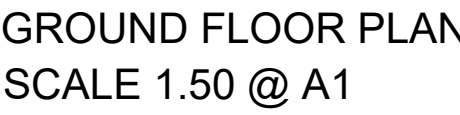

New Storage Building
Higher Eaves House,
Long Lane,
Chapel-En-Le-Frith
SK23 9UF
Mr & Mrs Taylor-Toone


Proposed

Plan & Elevations

Richard Mundy Building Design Ltd.
Travel House, Buxton Road,
Bakewell, DE45 1BZ
Tel & Fax: 01629 815053
e-mail: info@rm-bd.co.uk

Date: September 2022	Scale:	
	A3 issue	A1 issue
	1.100	1.50
Ref: MDP	Dwg. No. 2207-02	

© COPYRIGHT EXISTS ON THE DESIGNS AND INFORMATION SHOWN ON THIS DRAWING
The Contractor must verify all dimensions on site before making shop drawings
or commencing work of any kind.
Architect to be notified of any discrepancies in dimensions immediately.

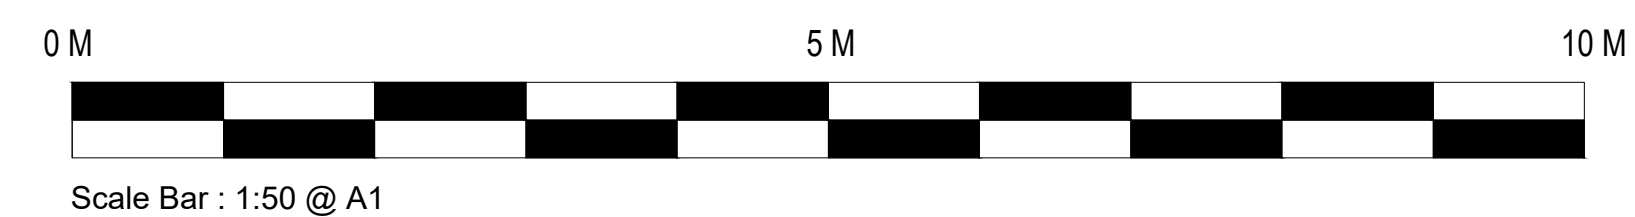

Scale Bar : 1:50 @ A1