


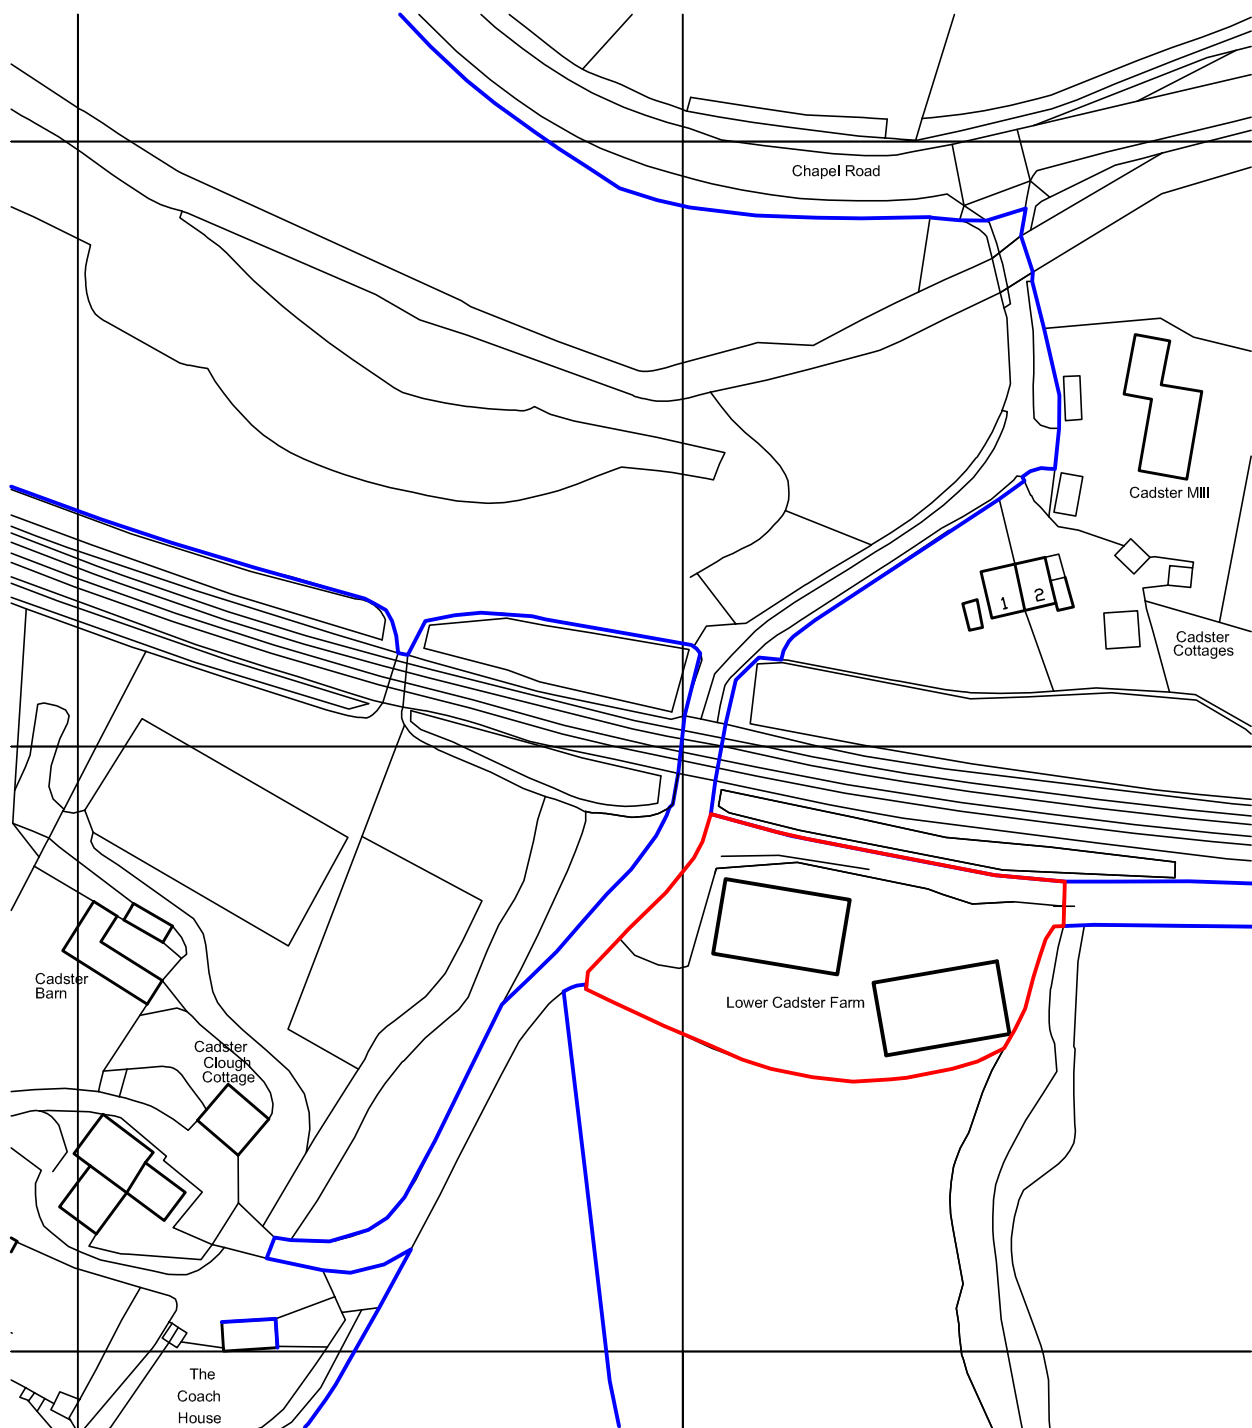

HIGH PEAK ARCHITECTS LTD

2nd Floor, Wharf House, Wharf Road, Whaley Bridge, High Peak, Derbys SK23 7AD
Tel: 01663 719717 Website: highpeakarch.com Email: hpa@highpeakarch.com

Temporary agricultural workers dwelling

Lower Cadster Farm, Cadster

Location Plan

1637.PL10

Scale: 1:1250@ A4

Date: October 2022

Rev: