
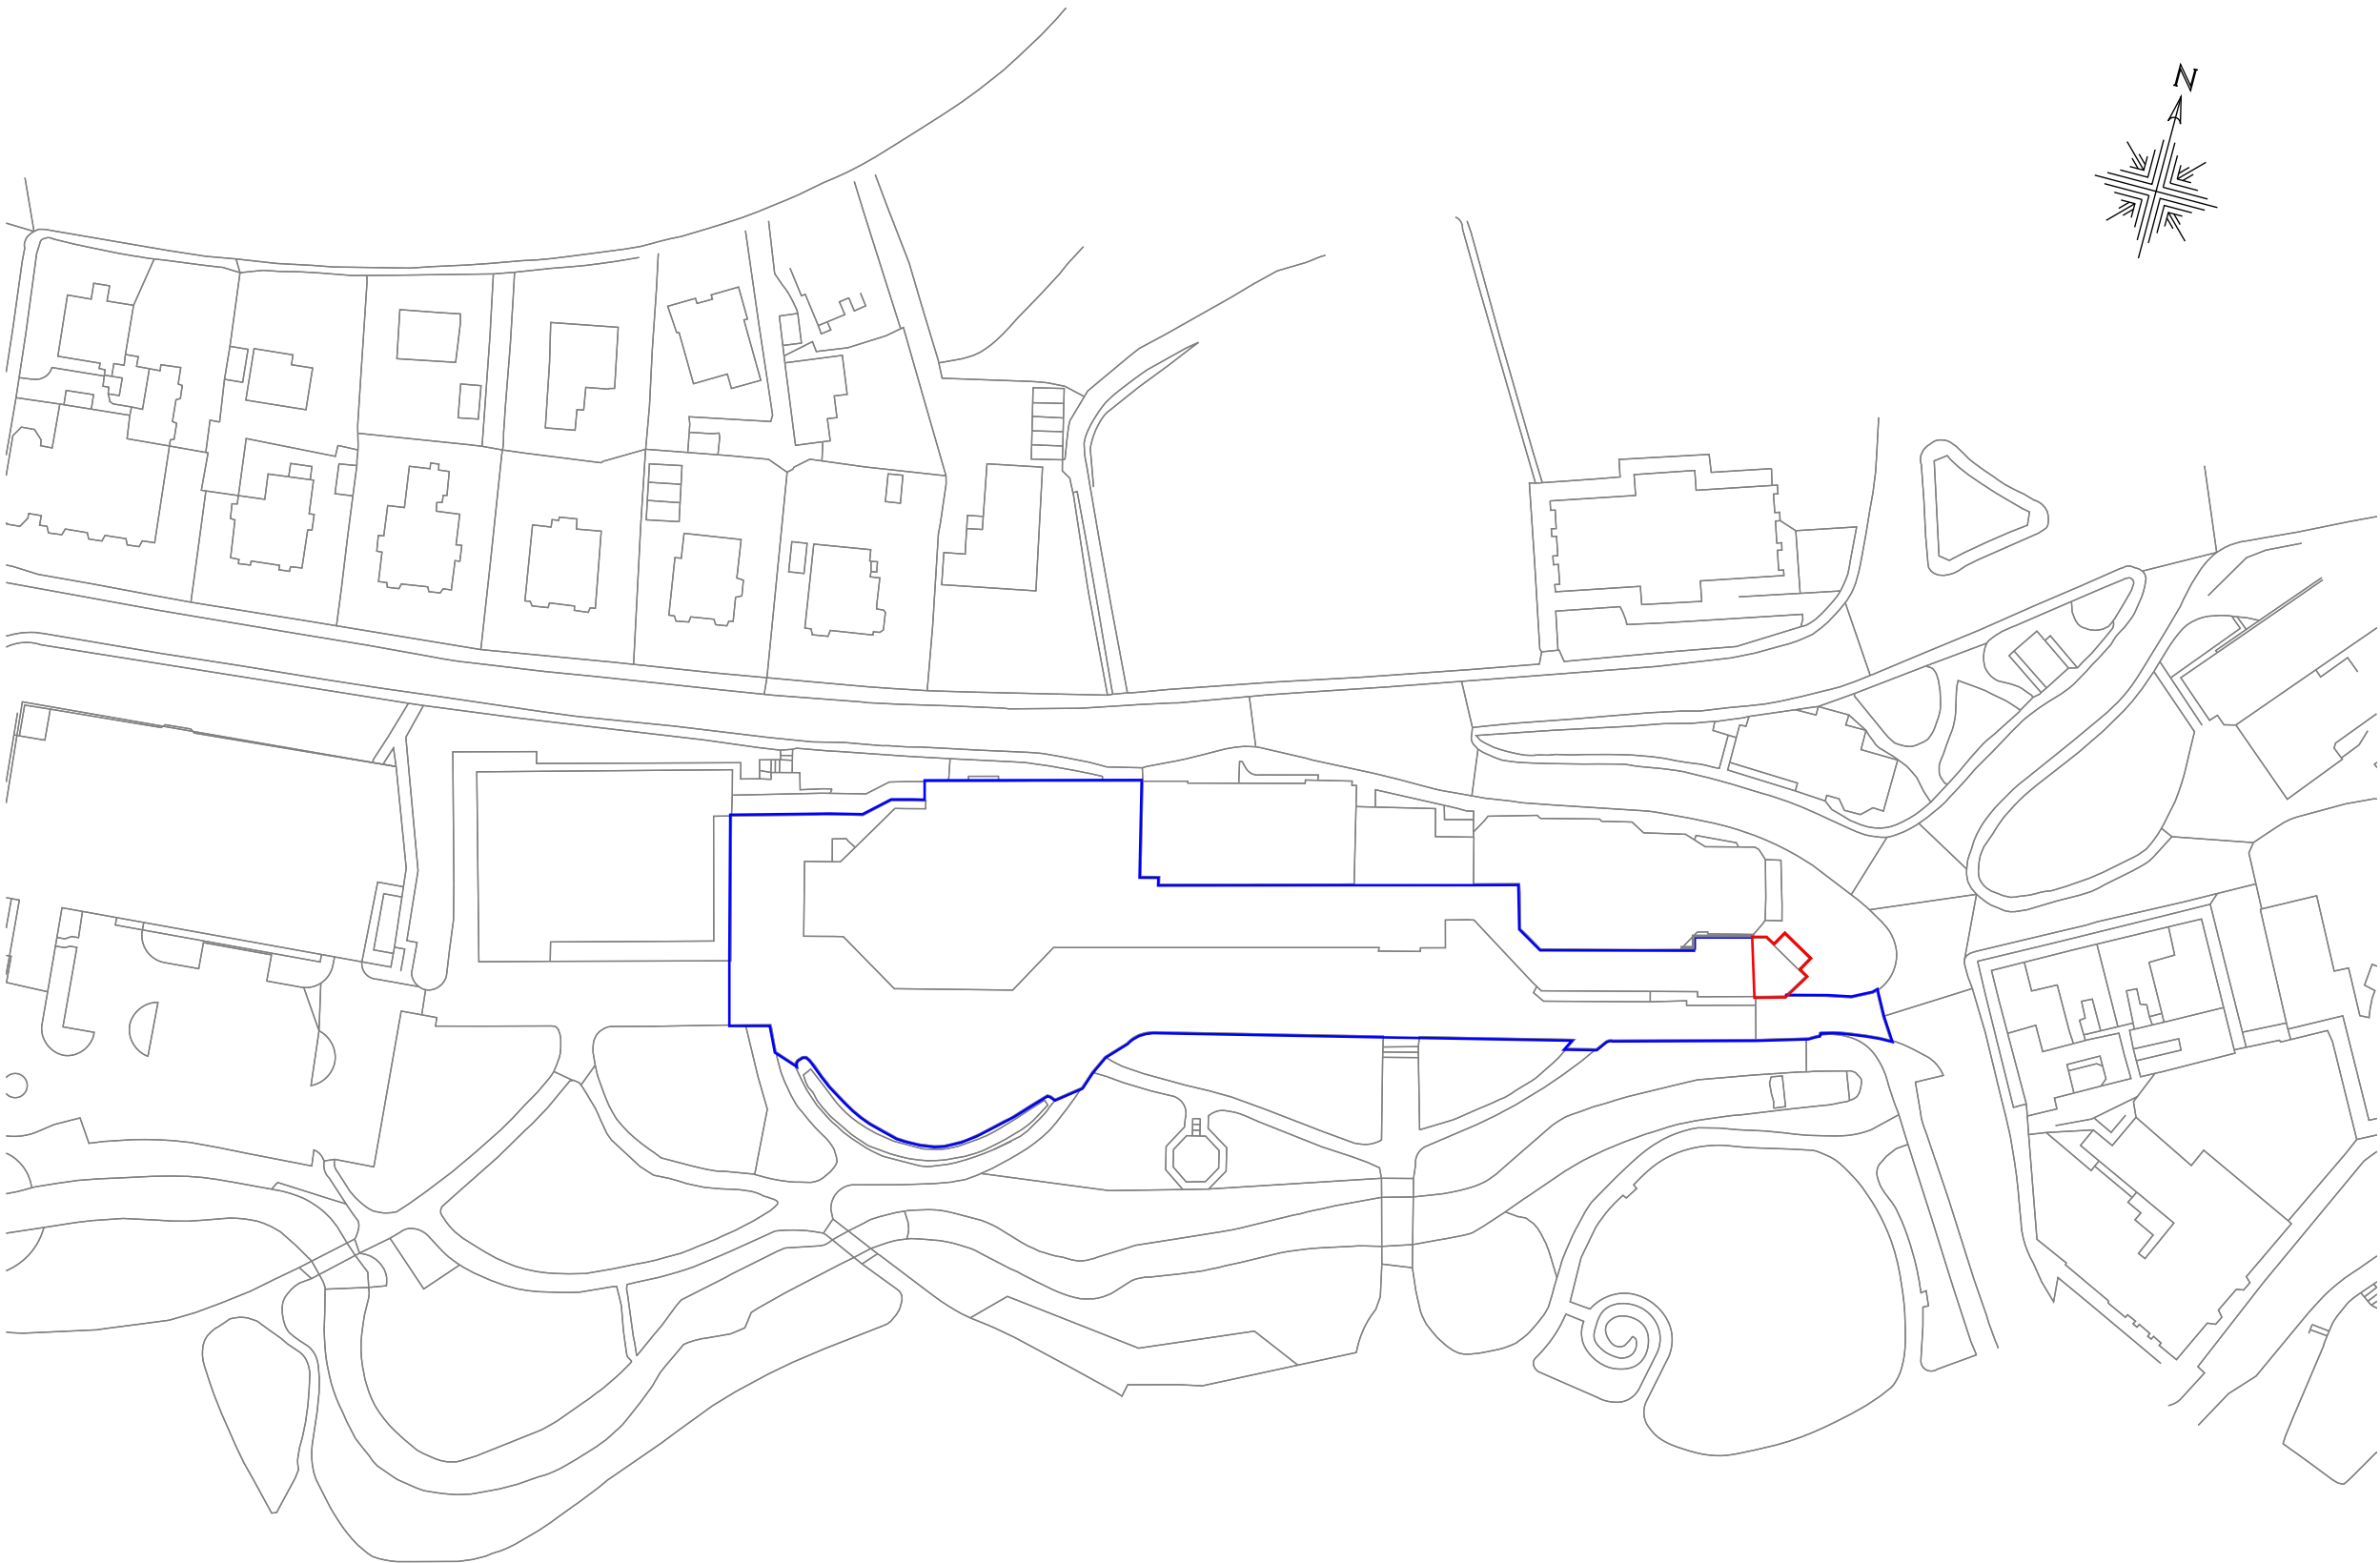


LEGEND

- Area to be refurbished
- Ownership boundary

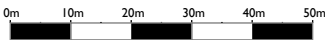

P01	First Issue	mm	pa	14.10.22
Revision	Description	Drawn	Checked	Date

Current Status	S2
----------------	----



ARCHITECTS

T.A.D. Architects Smithy Wood House, Smithy Wood Crescent, Sheffield, S8 0NU	Tel: 0114 250 9600 Fax: 0114 258 3681 Email: enquiries@tadarchitects.co.uk www: tadarchitects.co.uk
---	--

Project **Proposed replacement of cracked beaver-tailed glass panes to conical domes of North Entrance, Water Street, Buxton, SK17 6XN**

Drawing Title
Location Plan

Scale	Date	Drawn	Checked
1:1250@A3	10/10/22	mm	pa

Drawing Number	Revision
2004-TAD-NE-XX-DR-A-PL-0001	P01