



EXISTING PLANS 1:100

GROUND FLOOR

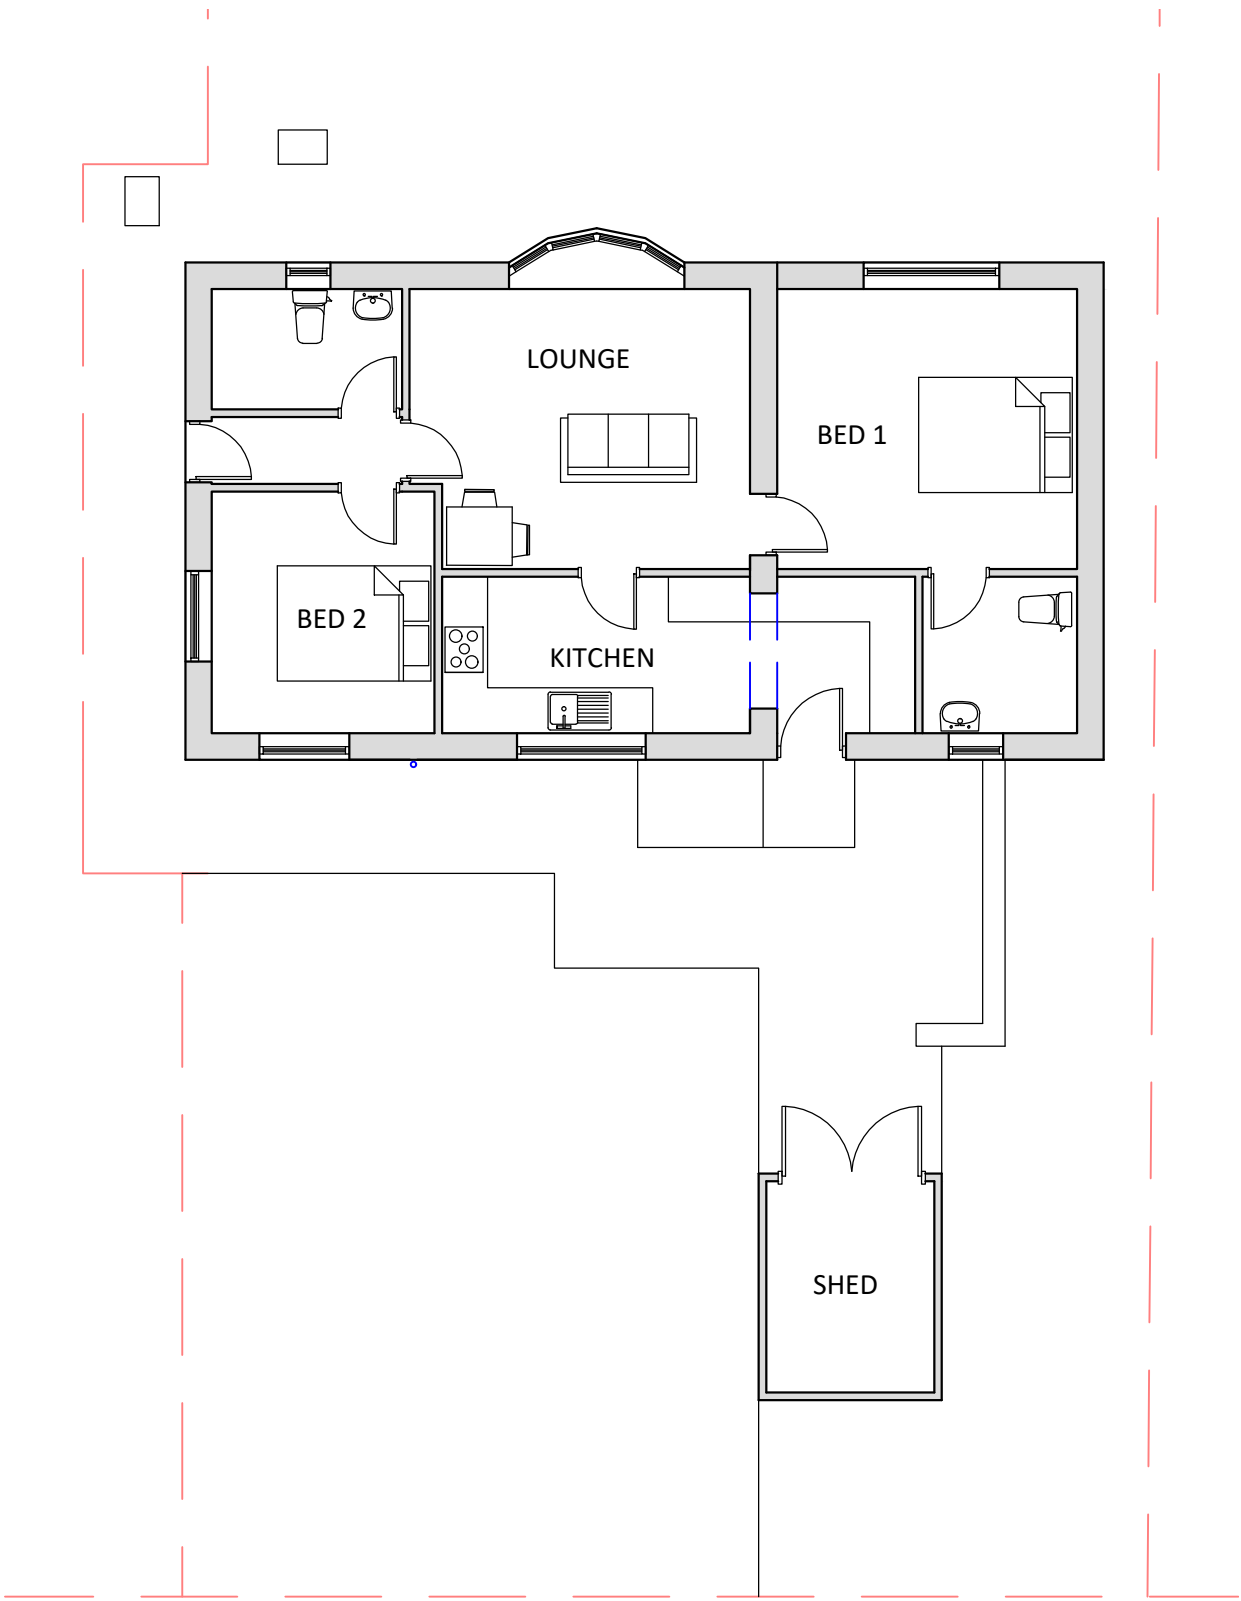


PROPOSED PLANS 1:100

GROUND FLOOR

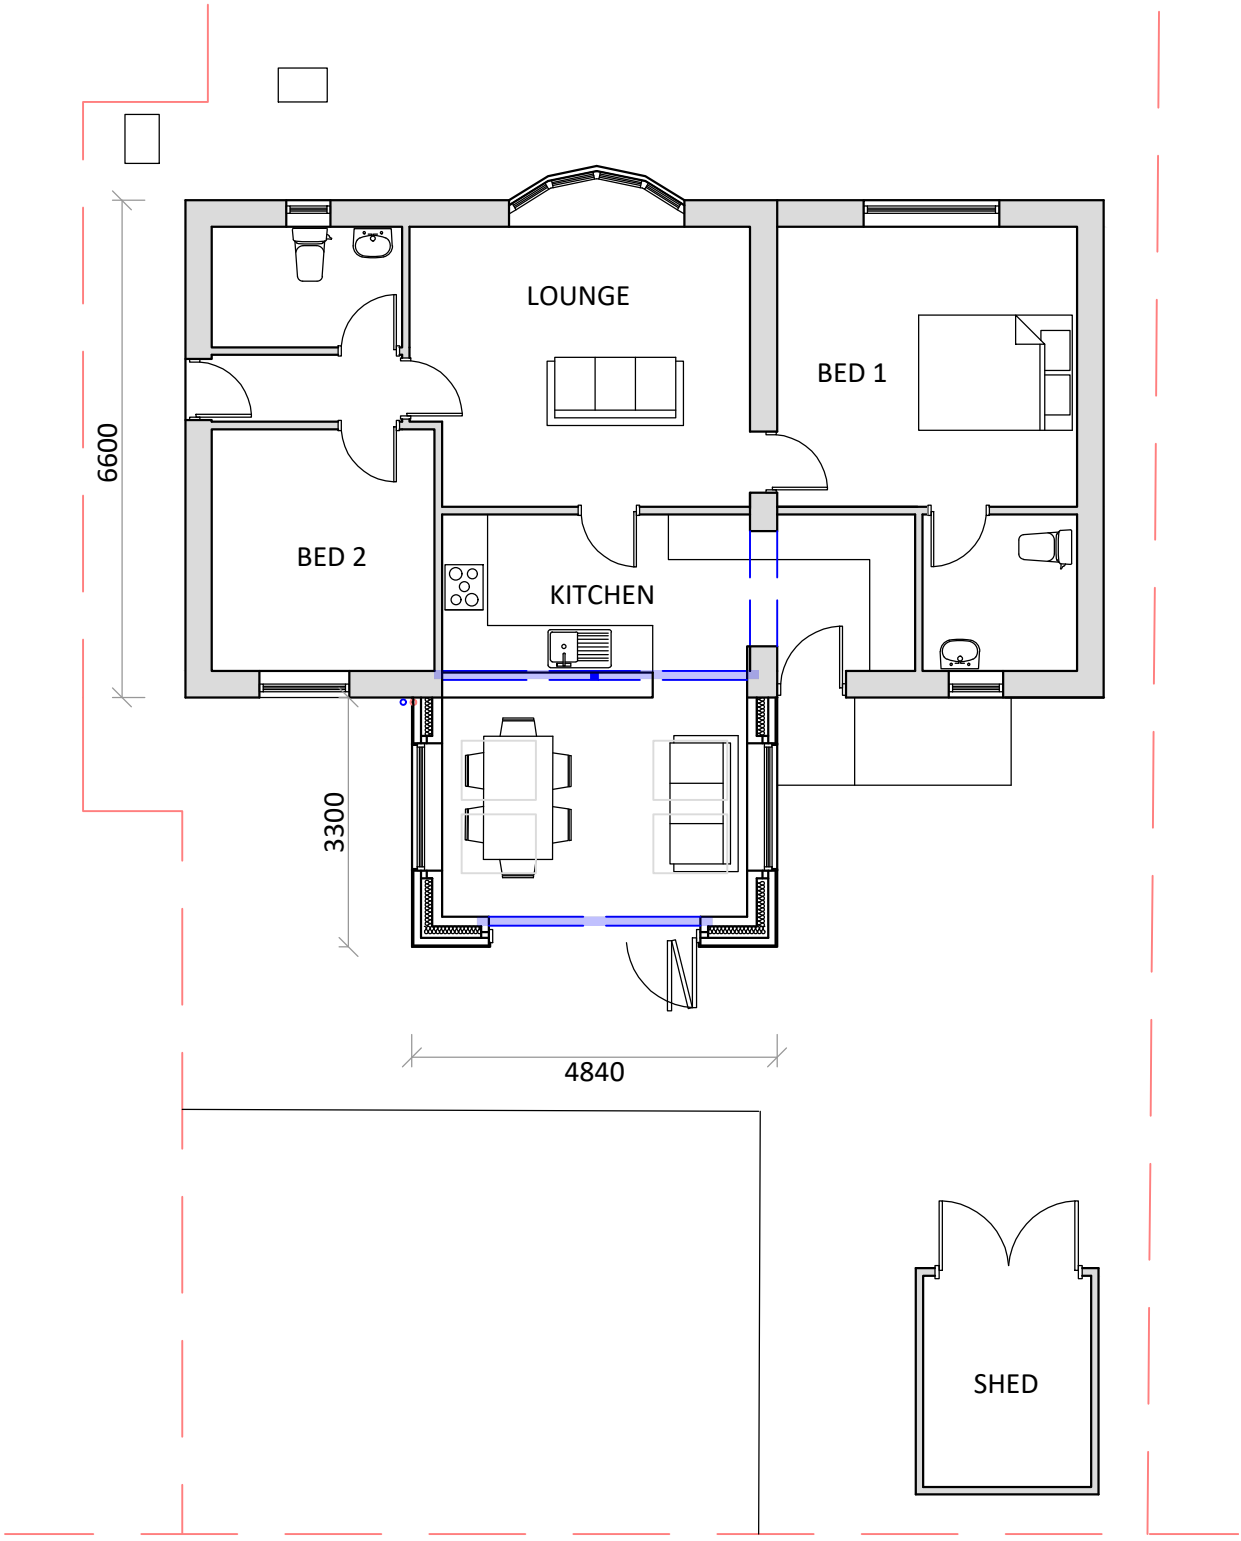

PROPOSED PLANS 1:20

GROUND FLOOR

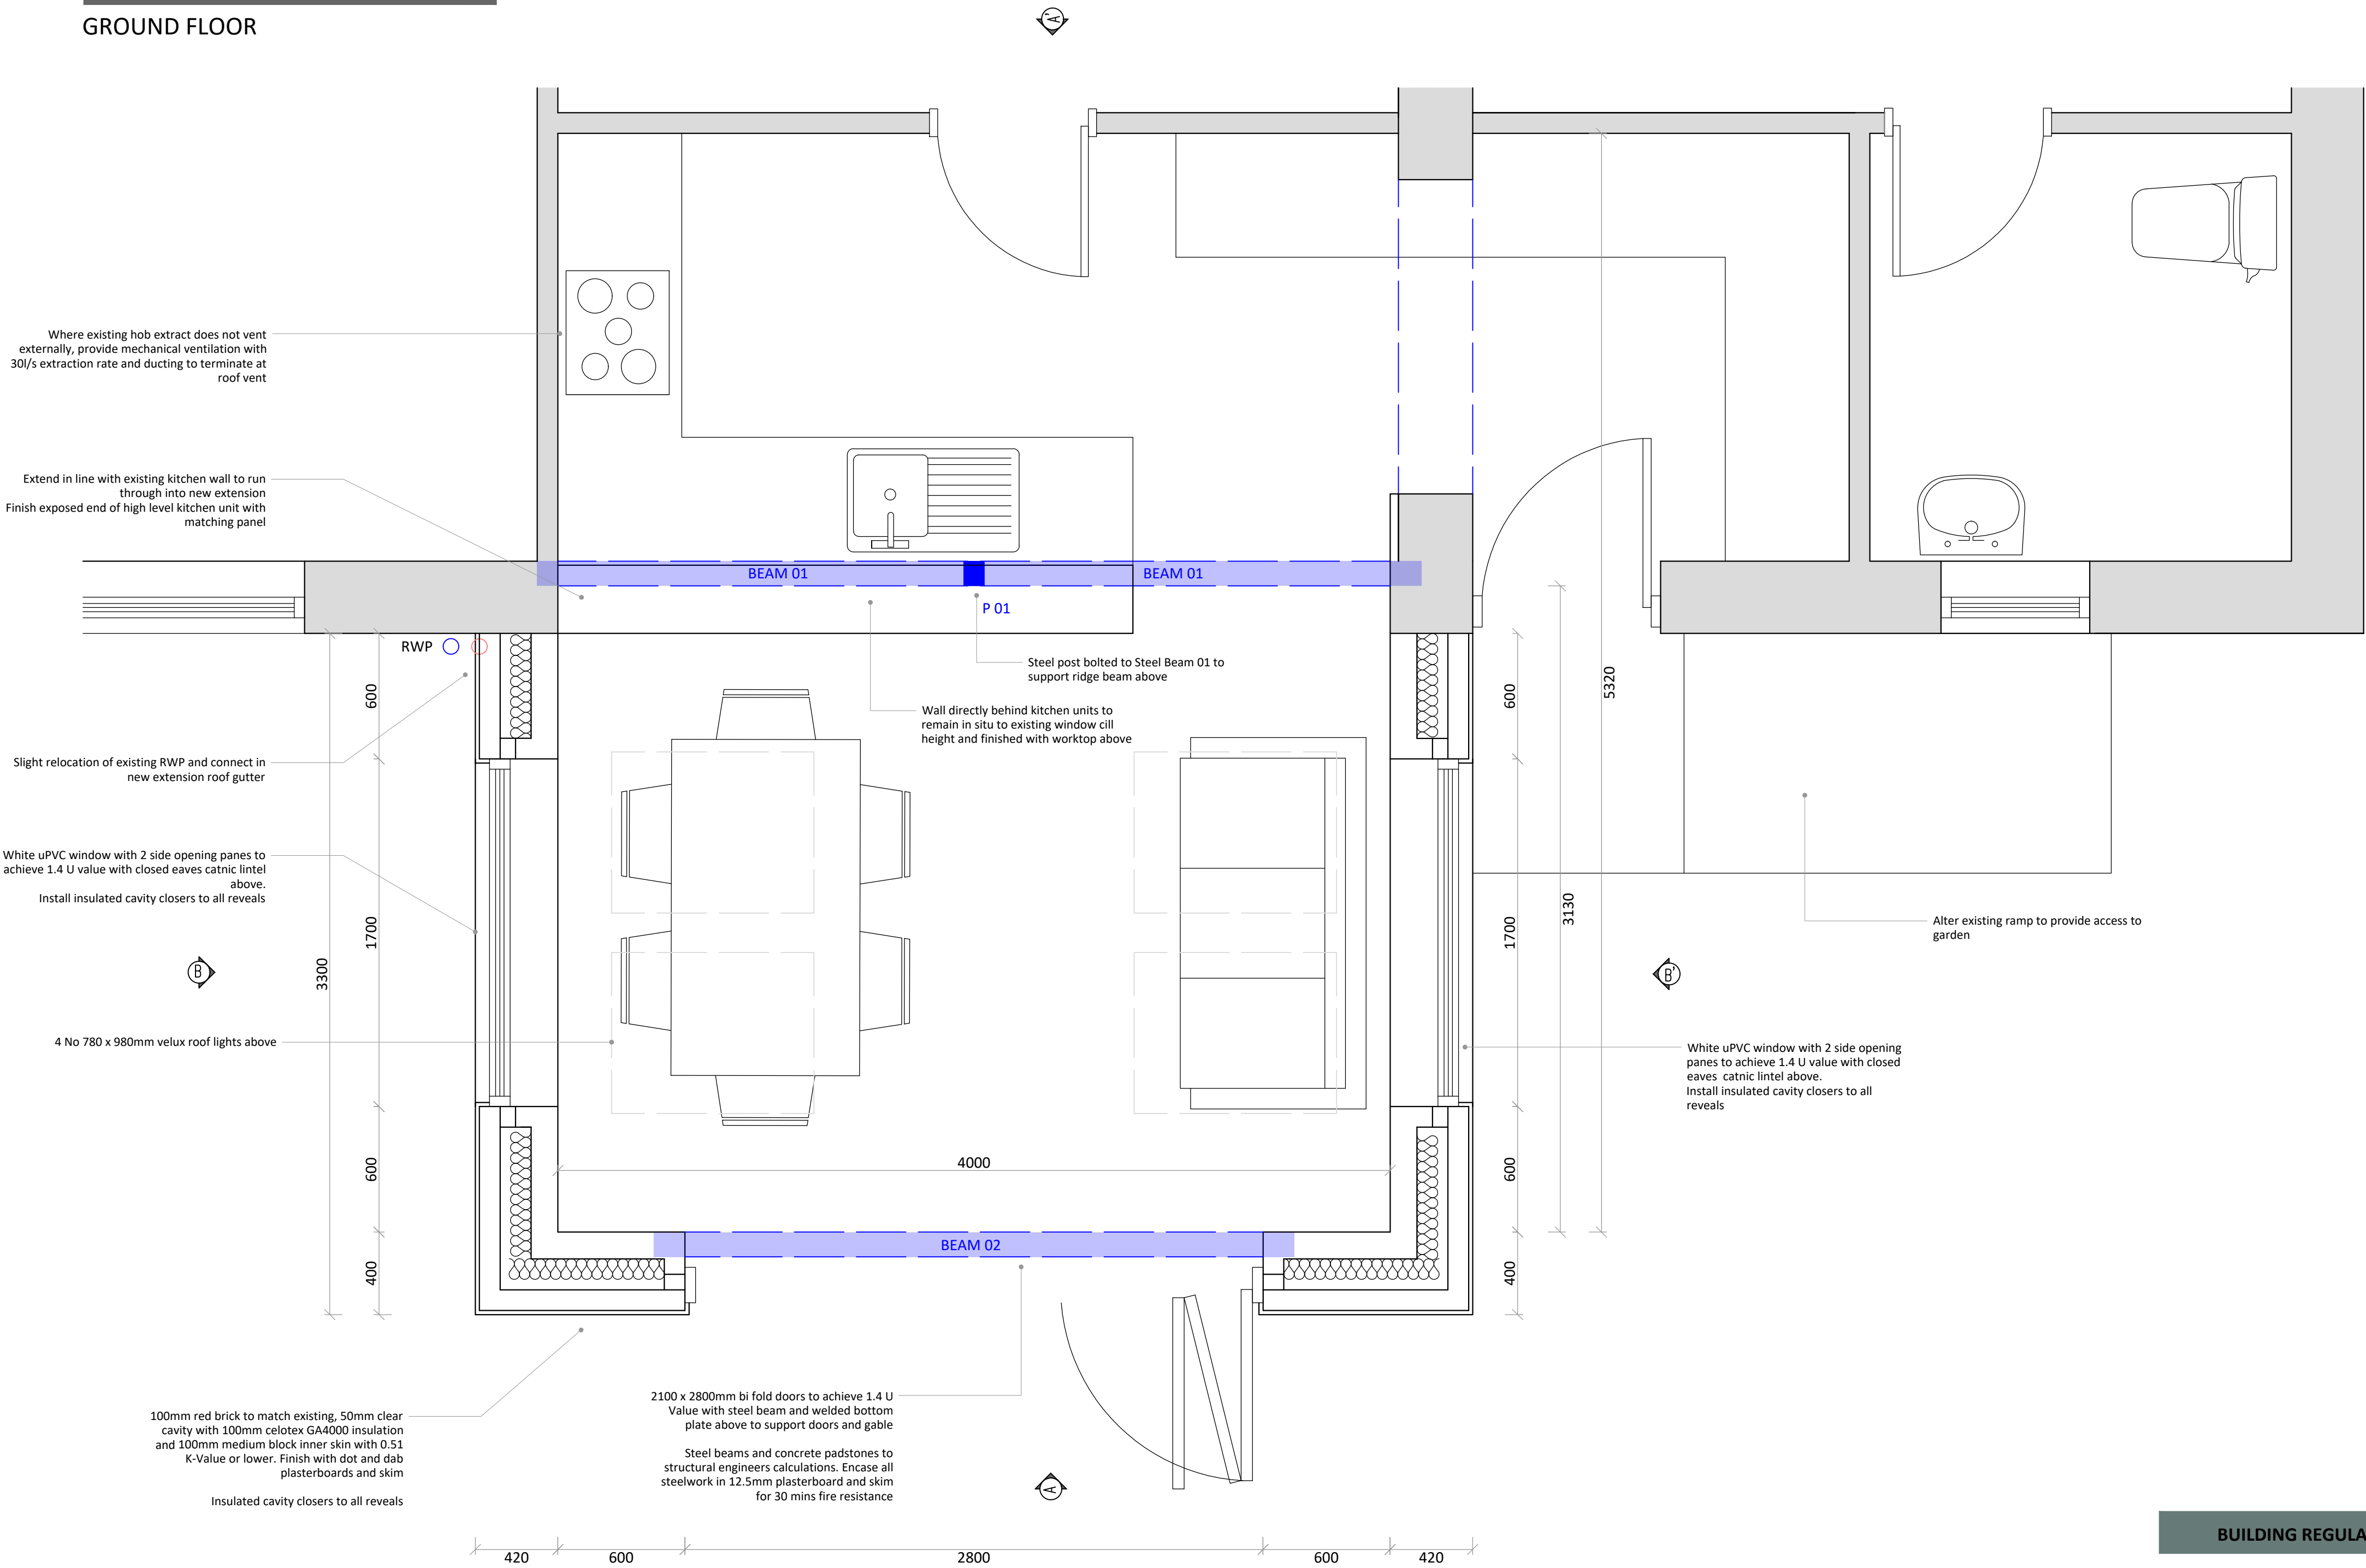

BUILDING REGULATION DRAWINGS

5a Rowton Grange Road
Chapel en le Frith
High Peak
SK23 0LA

Single Storey Side Extension

Revision	Date
A - Kitchen wall to remain to cill height	13.10.22

Drawing Ref	Date
5aRGR/BR/02/A	5th October 2022

PLANS ARE TO BE READ IN CONJUNCTION WITH STRUCTURAL ENGINEERS DETAILS. IT IS THE RESPONSIBILITY OF THE CONTRACTOR TO CHECK ALL MEASUREMENTS ON SITE PRIOR TO WORK COMMENCING. IT IS THE RESPONSIBILITY OF THE OWNER TO ENSURE ALL ASPECTS OF THE PARTY WALL ETC ACT 1996 ARE MET. PLEASE CONTACT PLAN DRAWER IF ANY ON SITE AMENDMENTS ARE TO BE MADE.

18 Eccles Road
Chapel en le Frith
High Peak
SK23 9RG

07912 845 210

info@plansanddesign.co.uk

