

ELEVATION TO MANCHESTER ROAD



ELEVATION TO MANCHESTER ROAD



en suite


bedroom

snug

lounge


SECTION

ELEVATION TO SIDE

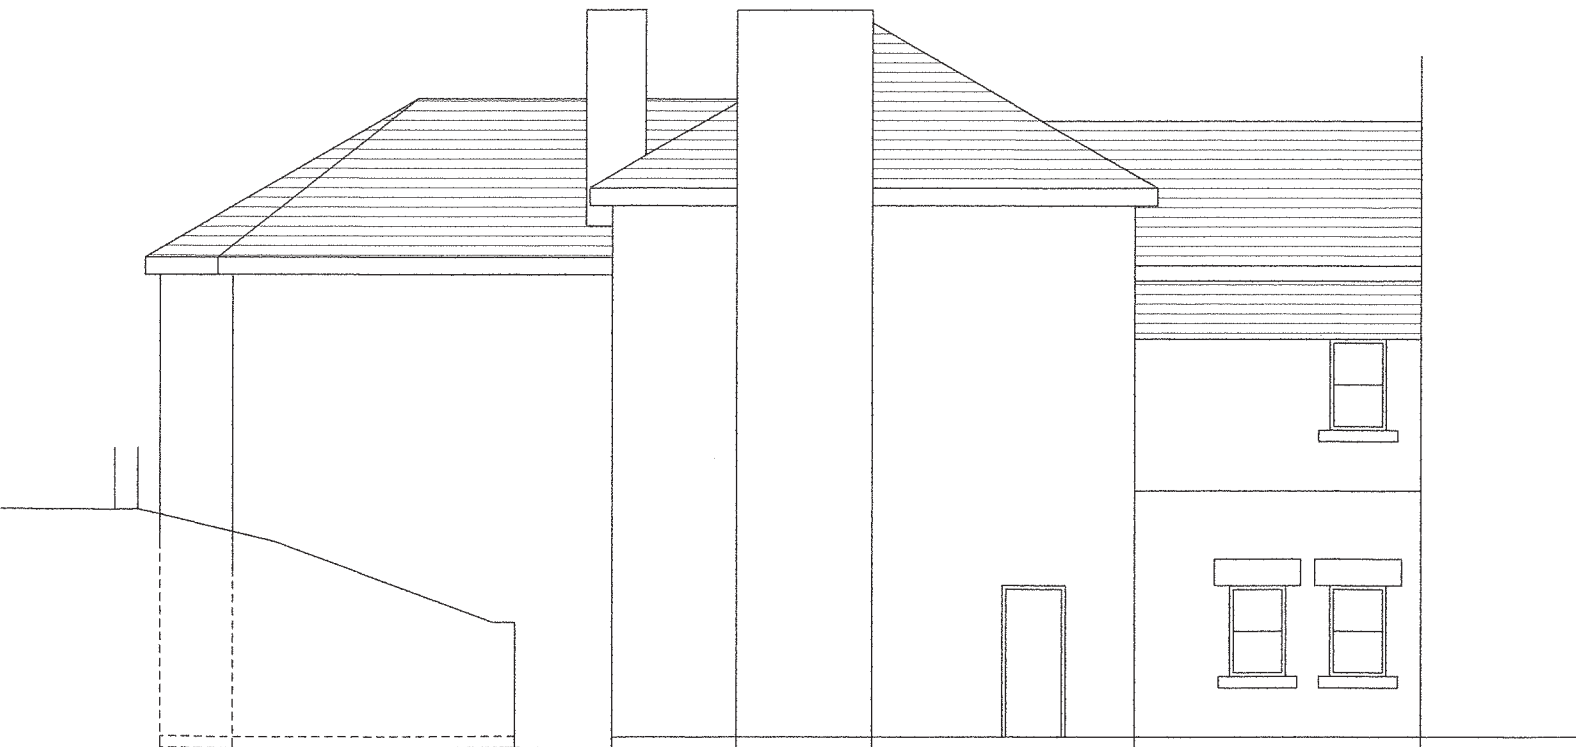

NOTE

Measurements to be checked on site.
IF IN DOUBT - ASK!

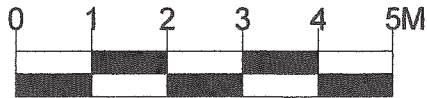

			PROPOSED EXTENSION AT 123 PARK ROAD, BUXTON, FOR MR D TICKLE, PROPOSED ELEVATIONS.	Trevor Gilman Design 2, Roseneath, 4 Hardwick Mount, Buxton, Derbyshire SK17 6PP 07773 381824 gilmantrevor@gmail.com	Scale 1/100 at A3 sheet	25.5.21
A	Layout revised	18.6.21				
Rev	Details	Date			Drg No TICKLE 04	Rev A