


ELEVATION TO MANCHESTER ROAD




ELEVATION TO MANCHESTER ROAD



NOTE
MATERIALS
Roof - blue slate
Walls - coursed natural stone
Doors and windows - timber frames

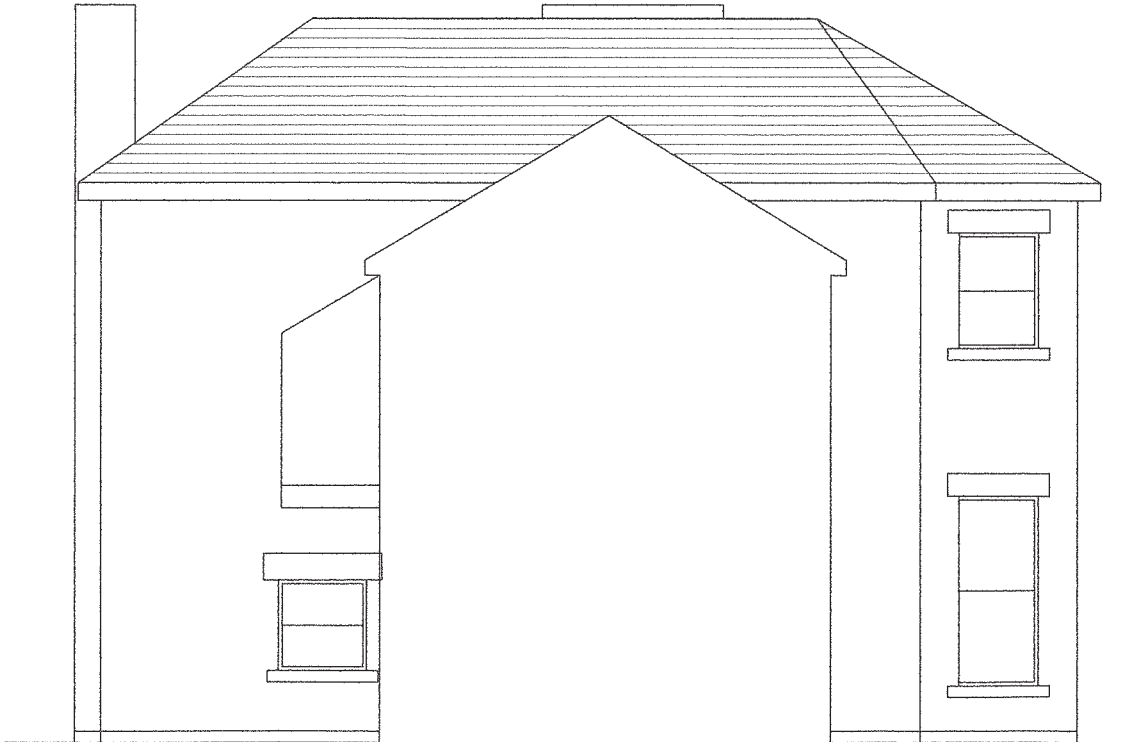


ELEVATION TO SIDE - UNCHANGED

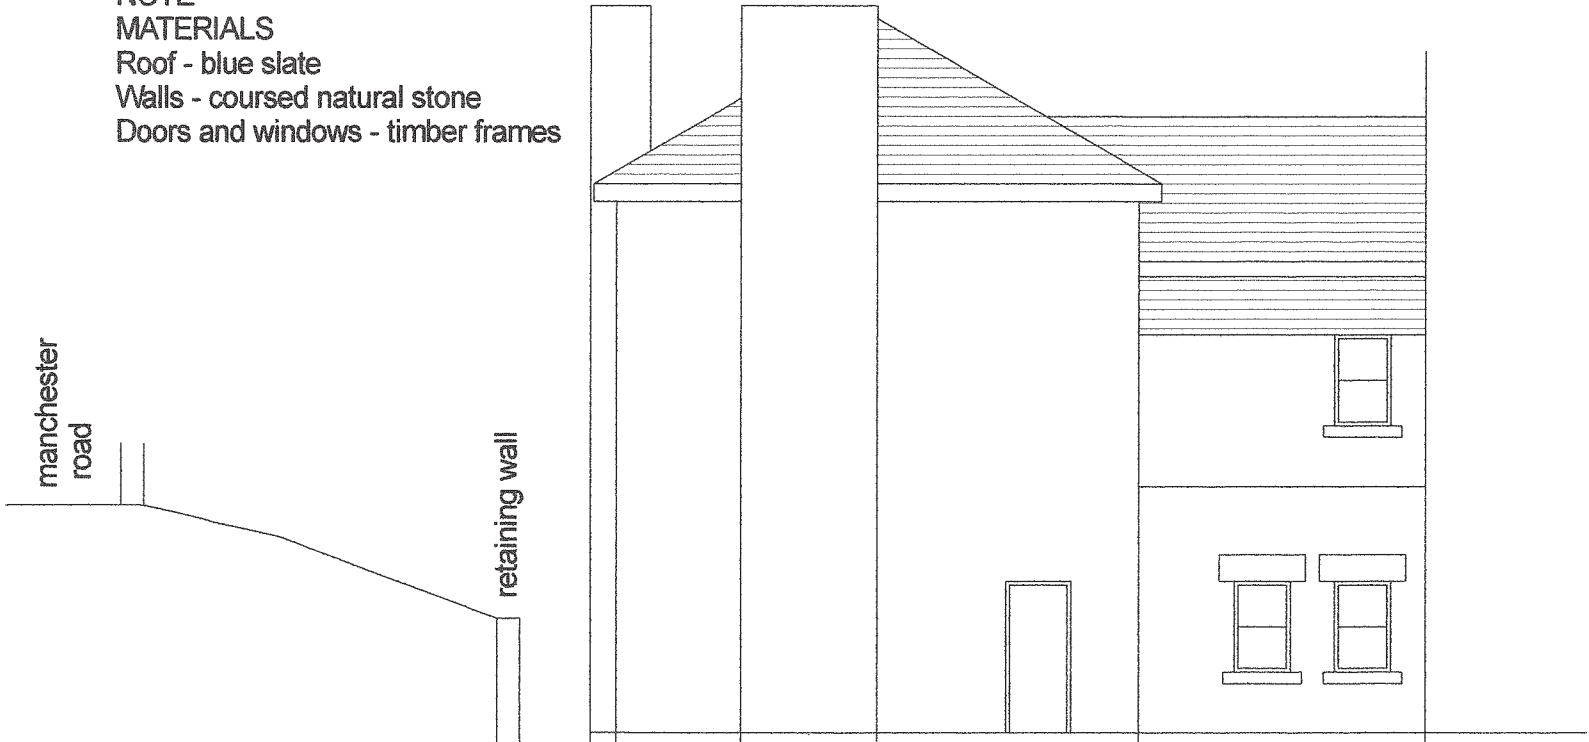

ELEVATION TO SIDE

NOTE
Existing chimney stacks to be retained.

NOTE
Measurements to be checked on site.
IF IN DOUBT - ASK!

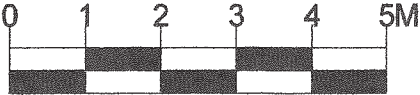

			PROPOSED EXTENSION AT 123 PARK ROAD, BUXTON, FOR MR D TICKLE, PRESENT ELEVATIONS.	Trevor Gilman Design 2, Roseneath, 4 Hardwick Mount, Buxton, Derbyshire SK17 6PP 07773 381824 gilmantrevor@gmail.com		Scale 1/100 at A3 sheet	25.5.21
Rev	Details	Date					Drg No TICKLE 02