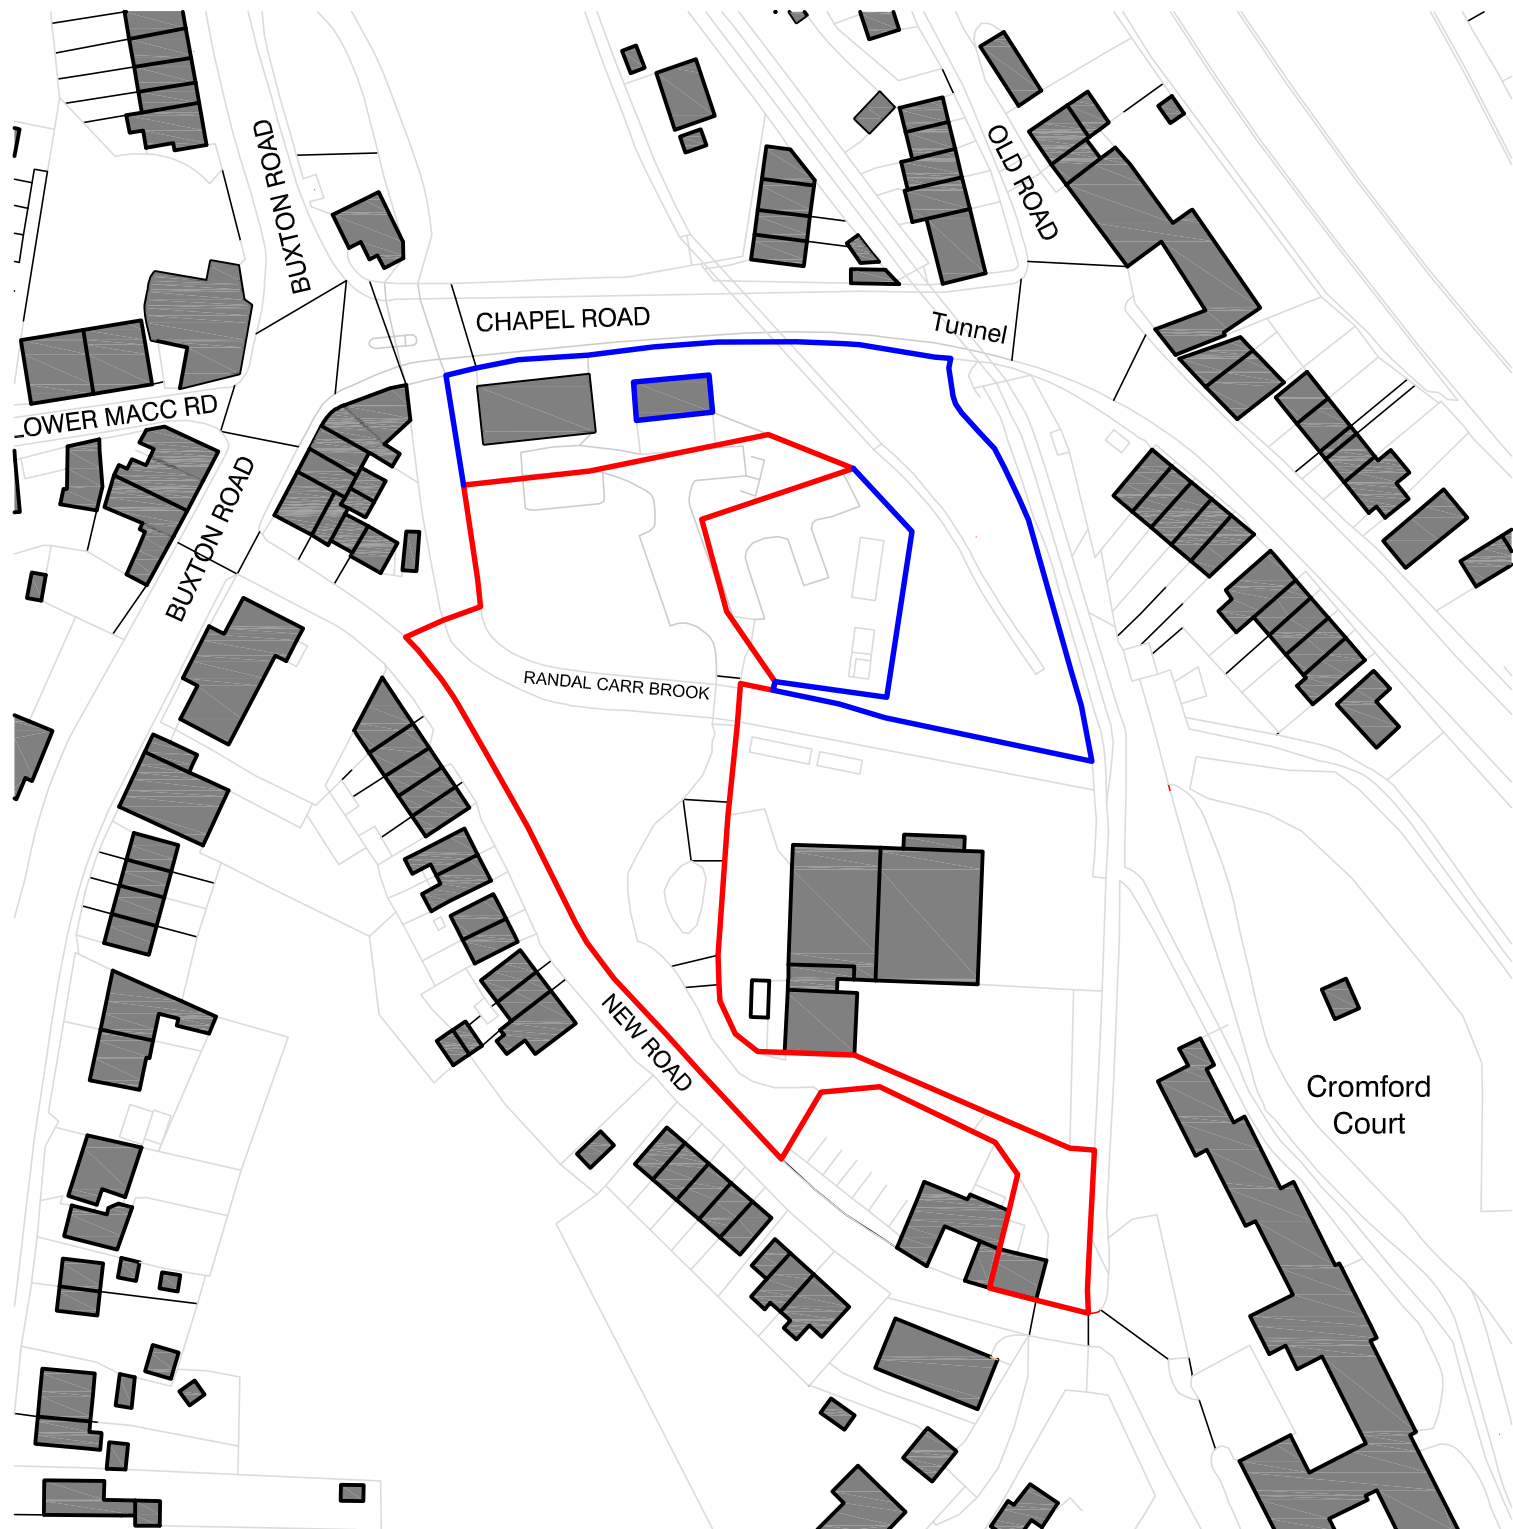


HIGH PEAK ARCHITECTS LTD

2nd Floor, Wharf House, Wharf Road, Whaley Bridge, High Peak, Derbys SK23 7AD
Tel: 01663 719717 Web: www.highpeakarch.com Email: hpa@highpeakarch.com

Commercial Development
Land at New Road, Whaley Bridge

Location Plan
1695.PL01

Scale: 1:1250 @ A3

Date: July 2021

Rev: