




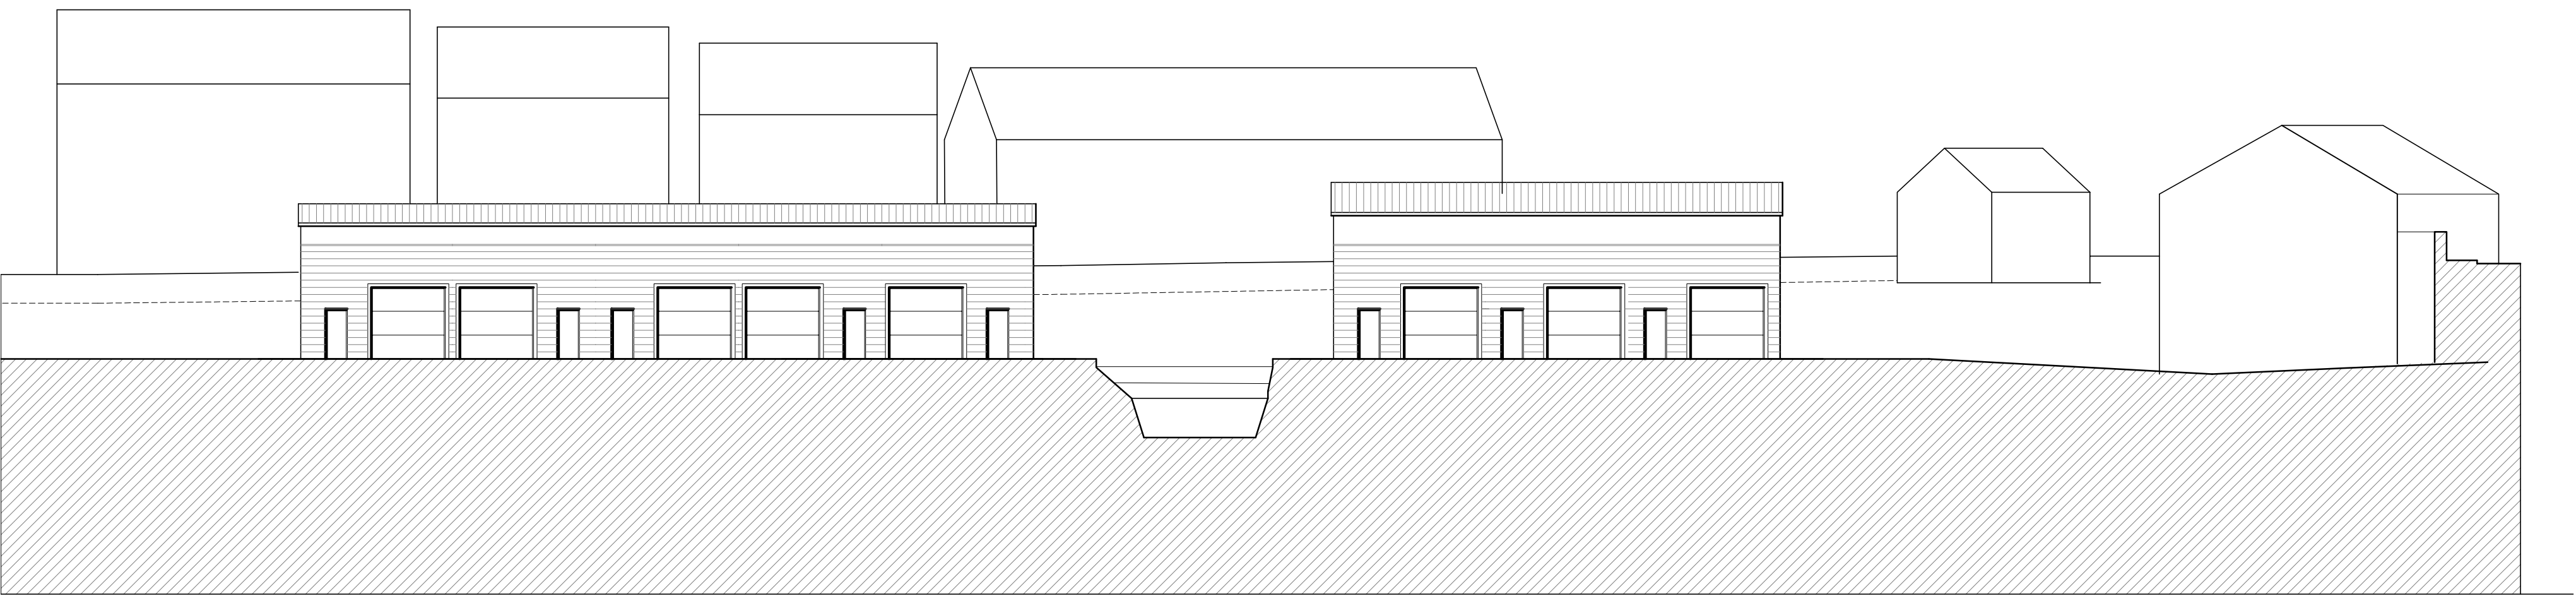


Street Scene

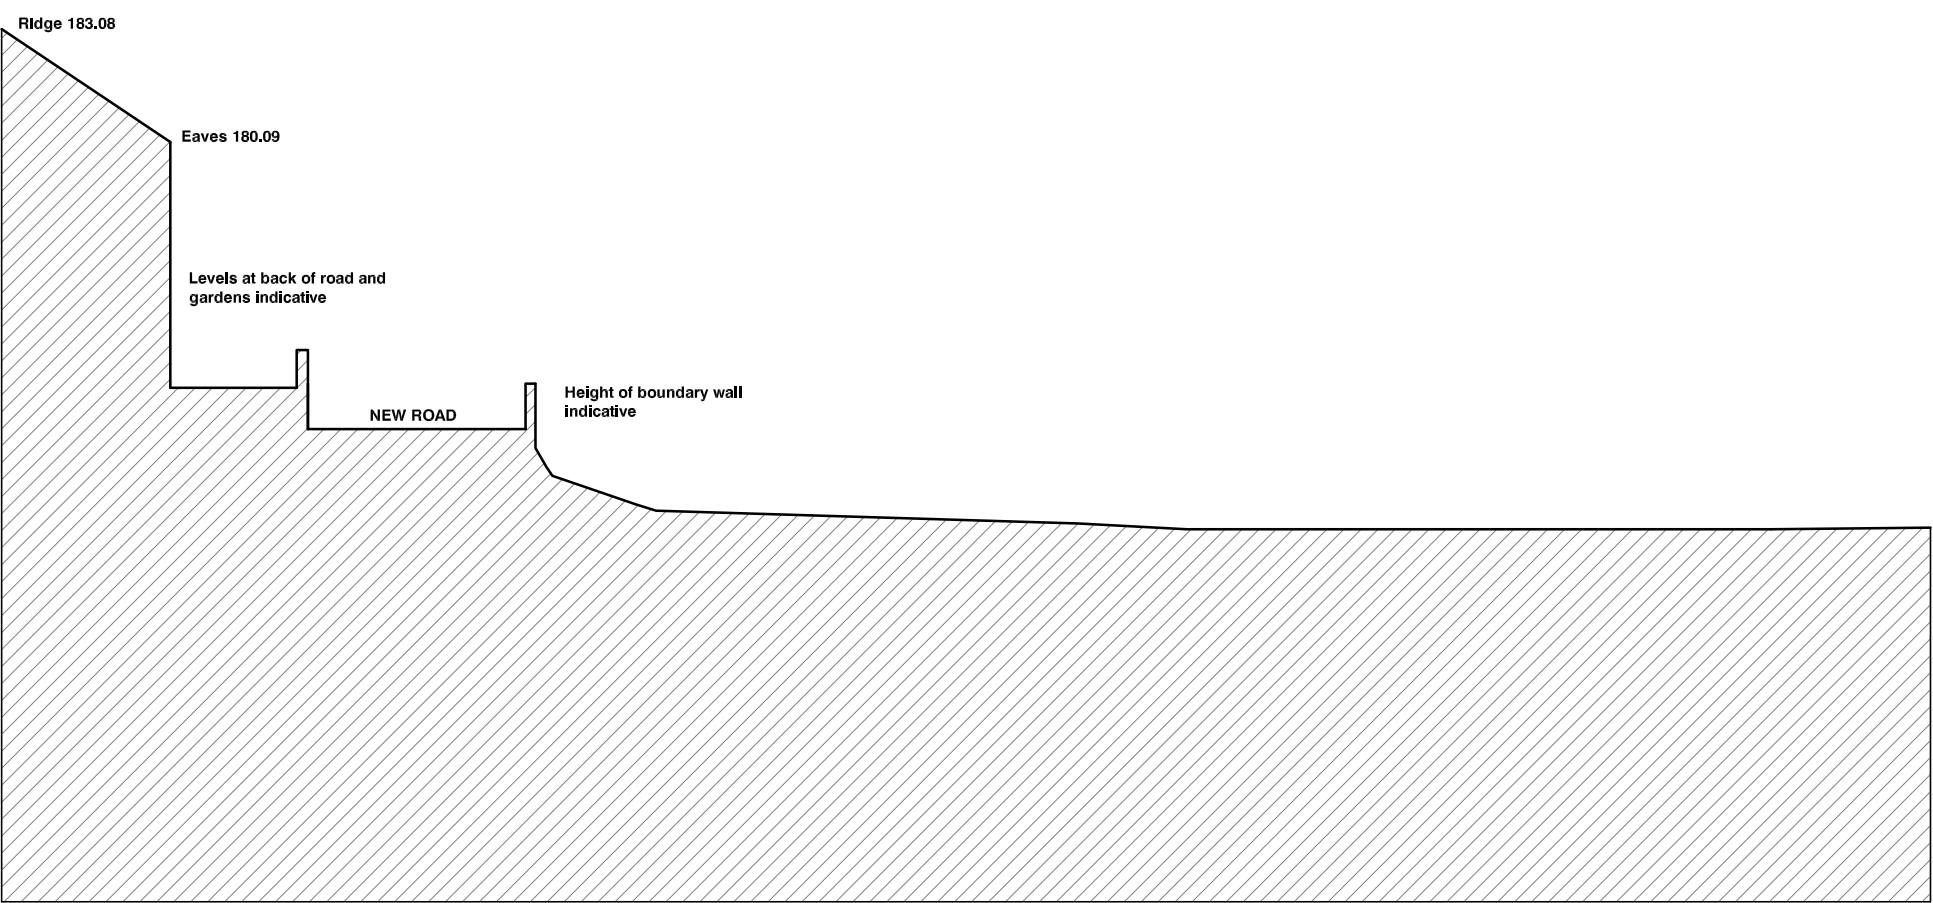


Existing Site Section 1

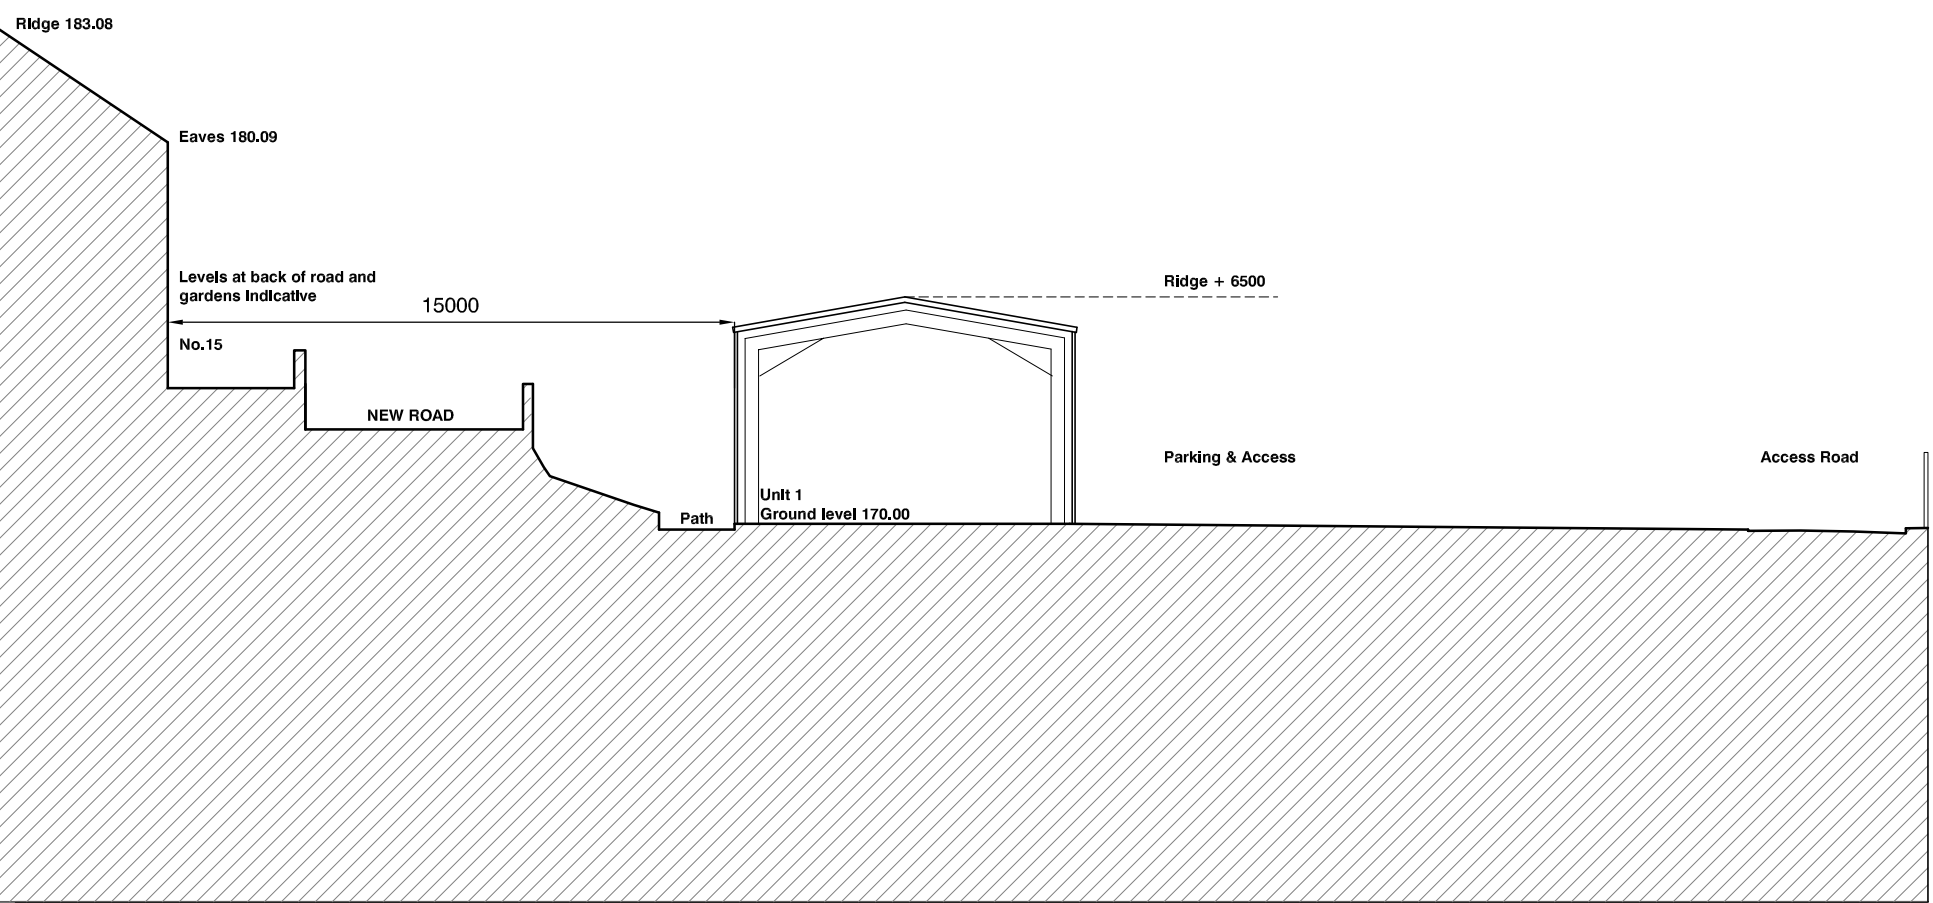


Proposed Site Section 1

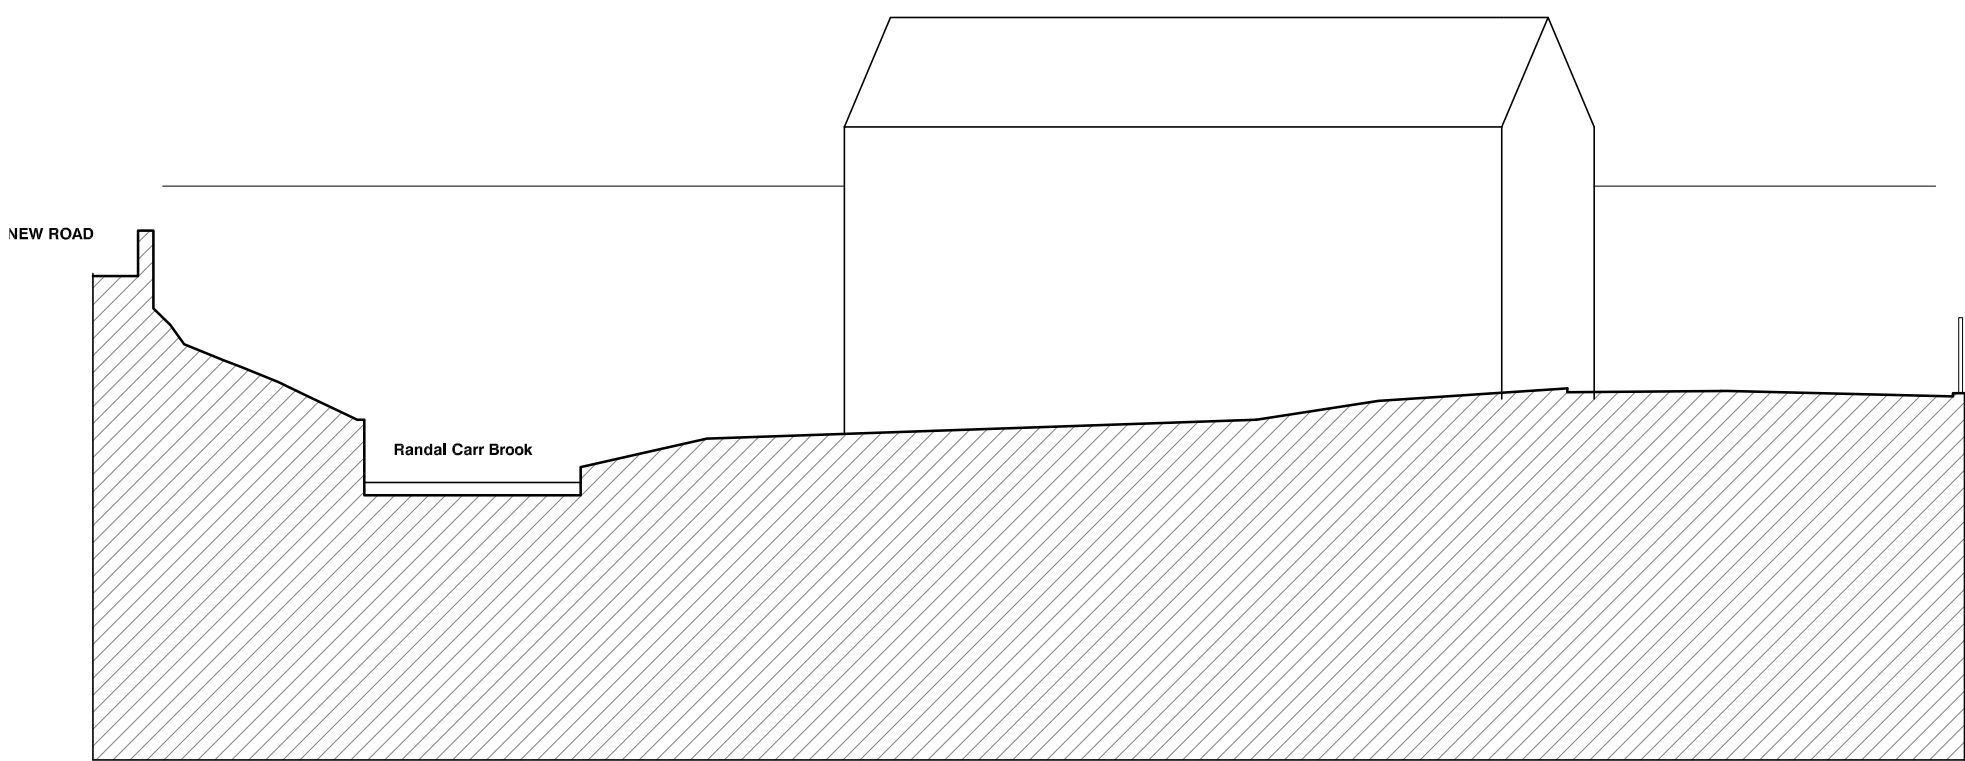


Existing Site Section 2

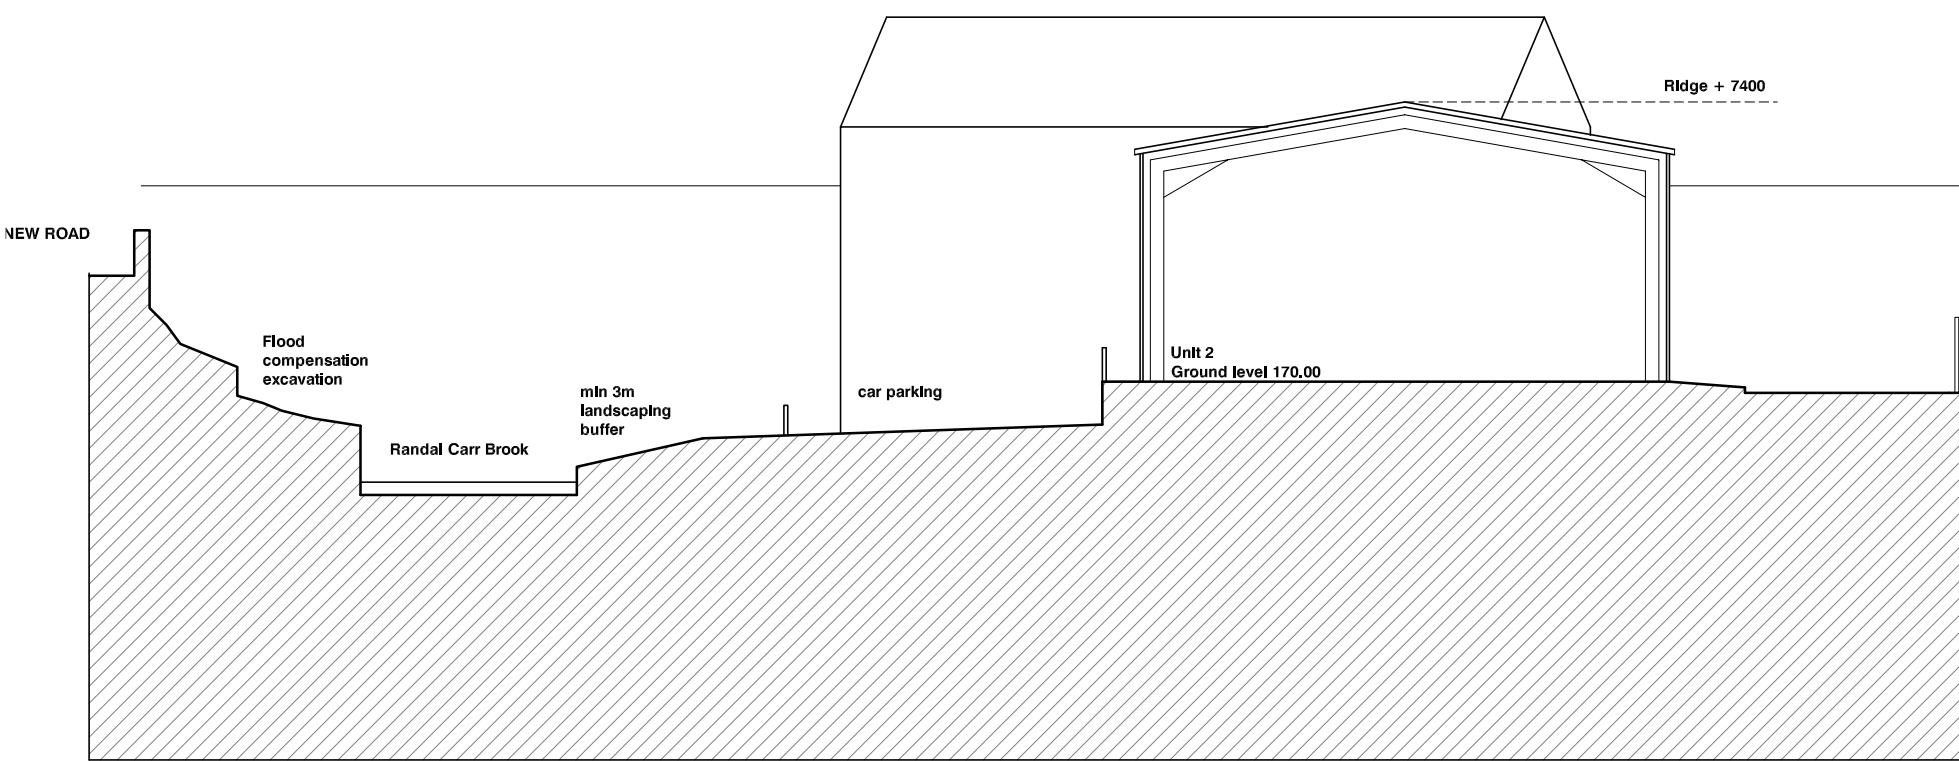


Proposed Site Section 2

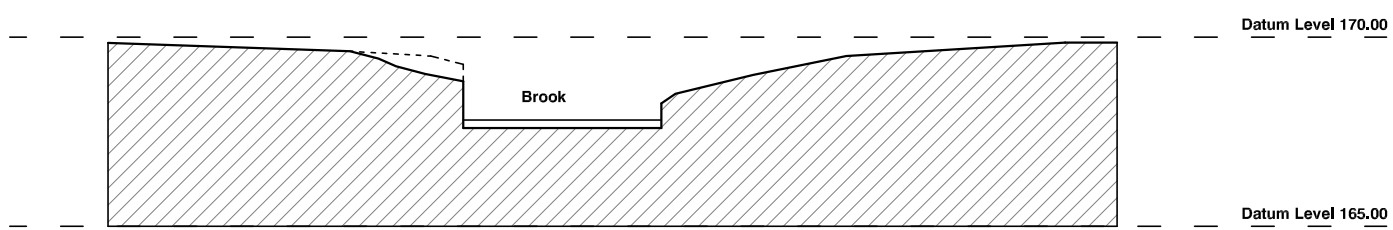

Brook Section aa

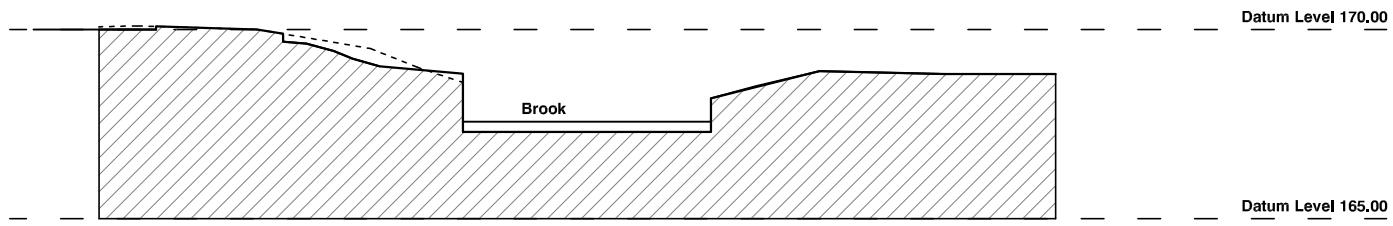

Brook Section bb

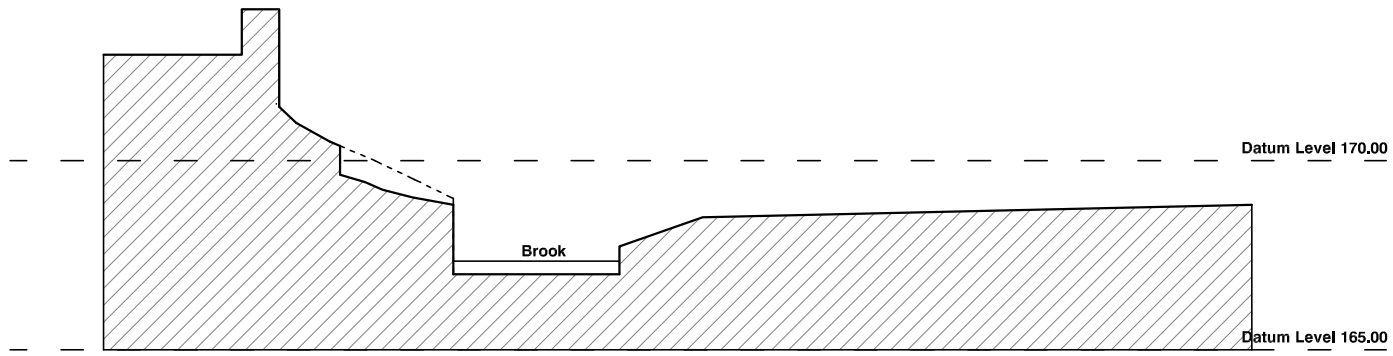

Brook Section cc

Brook sections show flood mitigation - where levels lowered, the existing level is shown dashed.