
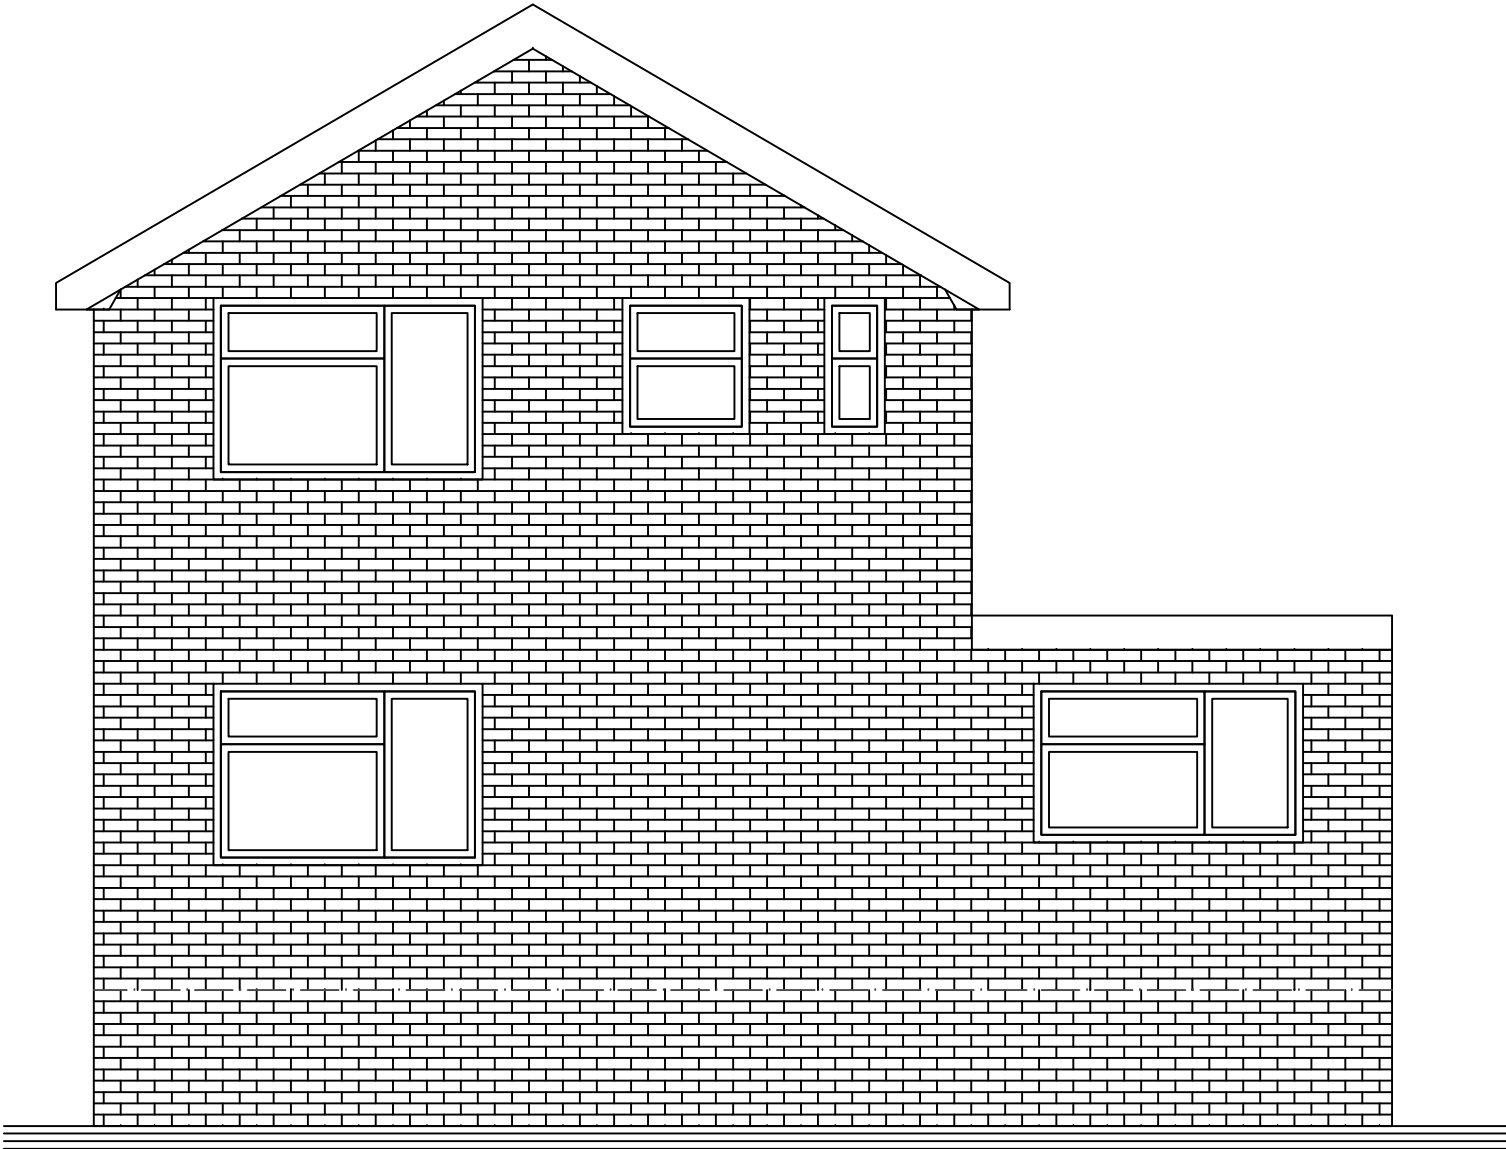


REAR ELEV AS EXISTING 1:50

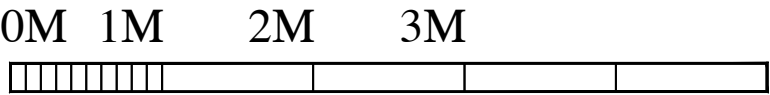

DWG: EXISTING  
4 BROOKSIDE GROVE  
BUXTON

REVISIONS:

|              |          |
|--------------|----------|
| 1:50         | CHECKED: |
| DATE: AUG'22 | DRAWN:   |

©THIS DRAWING AND THE BUILDING WORKS DEPICTED ARE THE COPYRIGHT OF AJS ARCHITECTURE  
AND MAY NOT BE REPRODUCED OR AMENDED EXCEPT BY WRITTEN PERMISSION. NO LIABILITY WILL BE ACCEPTED  
FOR AMENDMENTS MADE BY OTHER PERSONS

A.J.S ARCHITECTURE

32 carr road.  
buxton.  
derbyshire.  
sk17 6wf.

h: 01298 26062  
m: 07794 400237



EXISTING 05

4 BROOKSIDE GR

4 BROOKSIDE GROVE, BUXTON