




Site Section A-A 1:500

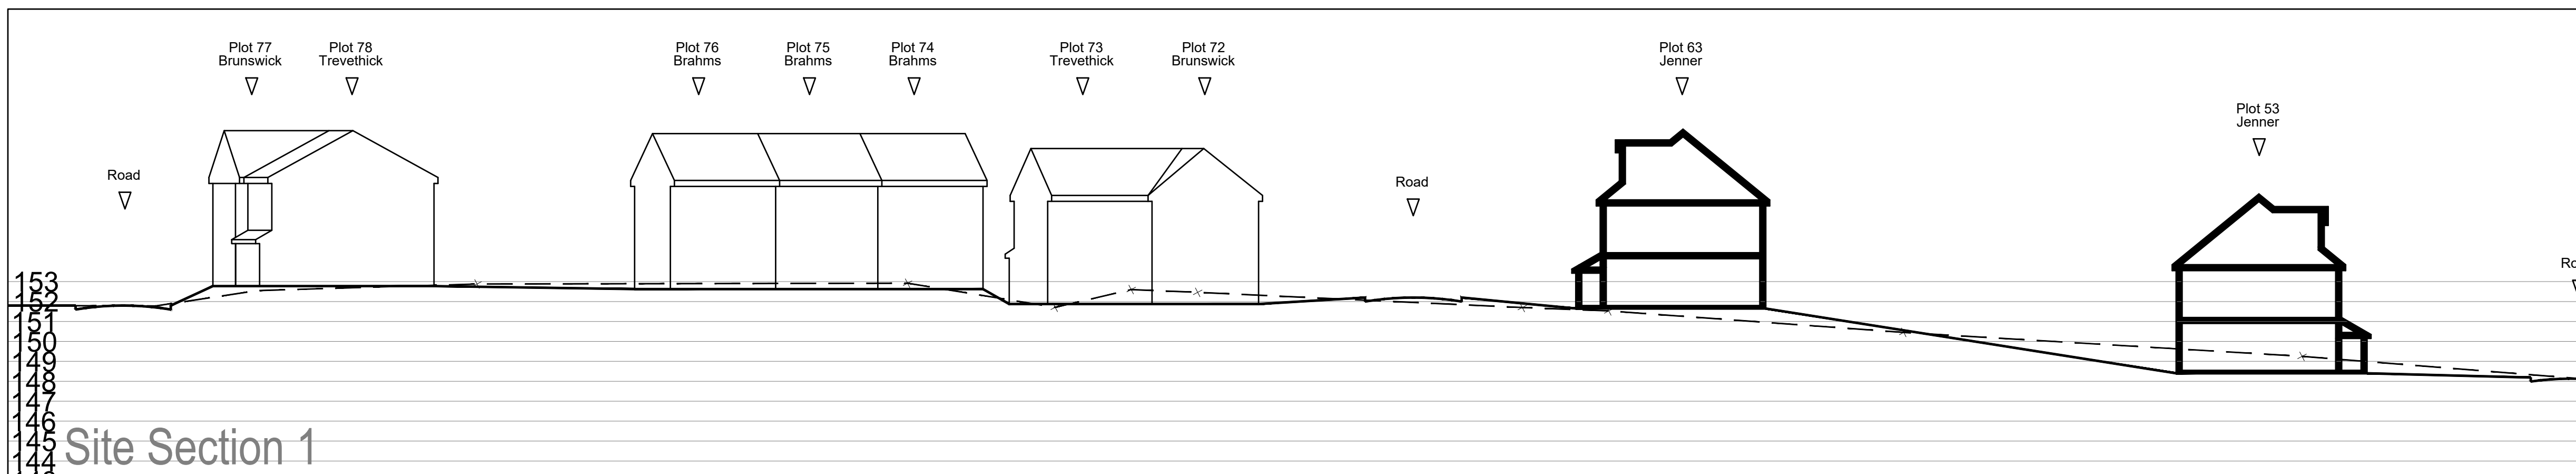

Site Section 1


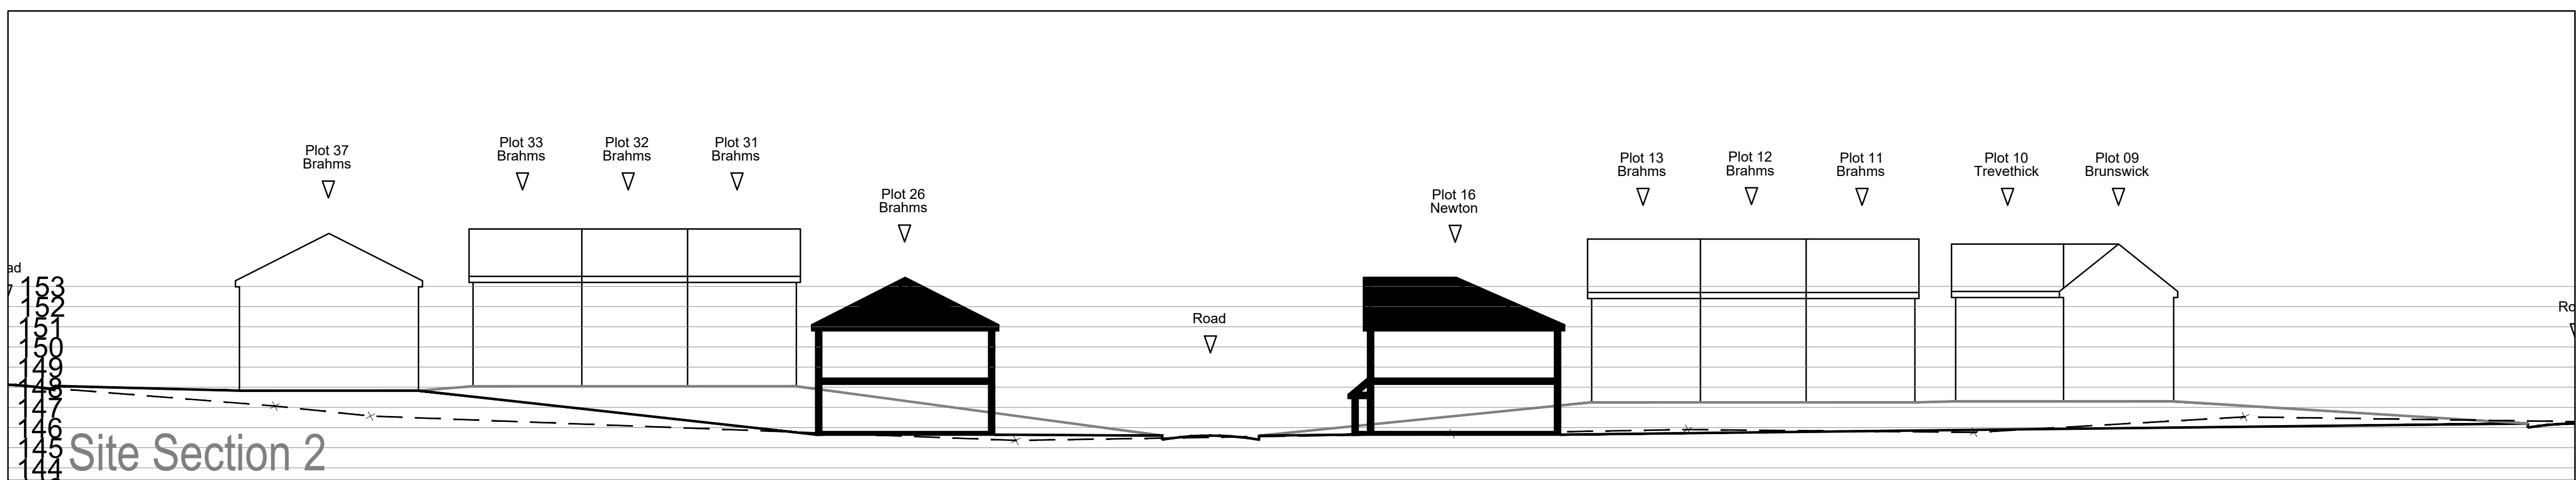


Site Section 2

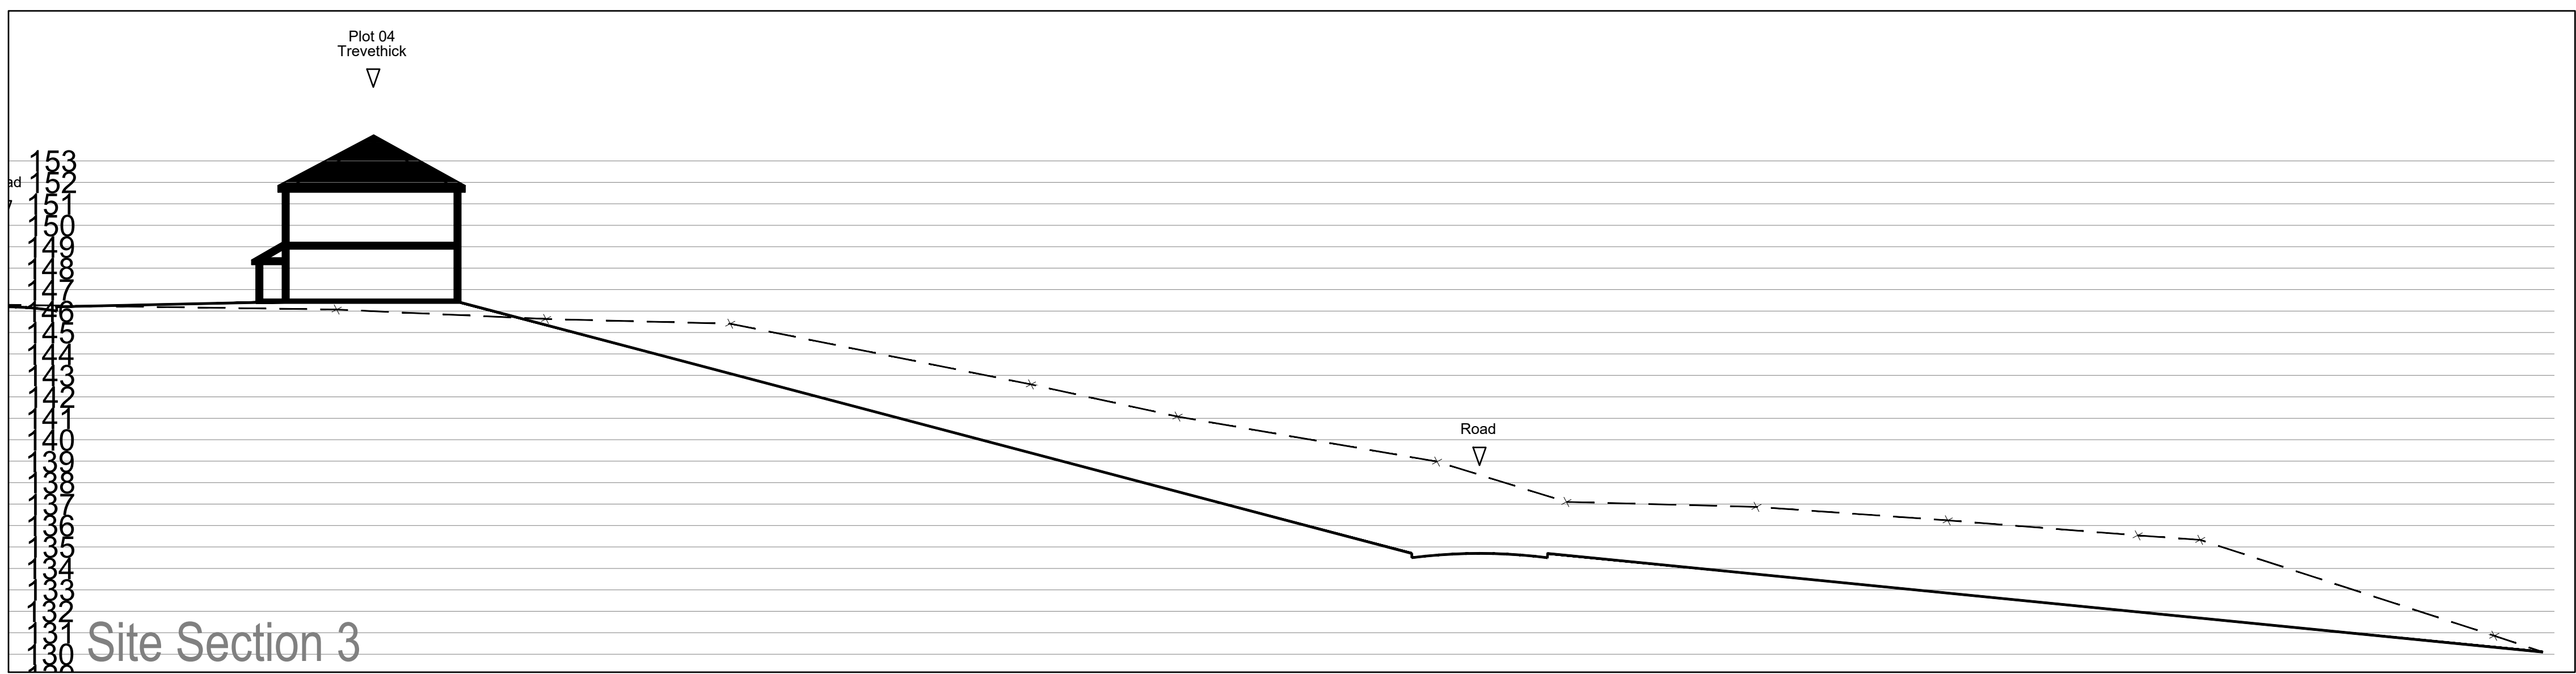

Site Section 3

DINTING VALE, GLOSSOP

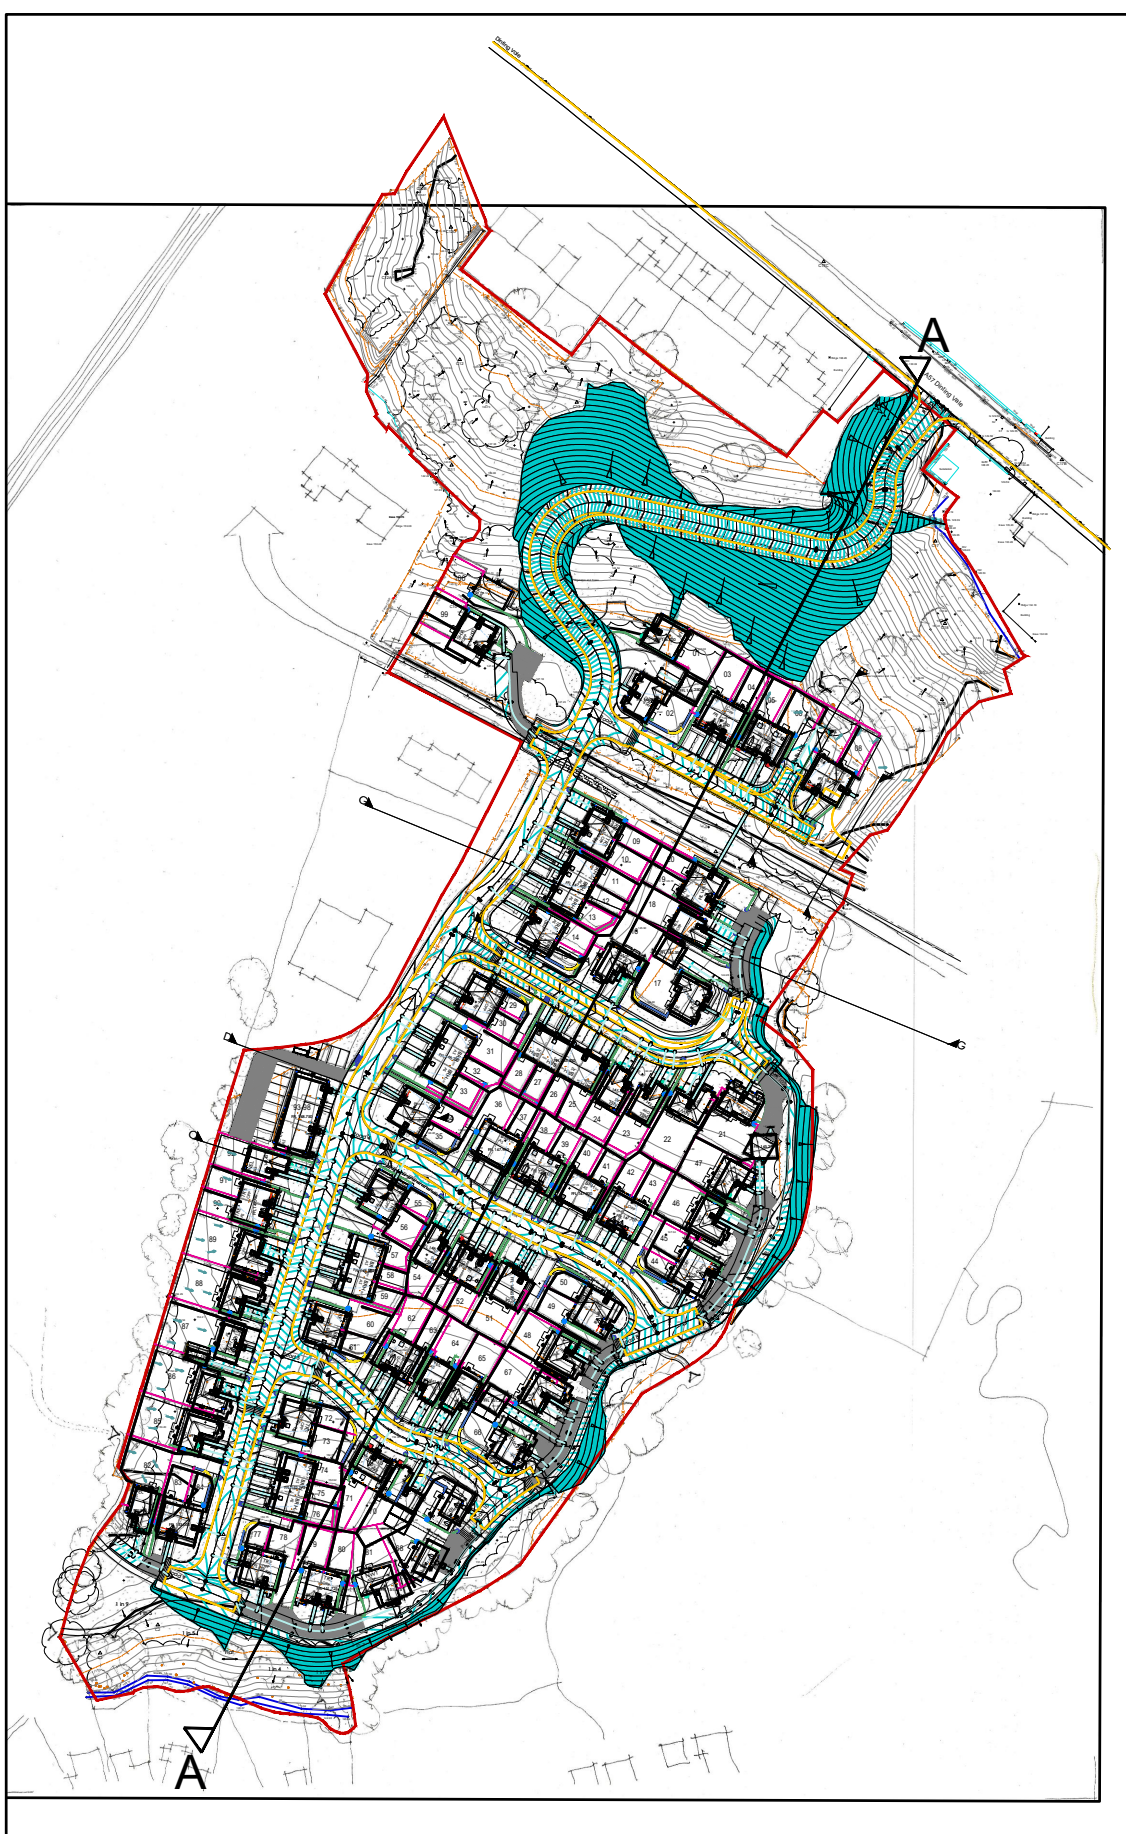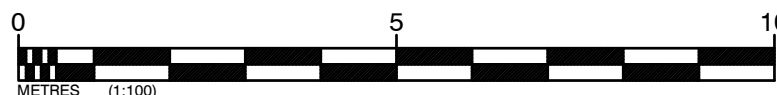

Locator 1:2

email.enquiries@baldwinsign.net www.baldwinsign.net 4 Marina Walk, Pennington Wharf, Plain Lane, Leigh, WNY 4EZ Tel: 01925 747615	Client: 	
	Project Title: Proposed Development	
	Address: Dinting Vale, Glossop	
	Drawing Title: Site Sections	
	Drawing No: WH/DV/SIS/01	
Dwn: MB	Kcd: CC	Date: 22/06/2022
Scale: 1:500		Paper Size: A1
		Rev: