
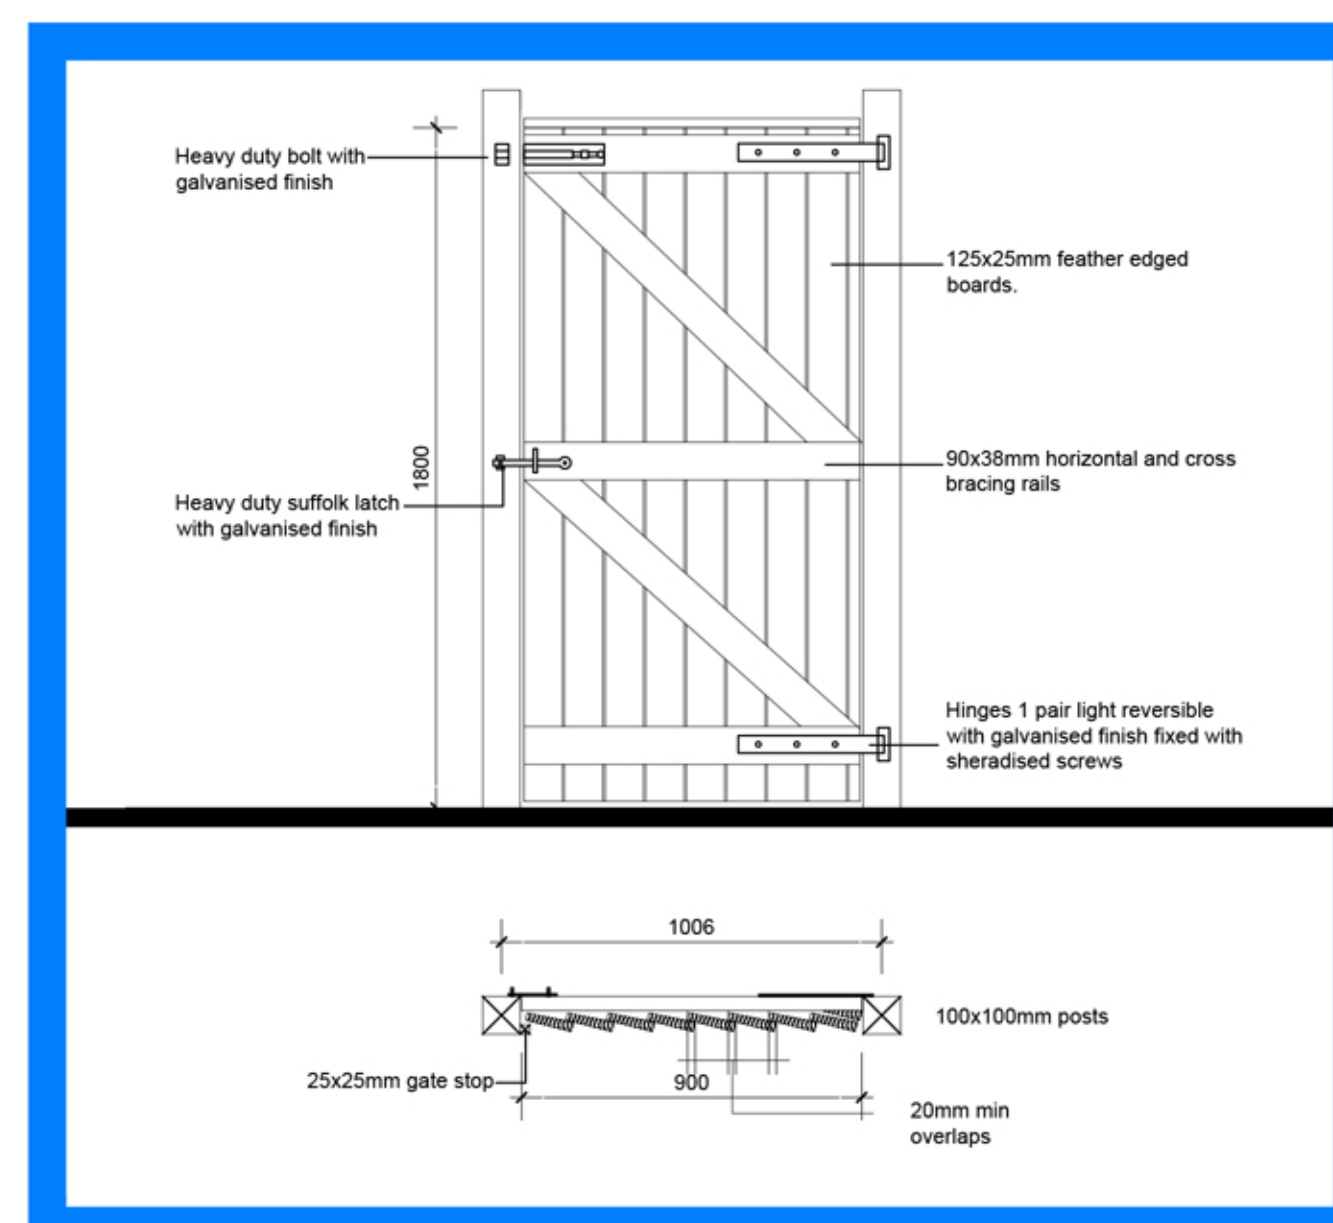
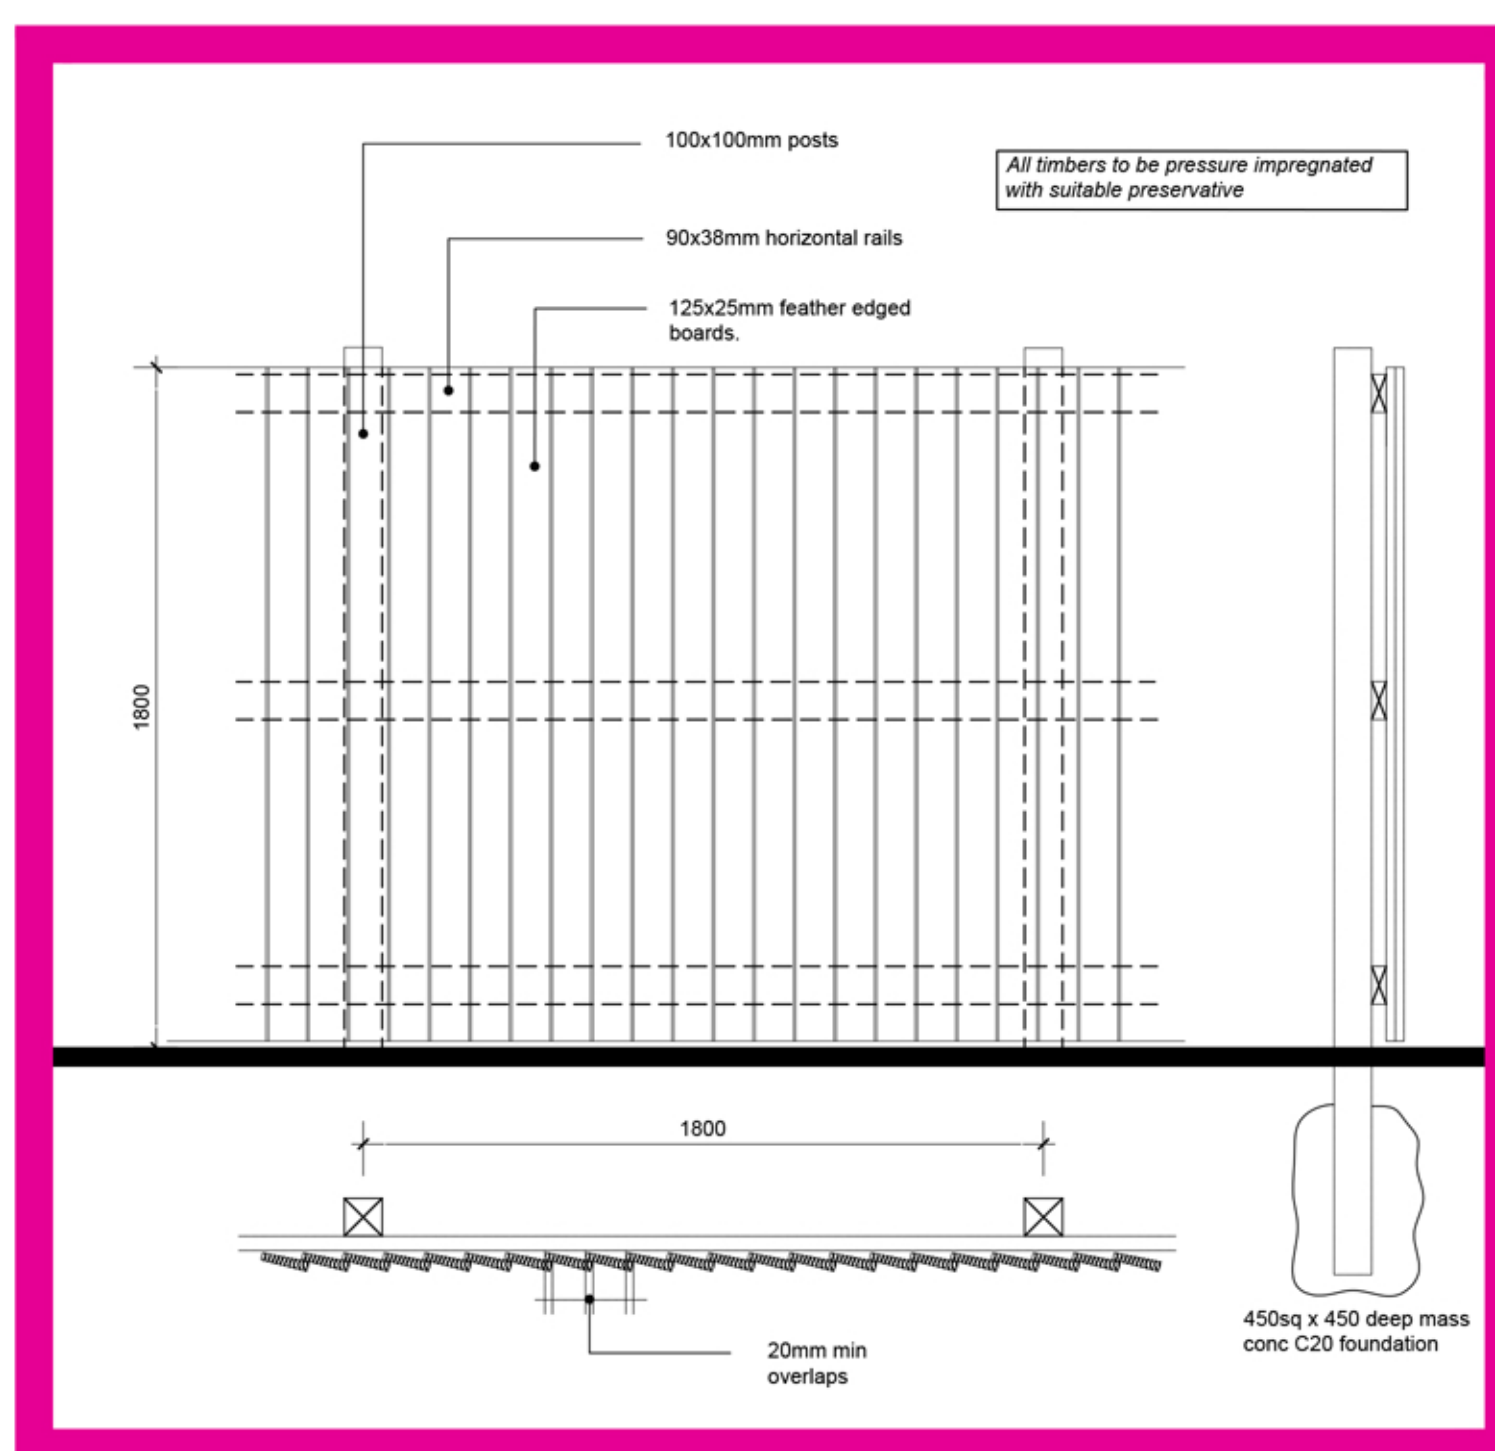
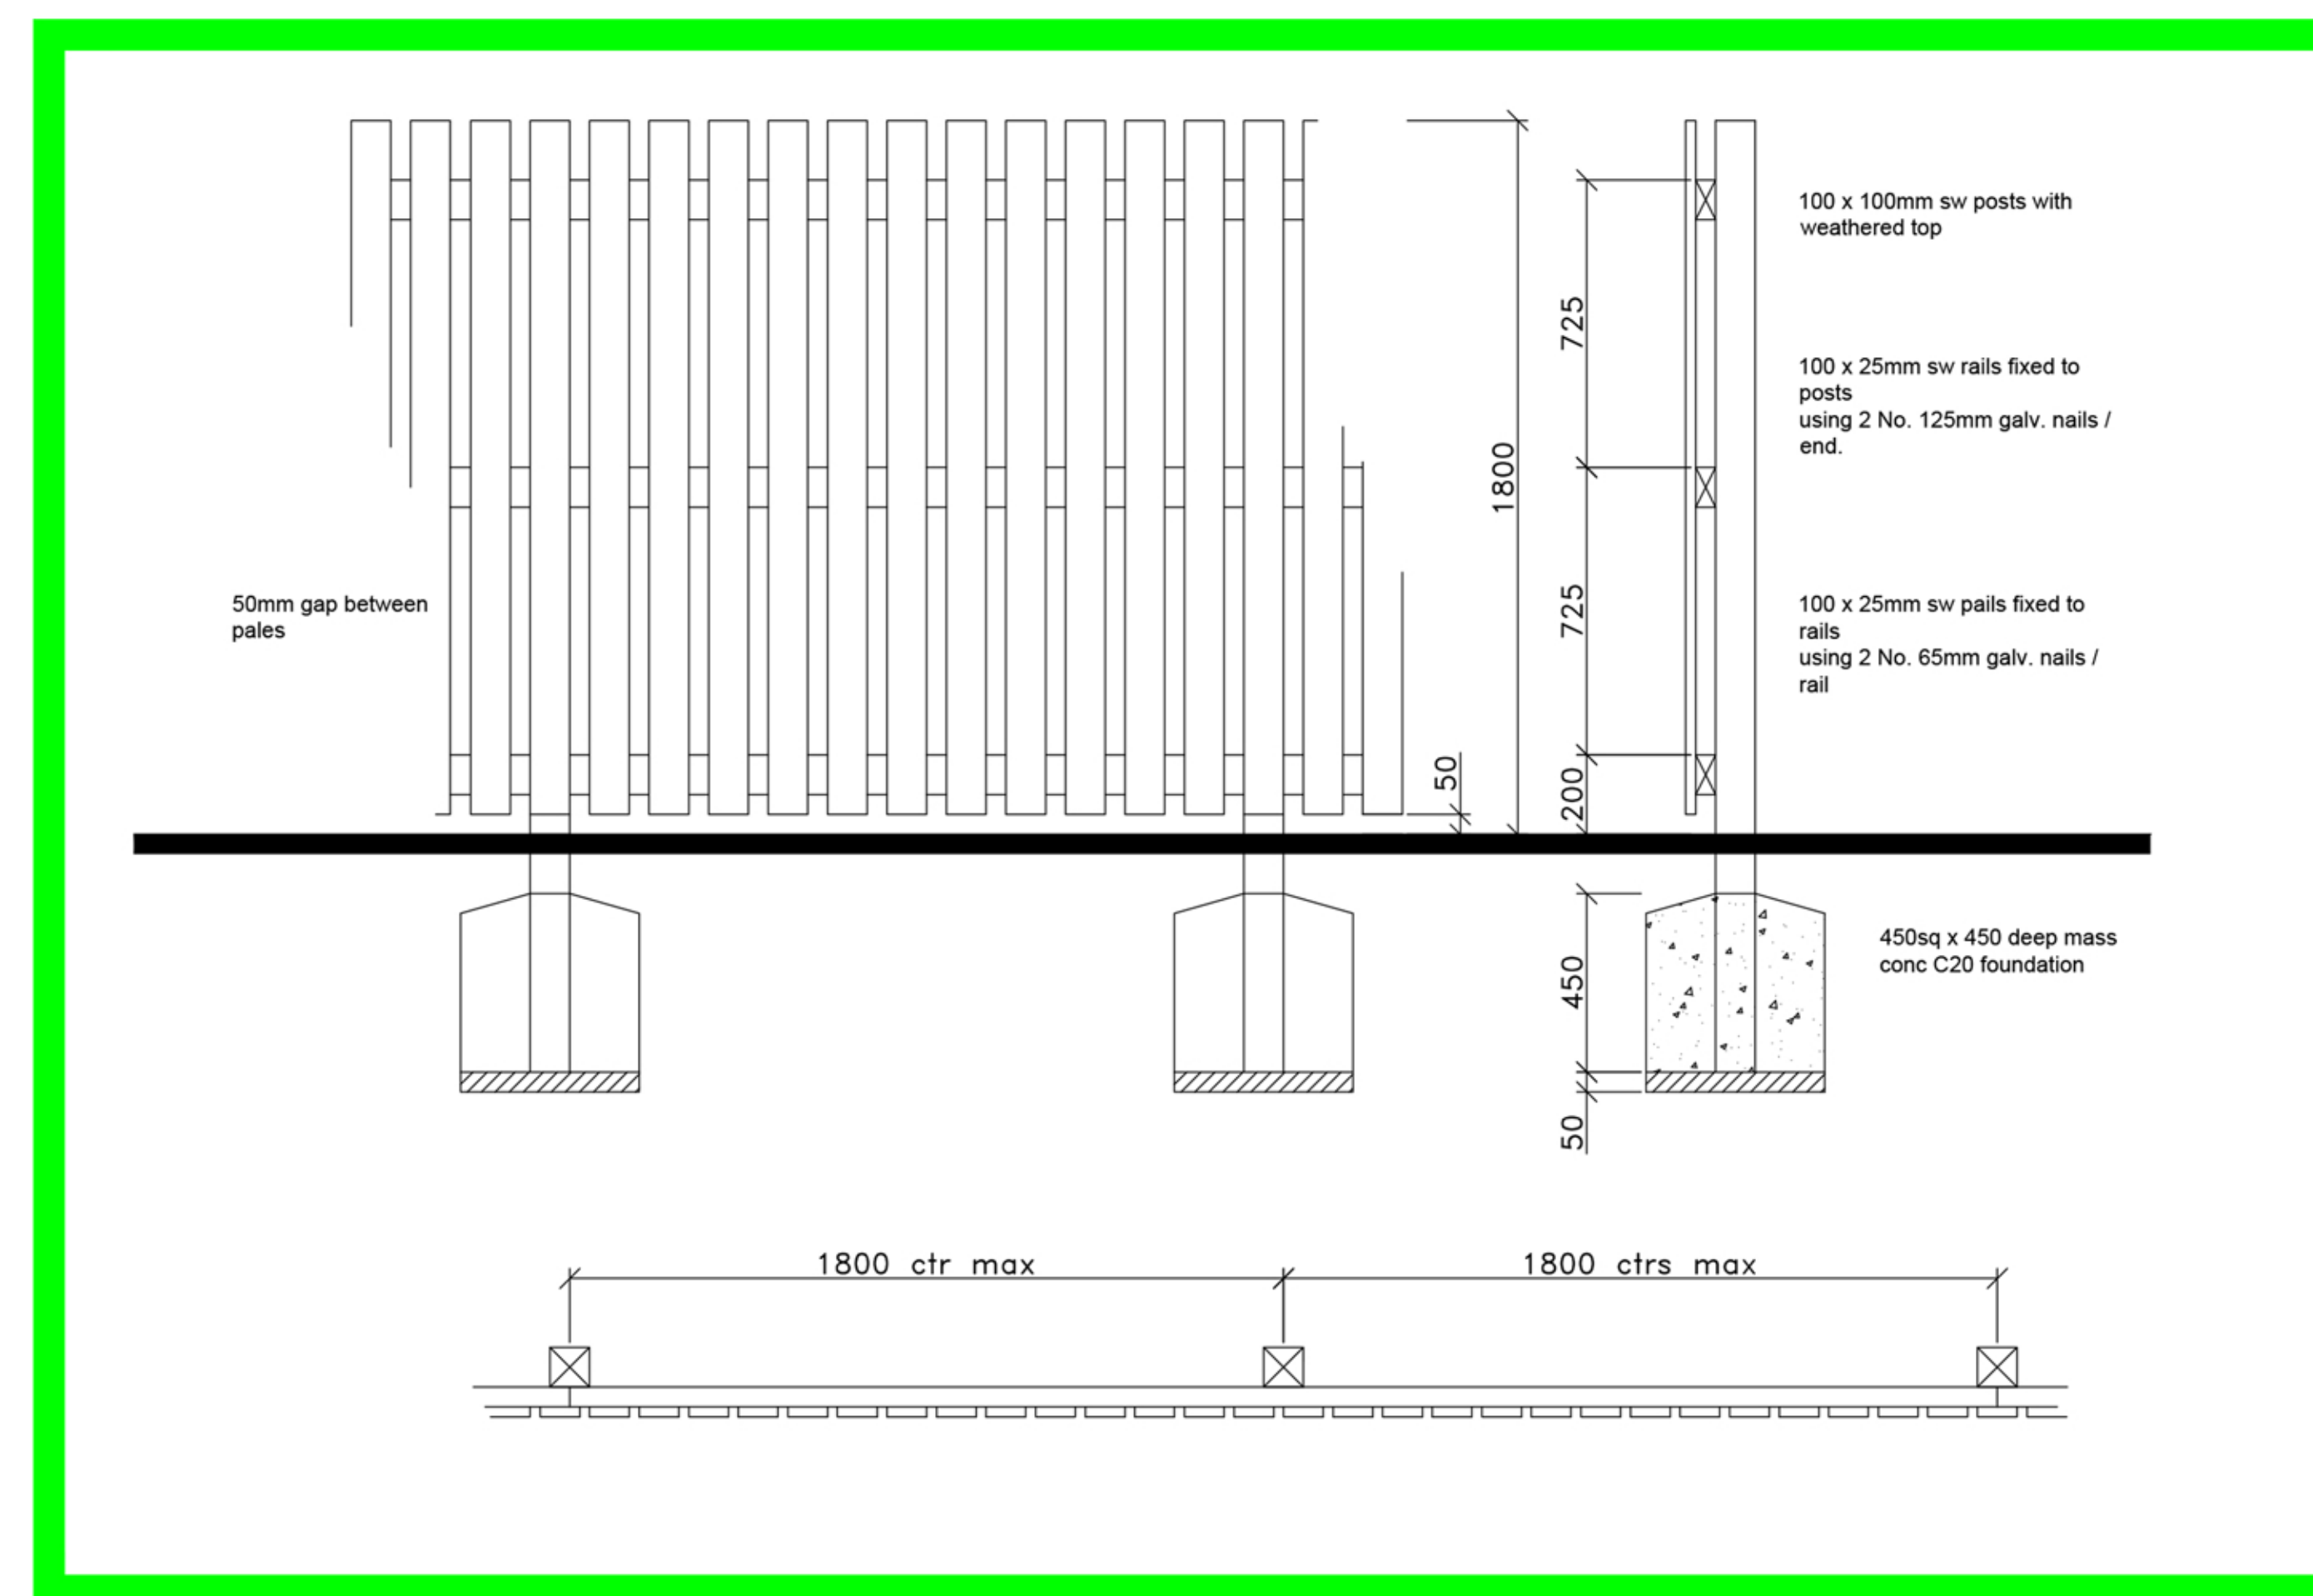


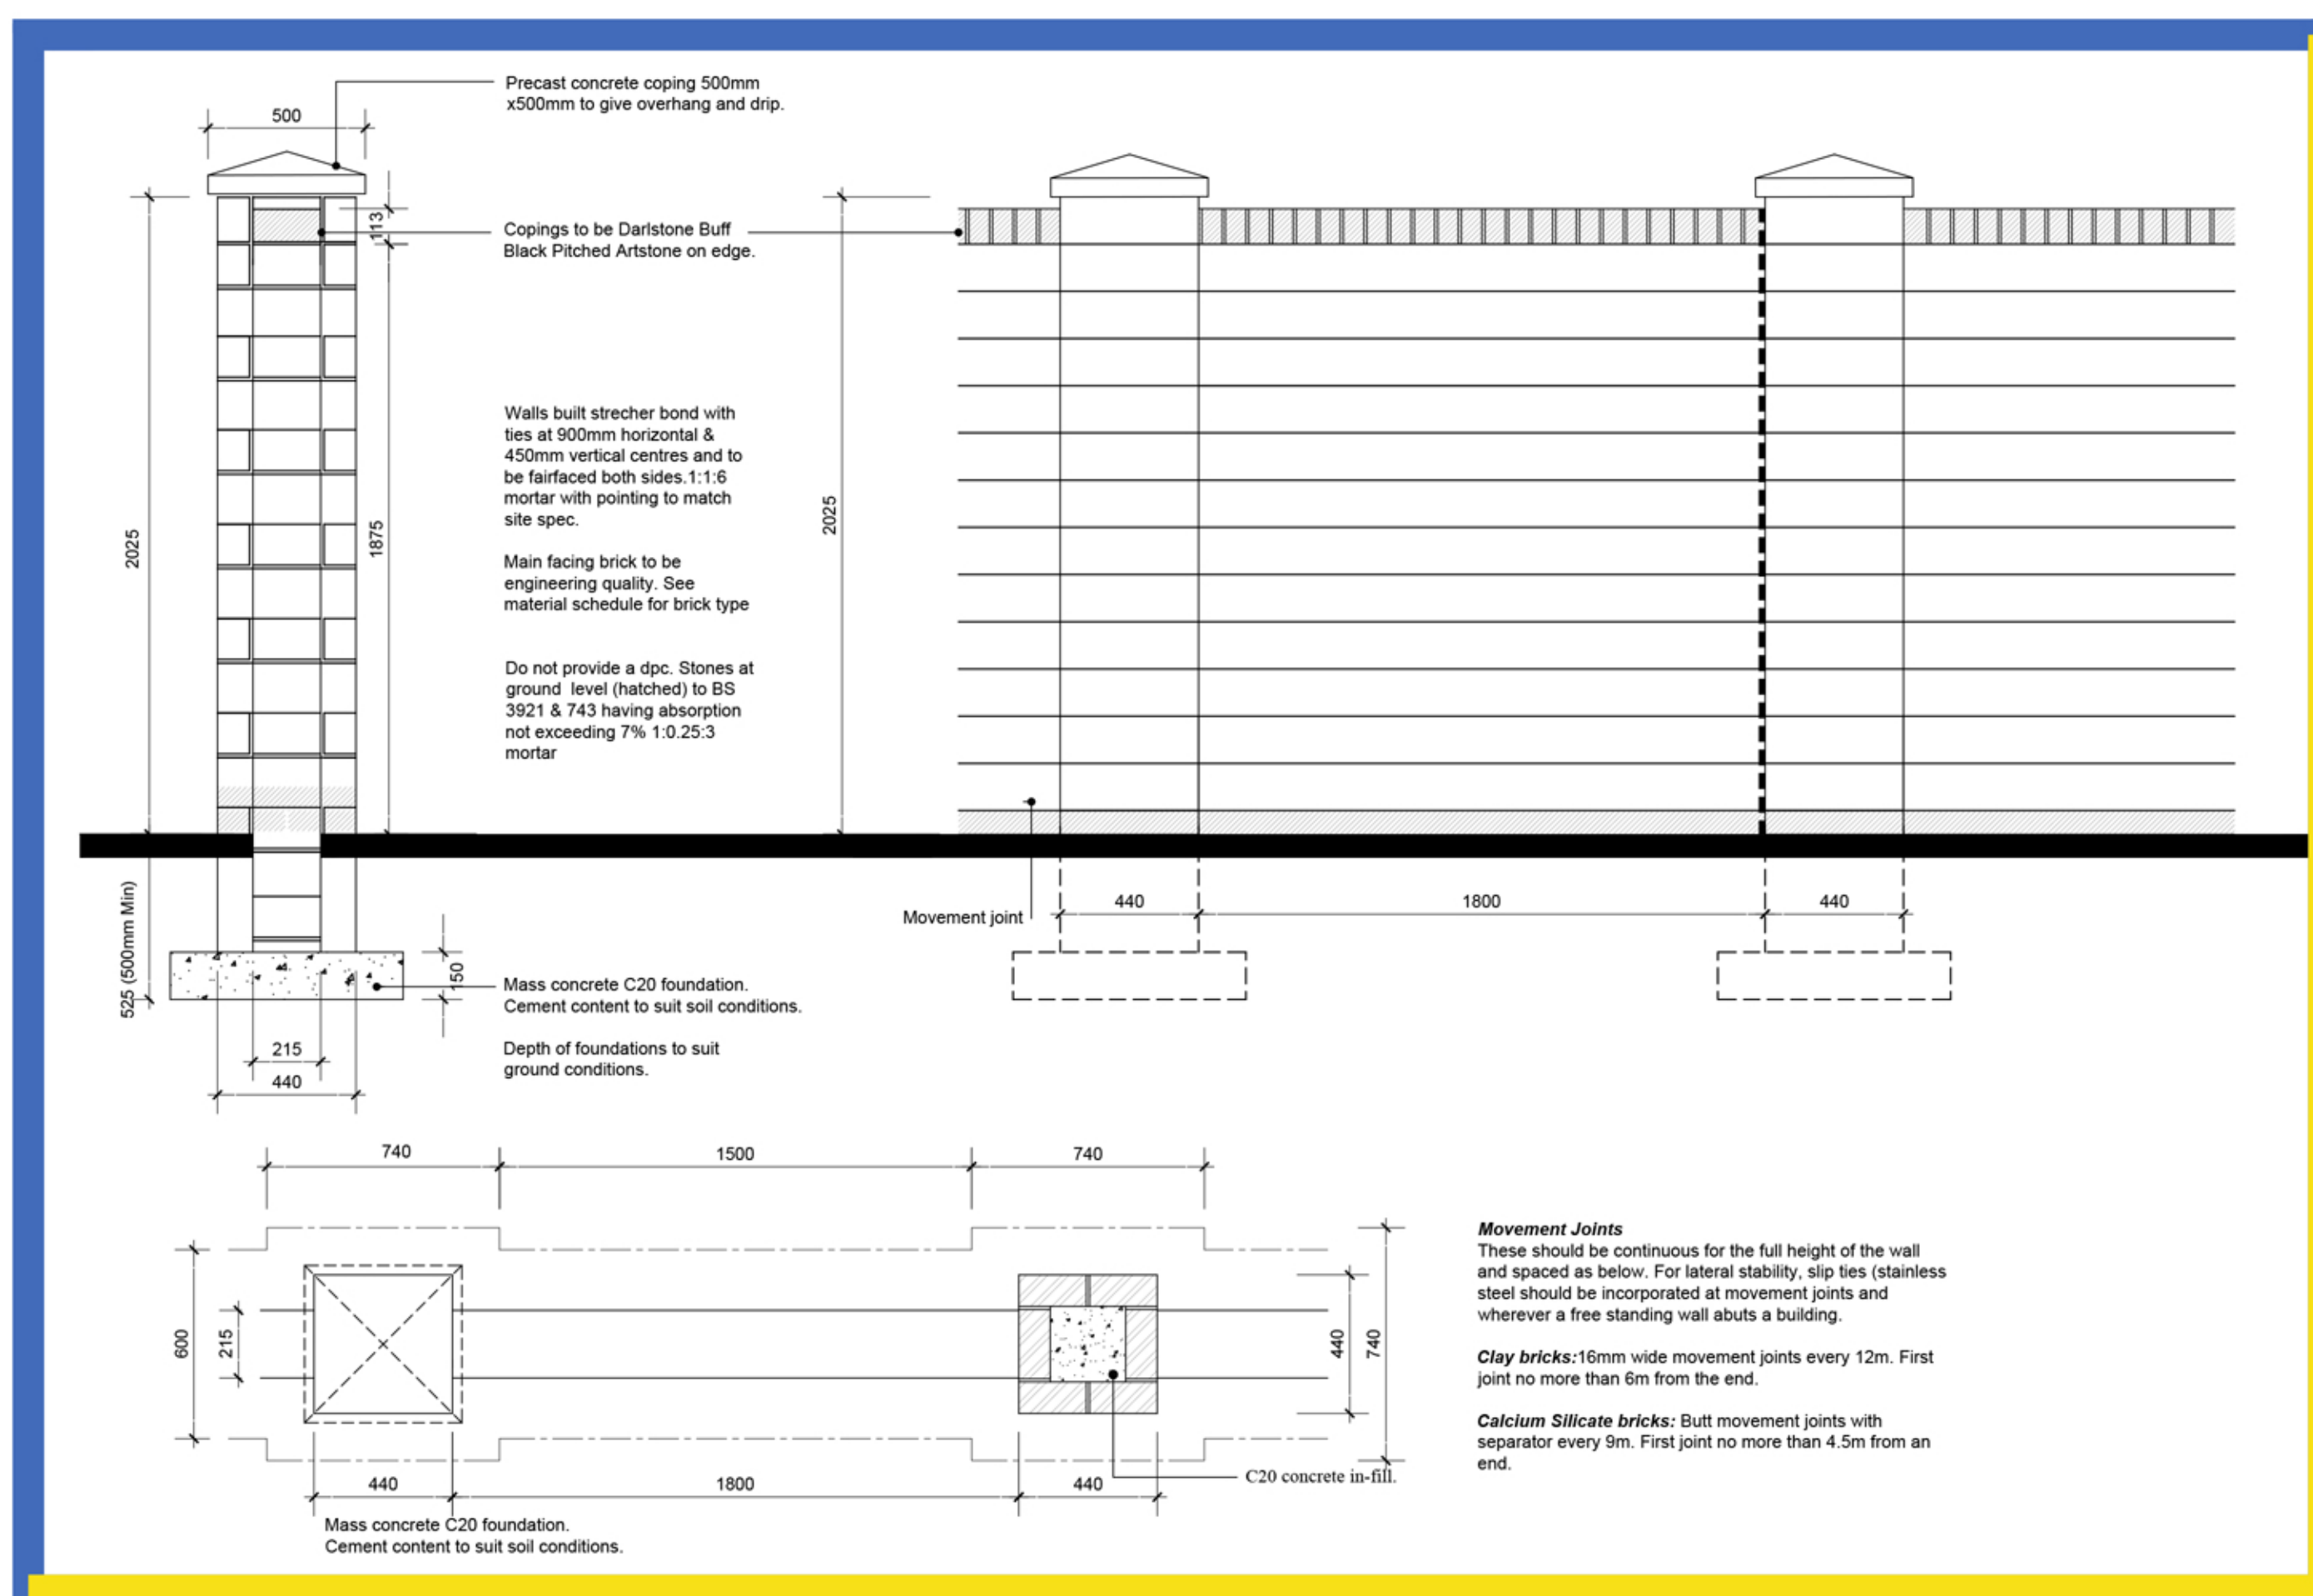

1800mm high hit & miss fence

Client: 

Project Title:

 Saladin & Hargrove 414 Hargrove Walk, Farmington Vt., 05401 Tel. 01925 474615	Proposed Development Address: Dinting Vale, Glossop														
	Drawing Title: BDC Proposed Boundary Treatment Details														
	Drawing No: WH/DV/BDT/01														
	<table> <tr> <td>Dwn:</td><td>Ckd:</td><td>Date:</td></tr> <tr> <td>MB</td><td>CC</td><td>14/07/2022</td></tr> <tr> <td>Scale:</td><td colspan="2">Paper Size:</td></tr> <tr> <td>1:20</td><td colspan="2">A1</td></tr> <tr> <td></td><td></td><td>Rev:</td></tr> </table>	Dwn:	Ckd:	Date:	MB	CC	14/07/2022	Scale:	Paper Size:		1:20	A1			
Dwn:	Ckd:	Date:													
MB	CC	14/07/2022													
Scale:	Paper Size:														
1:20	A1														
		Rev:													

