


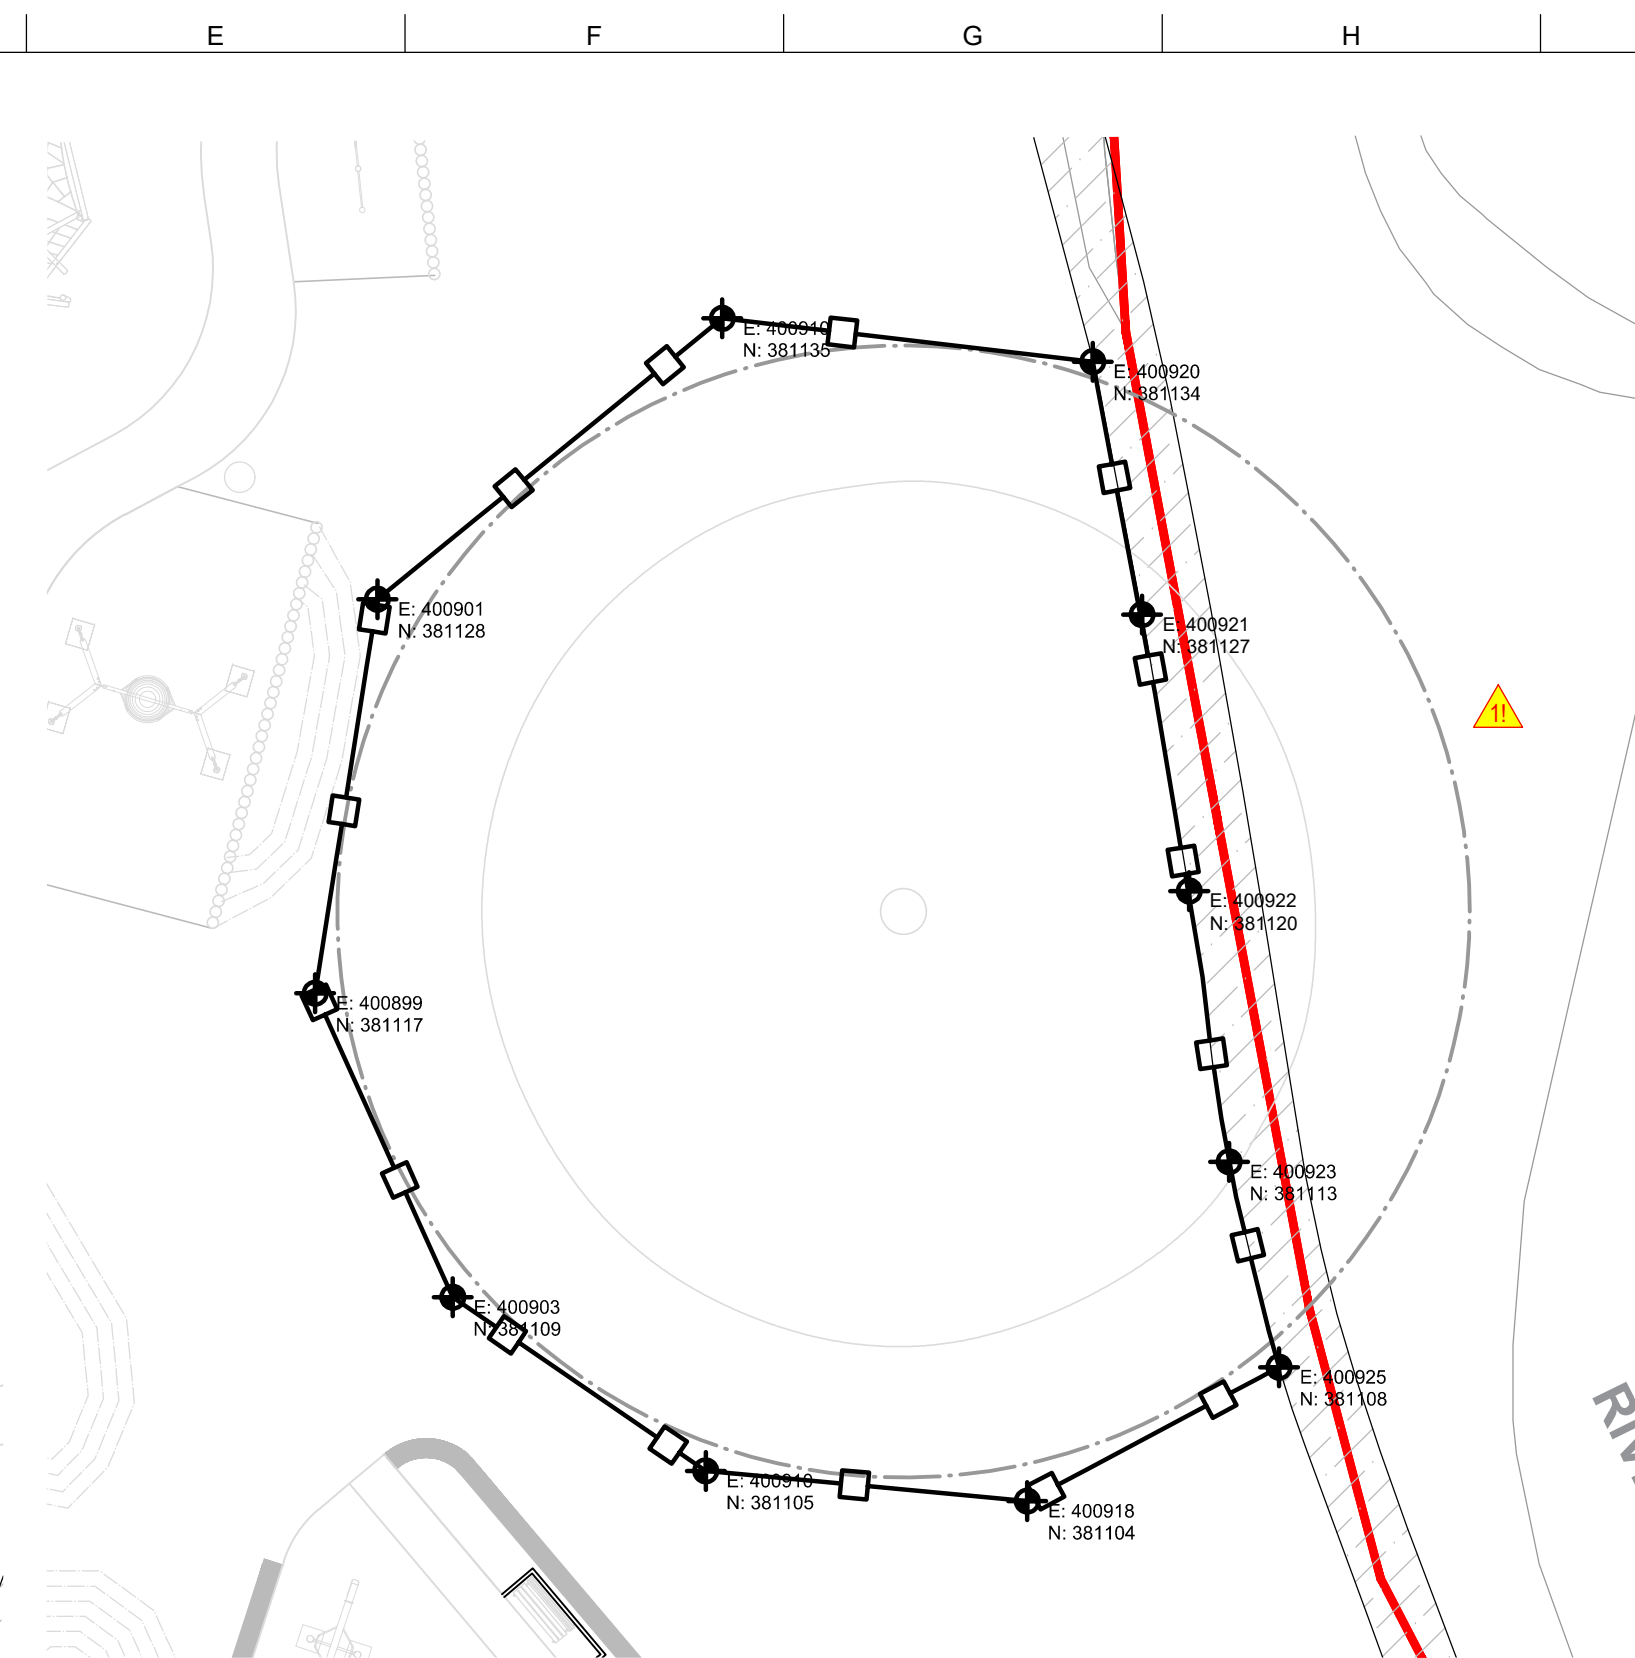

Inset 2 - Tree Group T10

1. This drawing is to be read in conjunction with all relevant drawings and specifications, including but not limited to:
 - Detailed Hard Landscape Plans
(P11742-ARP-YL-001-001-DR-AL-1910 to 1911)
 - Detailed Soft Landscape Plans and Schedule
(P11742-ARP-YL-001-001-DR-AL-1912 to 1914)
 - Detailed Playground Plan
(P11742-ARP-YL-001-001-DR-AL-1915)
 - Landscape Setting Out Drawings
(P11742-ARP-YL-001-001-DR-AL-1916 to 1917)
 - Landscape Details
(P11742-ARP-YL-001-001-DR-AL-1920 to 1930)
 - Landscape Specification: Q references in annotations correlate with relevant clauses within this specification
(P11742-ARP-YL-001-001-SP-AL-0243)
 - Relevant Civil, Structural and Geotechnical drawings and specifications
2. Refer to Arboricultural Implications Assessment for details regarding existing trees on site. Document reference 17271/PH
3. For services information refer to utilities plans
(P11742-ARP-YL-001-001-DR-C-0105)
4. Where written dimensions are provided, these take precedence over any dimensions scaled from the drawings.
5. All dimensions and levels are to be confirmed on site by the contractor.
6. All ground adjacent to the proposed works that is

disturbed is to be made good.

The Contractor to ensure co-ordination of designs from all disciplines and sub-contractors prior to commencement of works.


Any discrepancies and/or ambiguities between information on this drawing and information provided elsewhere should be reported immediately before proceeding

This drawing is based on topographical survey information produced by Survey Operations Ltd received 21.10.2020

All works in the Root Protection Area of existing trees to be undertaken with appropriate working methods and protection in accordance with BS 5837 and the Arboricultural Method Statement.

Finished levels to be as per finished levels drawn (P11742-ARP-VL-001-001-DR-C-1600)

This drawing is intended to be viewed in colour

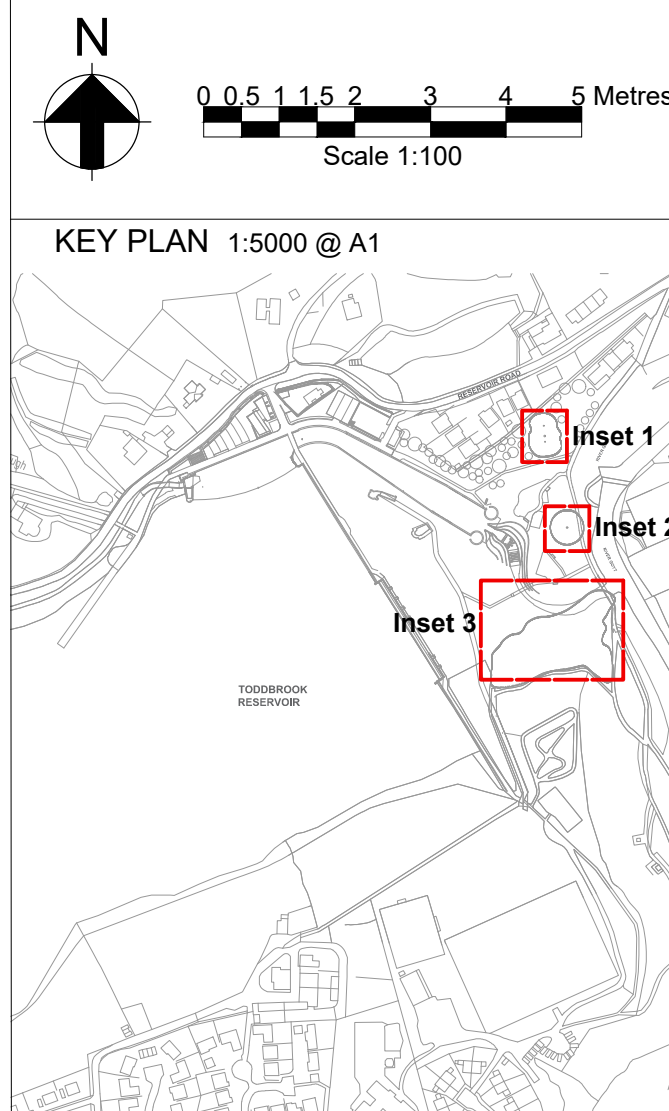

IN ADDITION TO THE HAZARDS/RISKS NORMALLY ASSOCIATED WITH THE TYPES OF WORK DETAILED ON THIS DRAWING, NOTE THE FOLLOWING:

	WORKING ON A SLOPE IN PROXIMITY TO FLOWING WATER
	<u>MAINTENANCE/CLEANING/OPERATION</u>
	WORKING ON A SLOPE IN PROXIMITY TO FLOWING WATER
	<u>DECOMMISSIONING/DEMOLITION</u>
	WORKING ON A SLOPE IN PROXIMITY TO FLOWING WATER

REFER TO THE DESIGNER'S HAZARD RISK REGISTER FOR FURTHER DETAILS.
IT IS ASSUMED THAT ALL THE WORKS ON THIS DRAWING WILL BE CARRIED OUT BY A COMPETENT CONTRACTOR WHO HAS CARRIED OUT A COMPREHENSIVE RISK ASSESSMENT.

General

-  Site boundary
 Tree protection barrier
 Root protection area
 Existing tree to be retained



Updated notes for HPBC acceptance				
C02	14/10/22	LC	GD	ZT
Updated in response to CRT comments				
C01	13/05/22	SS	GD	ZT
Issued for Stage 4				
P1	08/04/22	SS	GD	ZT
Rev	Date	By	Chkd	Appd

Admiral House, Rose Wharf,
78 East Street, Leeds, LS9 8EE
Tel +44(0)113 242 8498 Fax +44(0)113 242 8573
www.arup.com

Client



Project Title
Toddbrook Reservoir

Drawing Title

Memorial Park
Tree Protection Plan

Scale at A1	1:200
Role	Landscape - Design
Suitability	A4 - AUTHORISED AND ACCEPTED

Arup Job No	Rev
277087-00	C02
Name	
P11742-ARP-YL-001-001-DR-AL-1918	