




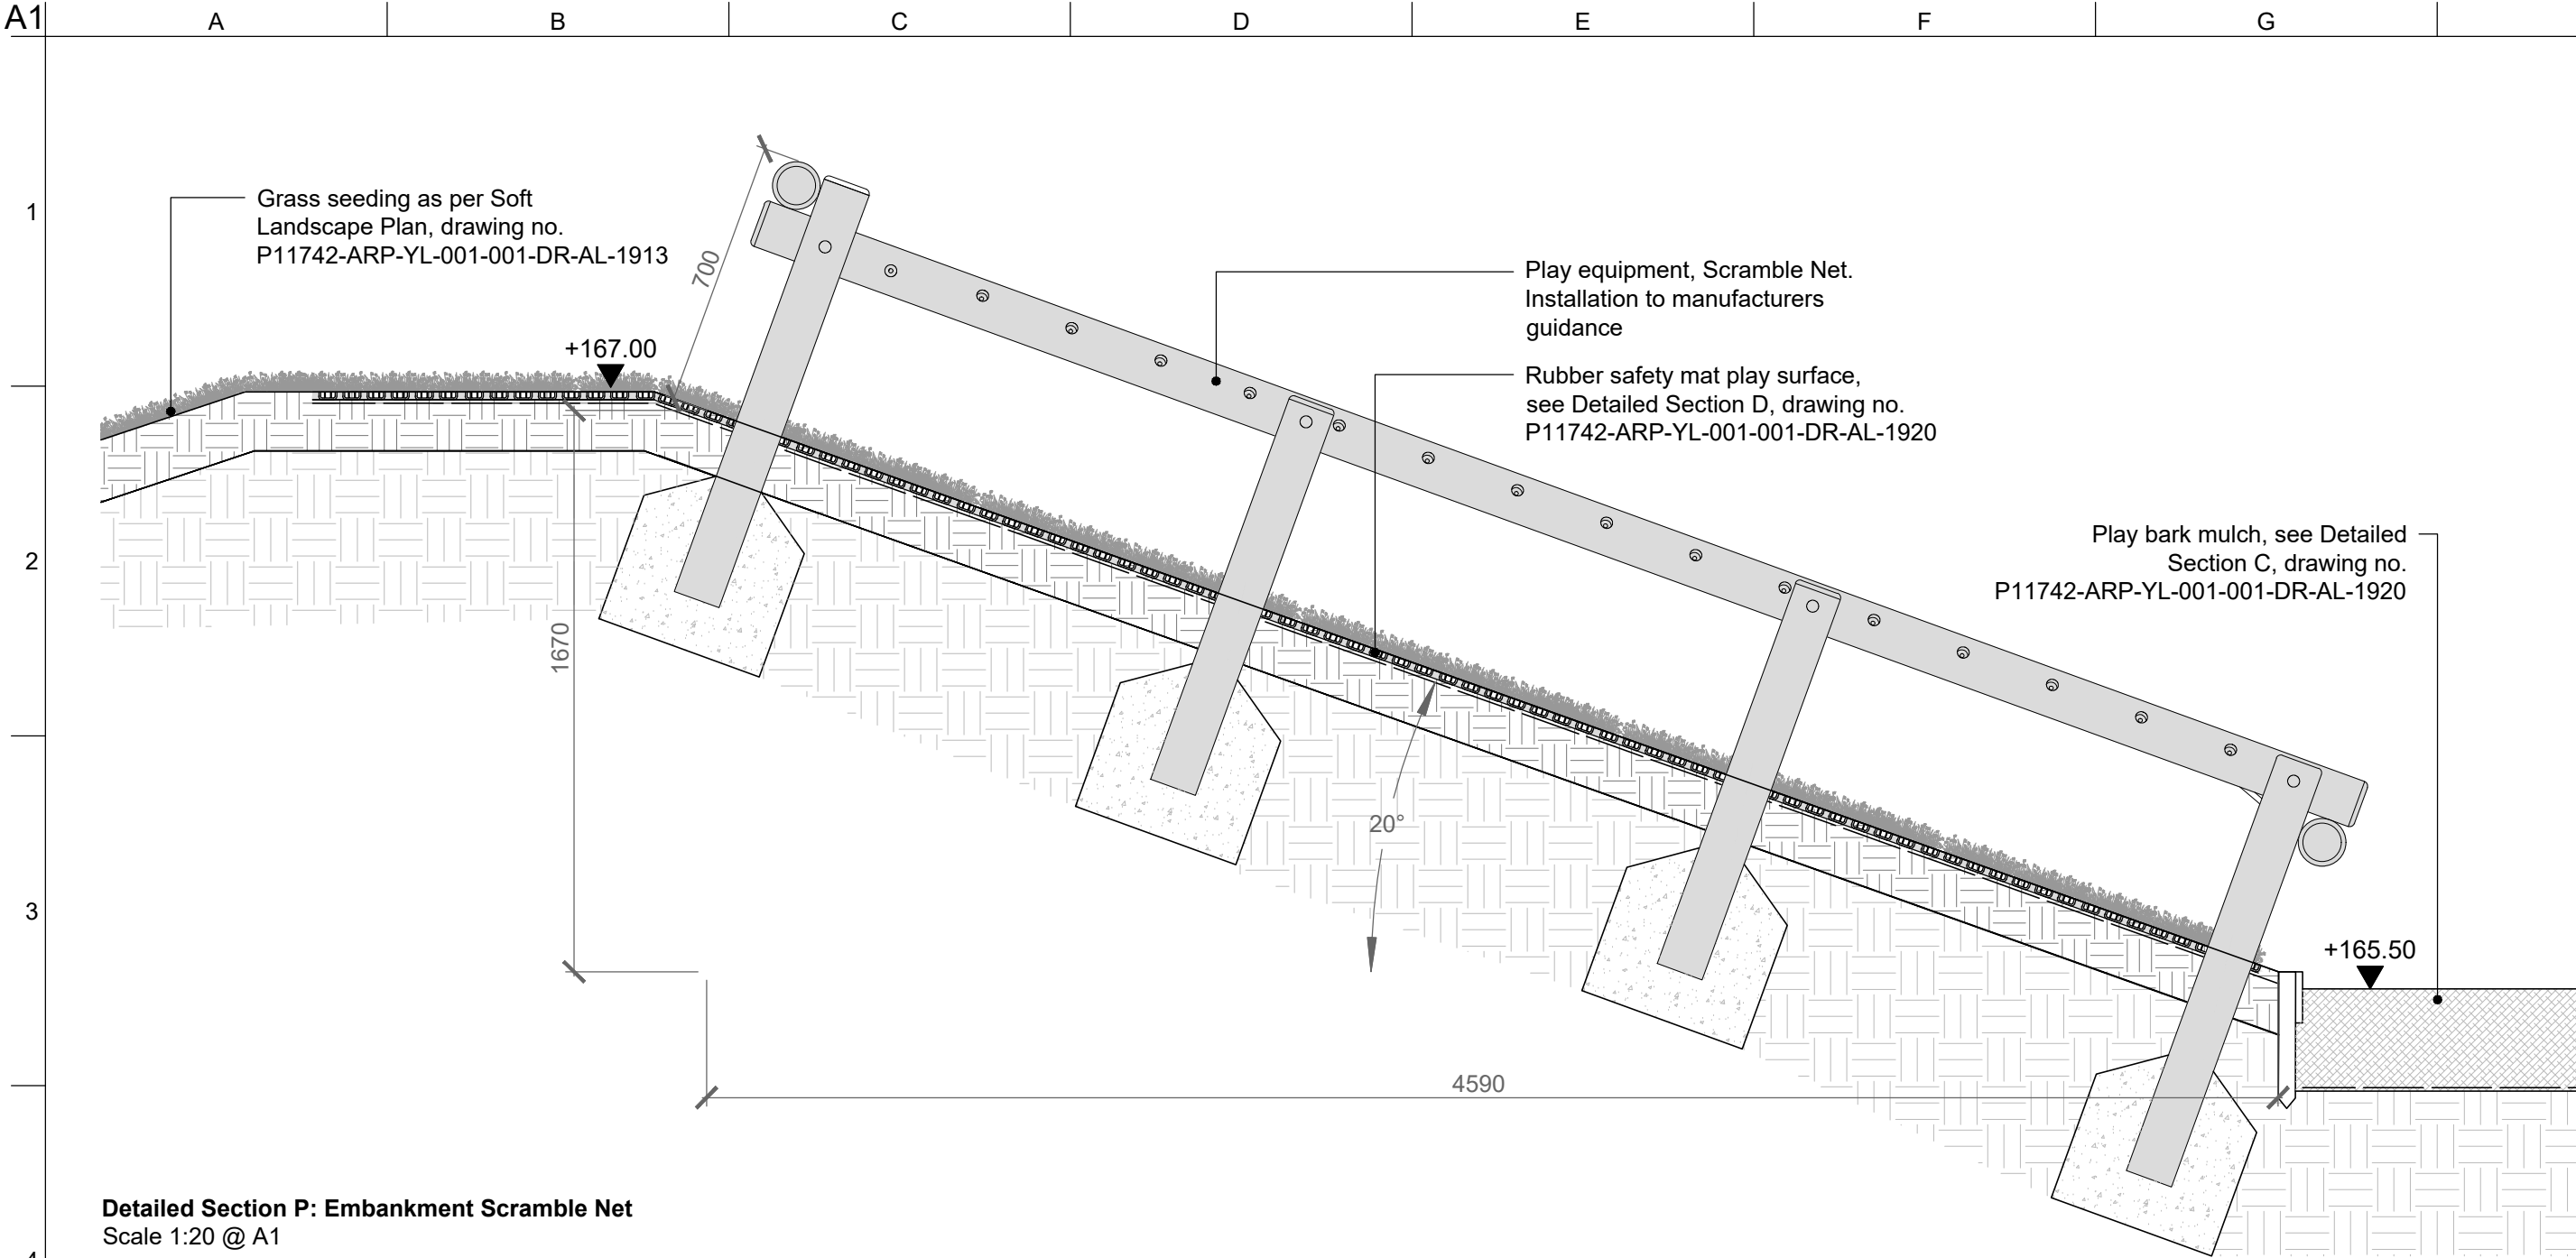


Detailed Section P: Embankment Scramble Net
Scale 1:20 @ A1

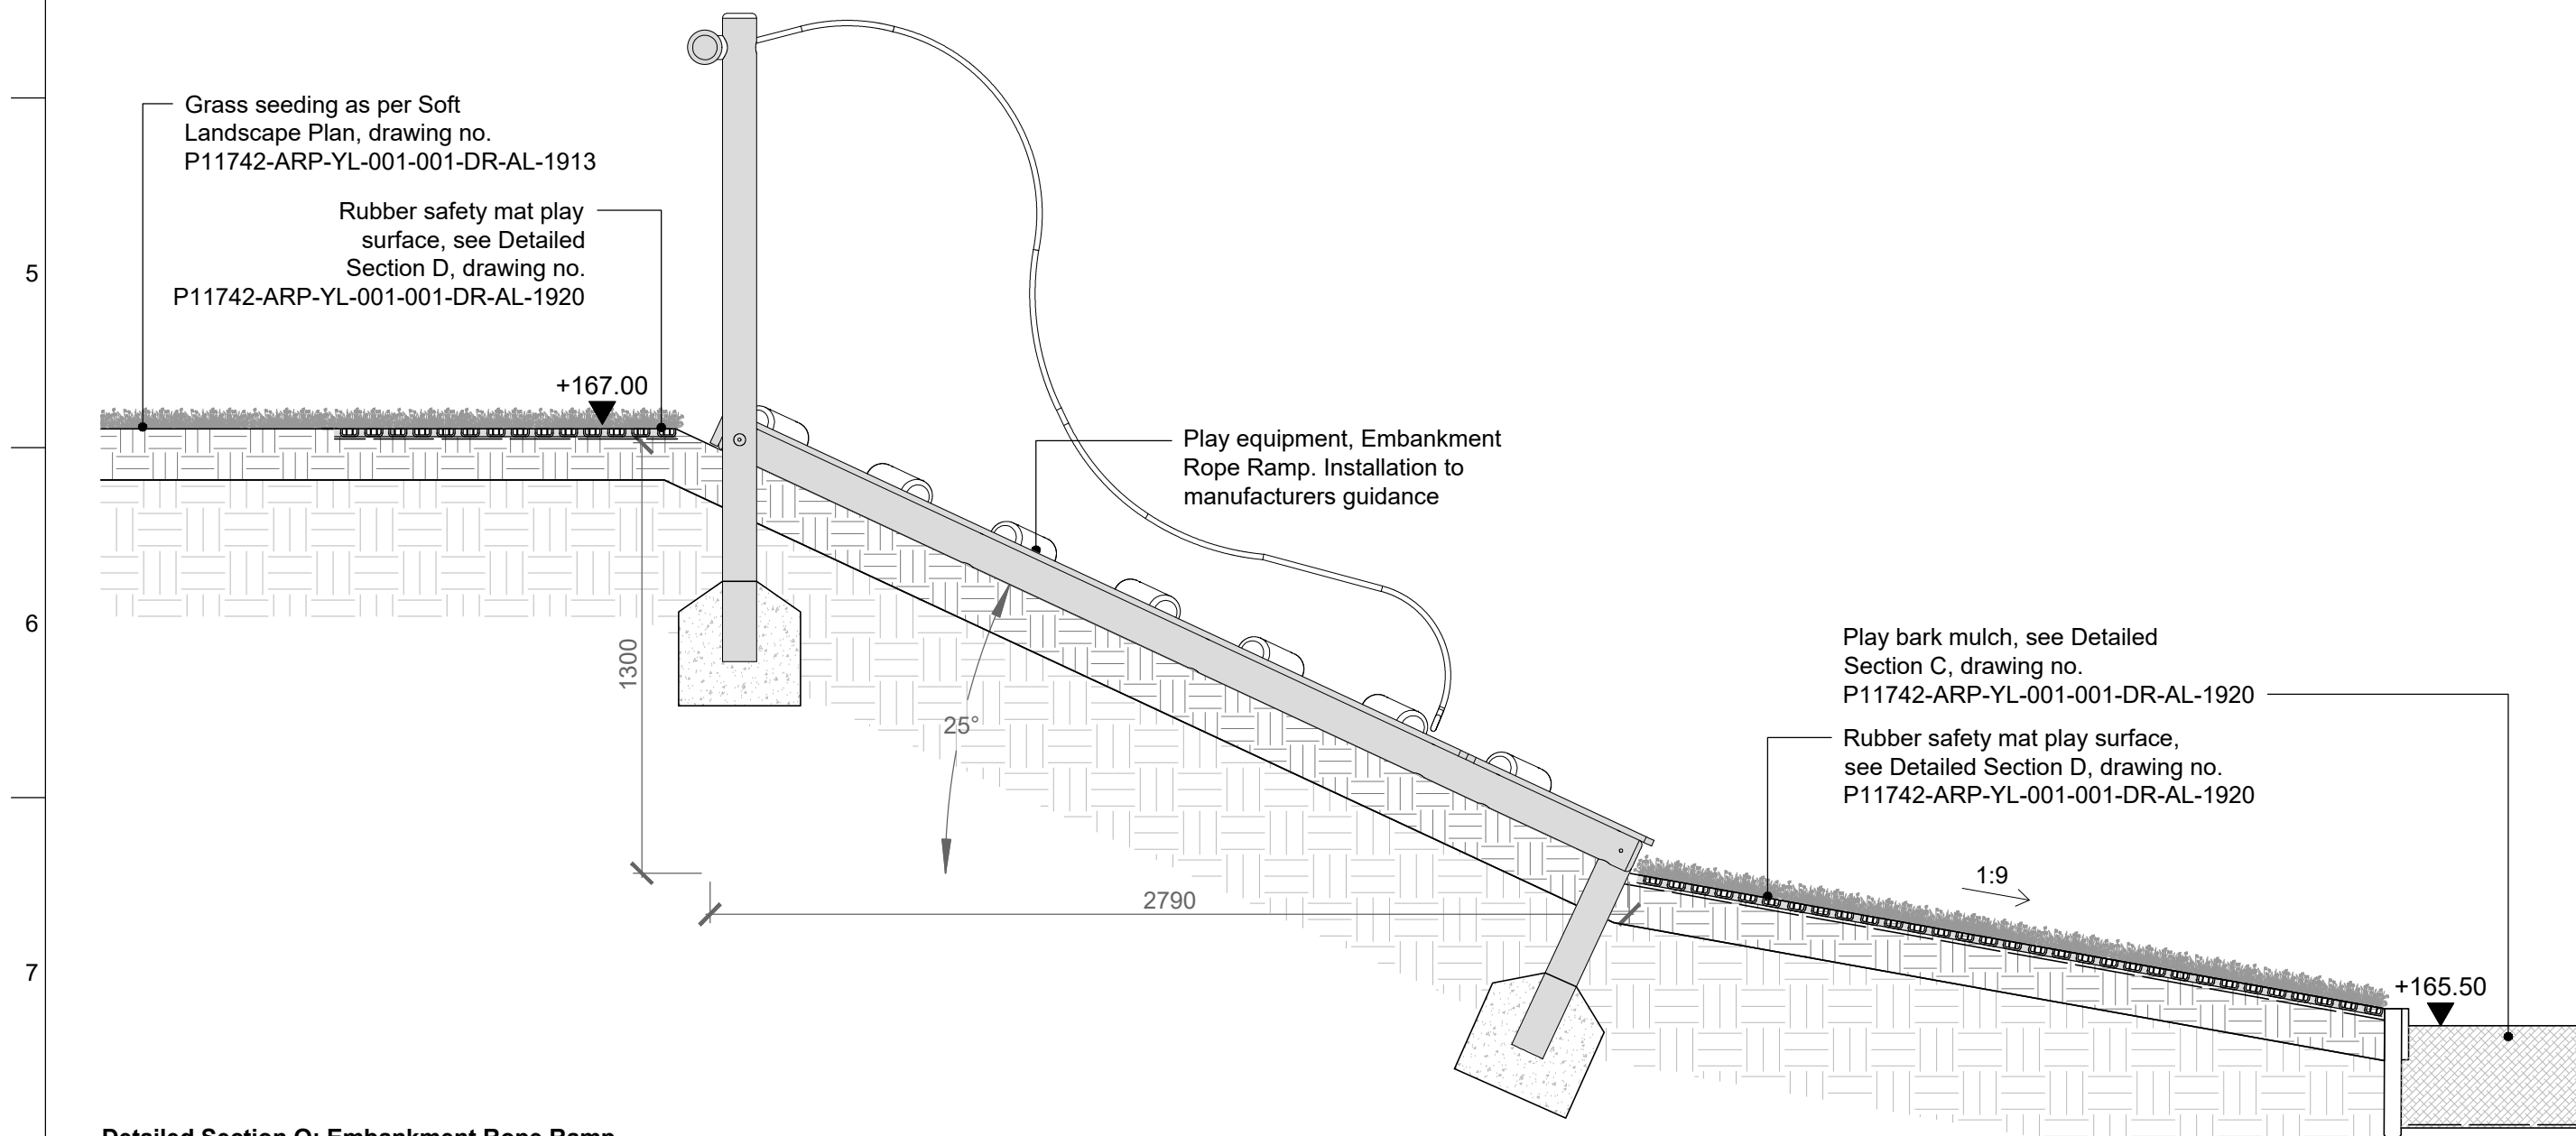


Detailed Section Q: Embankment Rope Ramp
Scale 1:20 @ A1

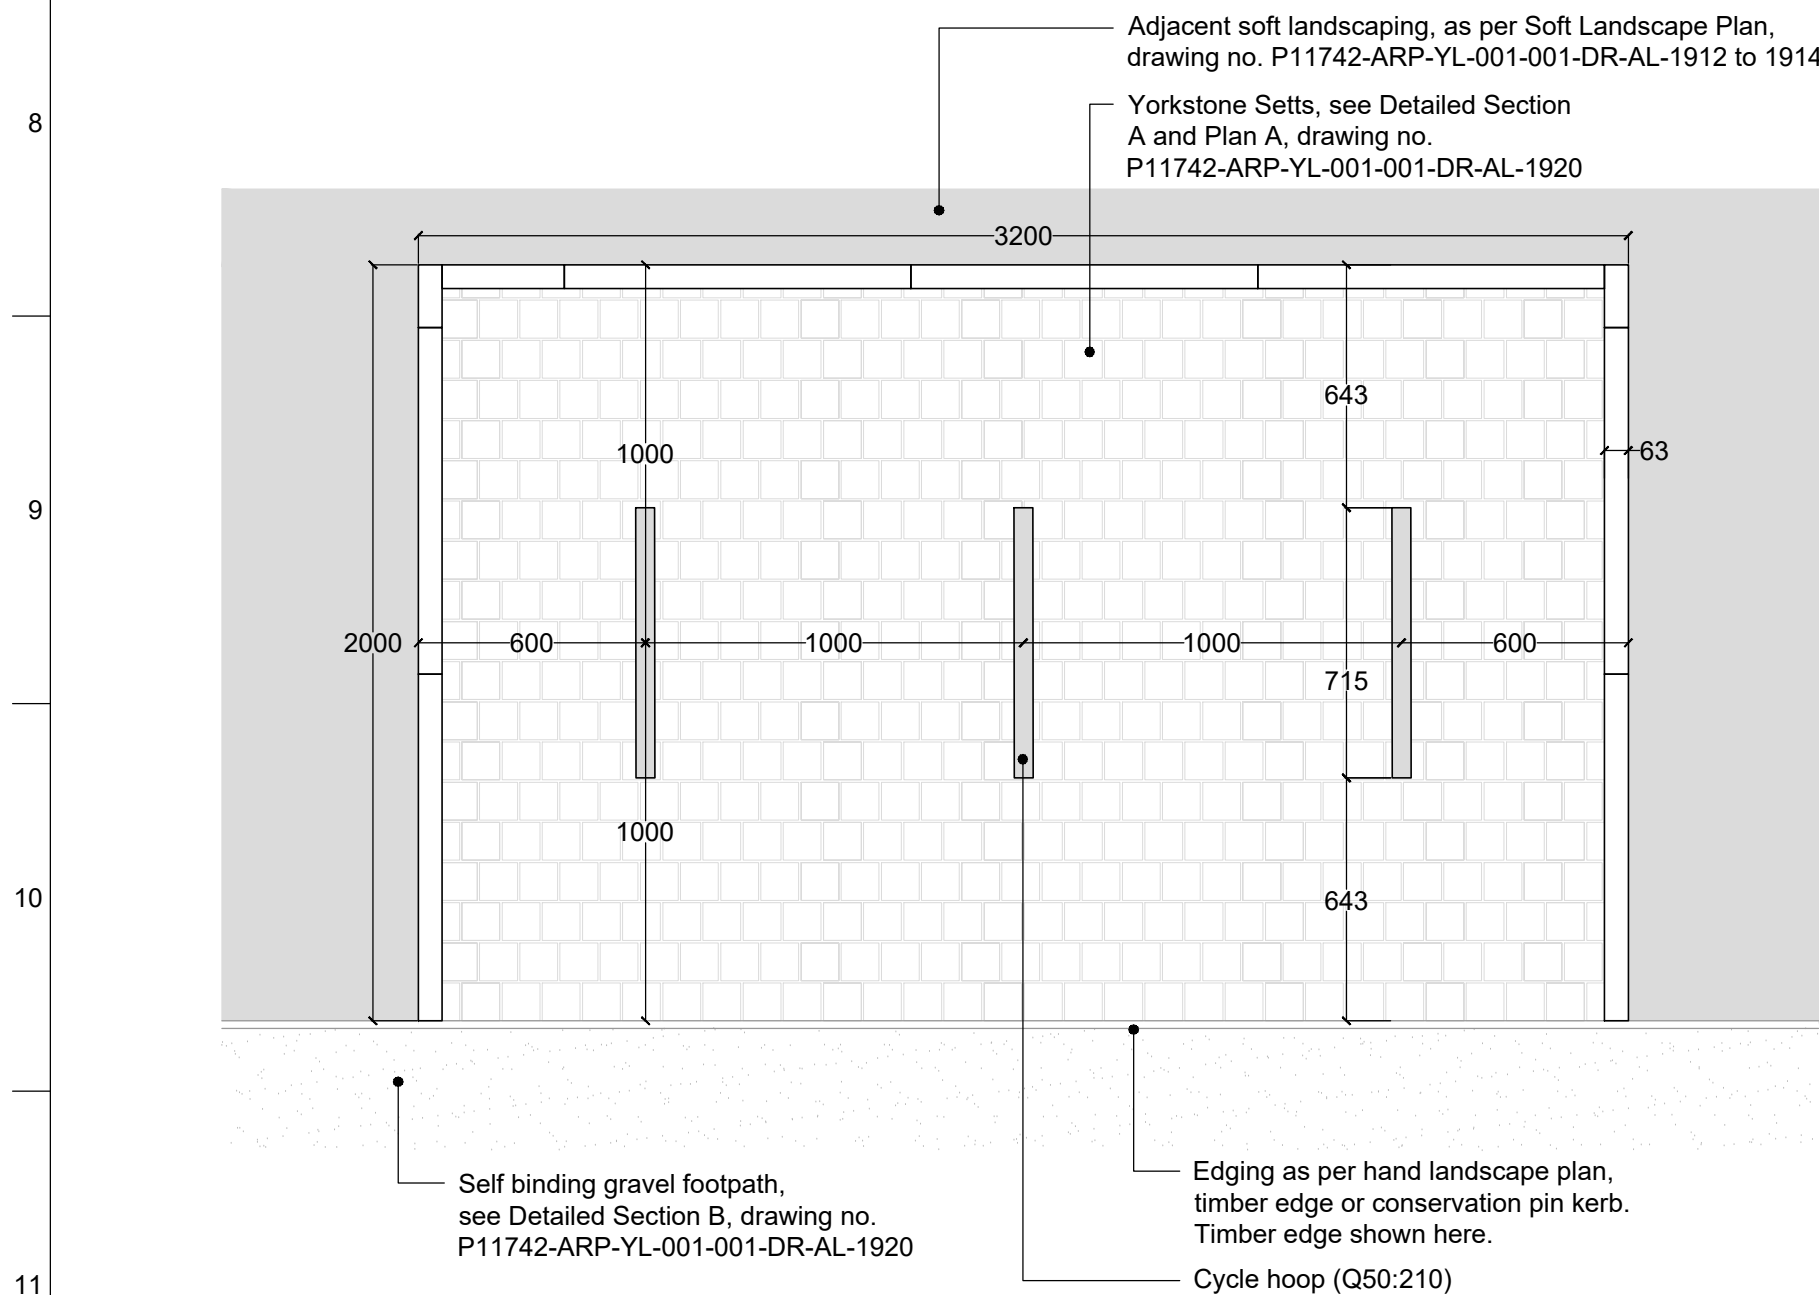

Detailed Plan E: Cycle Stands
Scale 1:20 @ A1

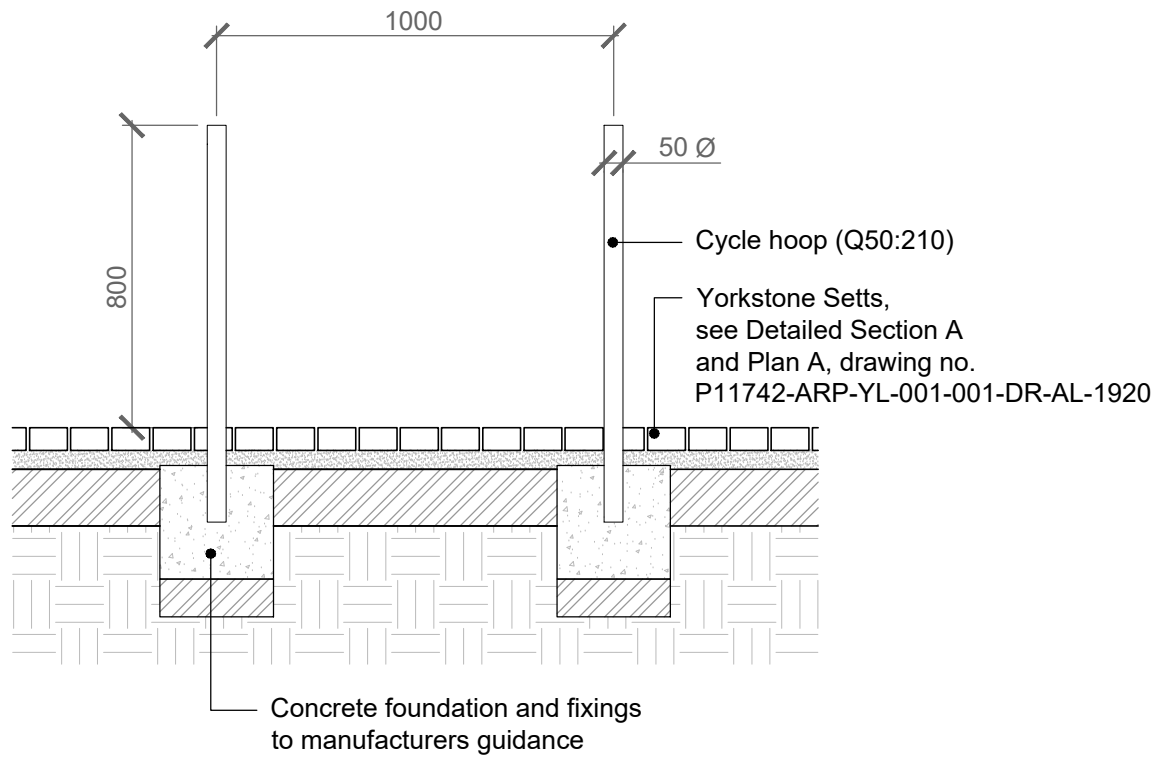


Detailed Section R: Cycle Stands
Scale 1:20 @ A1

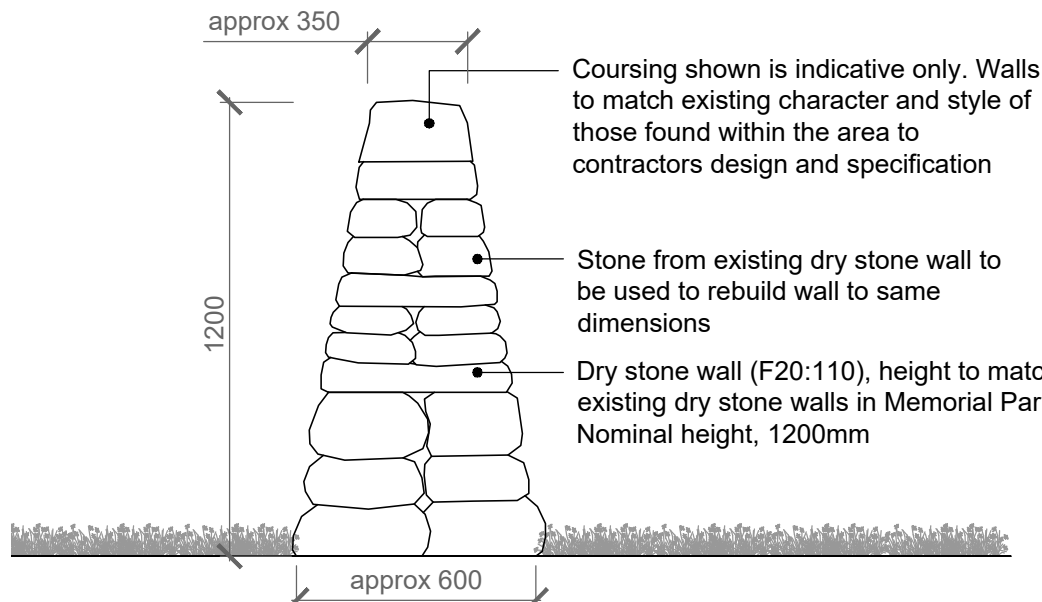

Detailed Section S: Dry Stone Wall
Scale 1:20 @ A1




Reference: Existing Dry Stone Wall on Site

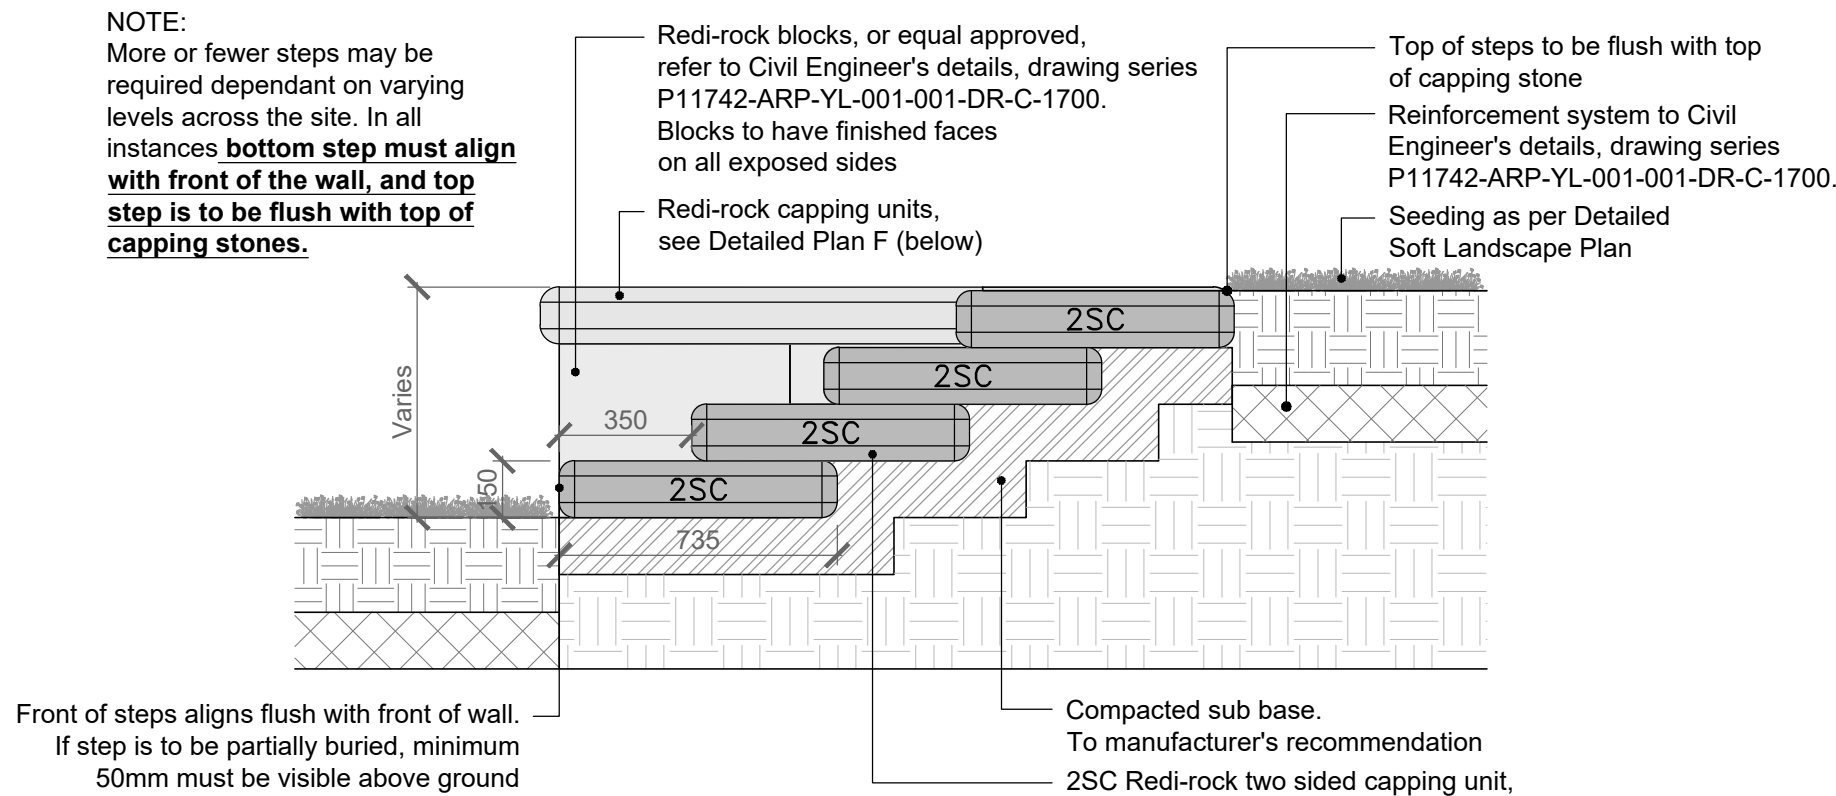

Detailed Section T: Channel Terrace Steps
Scale 1:20 @ A1

NB: Design of channel terrace steps based on assumption that Redi Rock product is used based on Civil Engineering Design (Drawing no. P11742-ARP-YL-001-001-DR-C-1700 to 1704). Design shown will require review if alternate system is used.

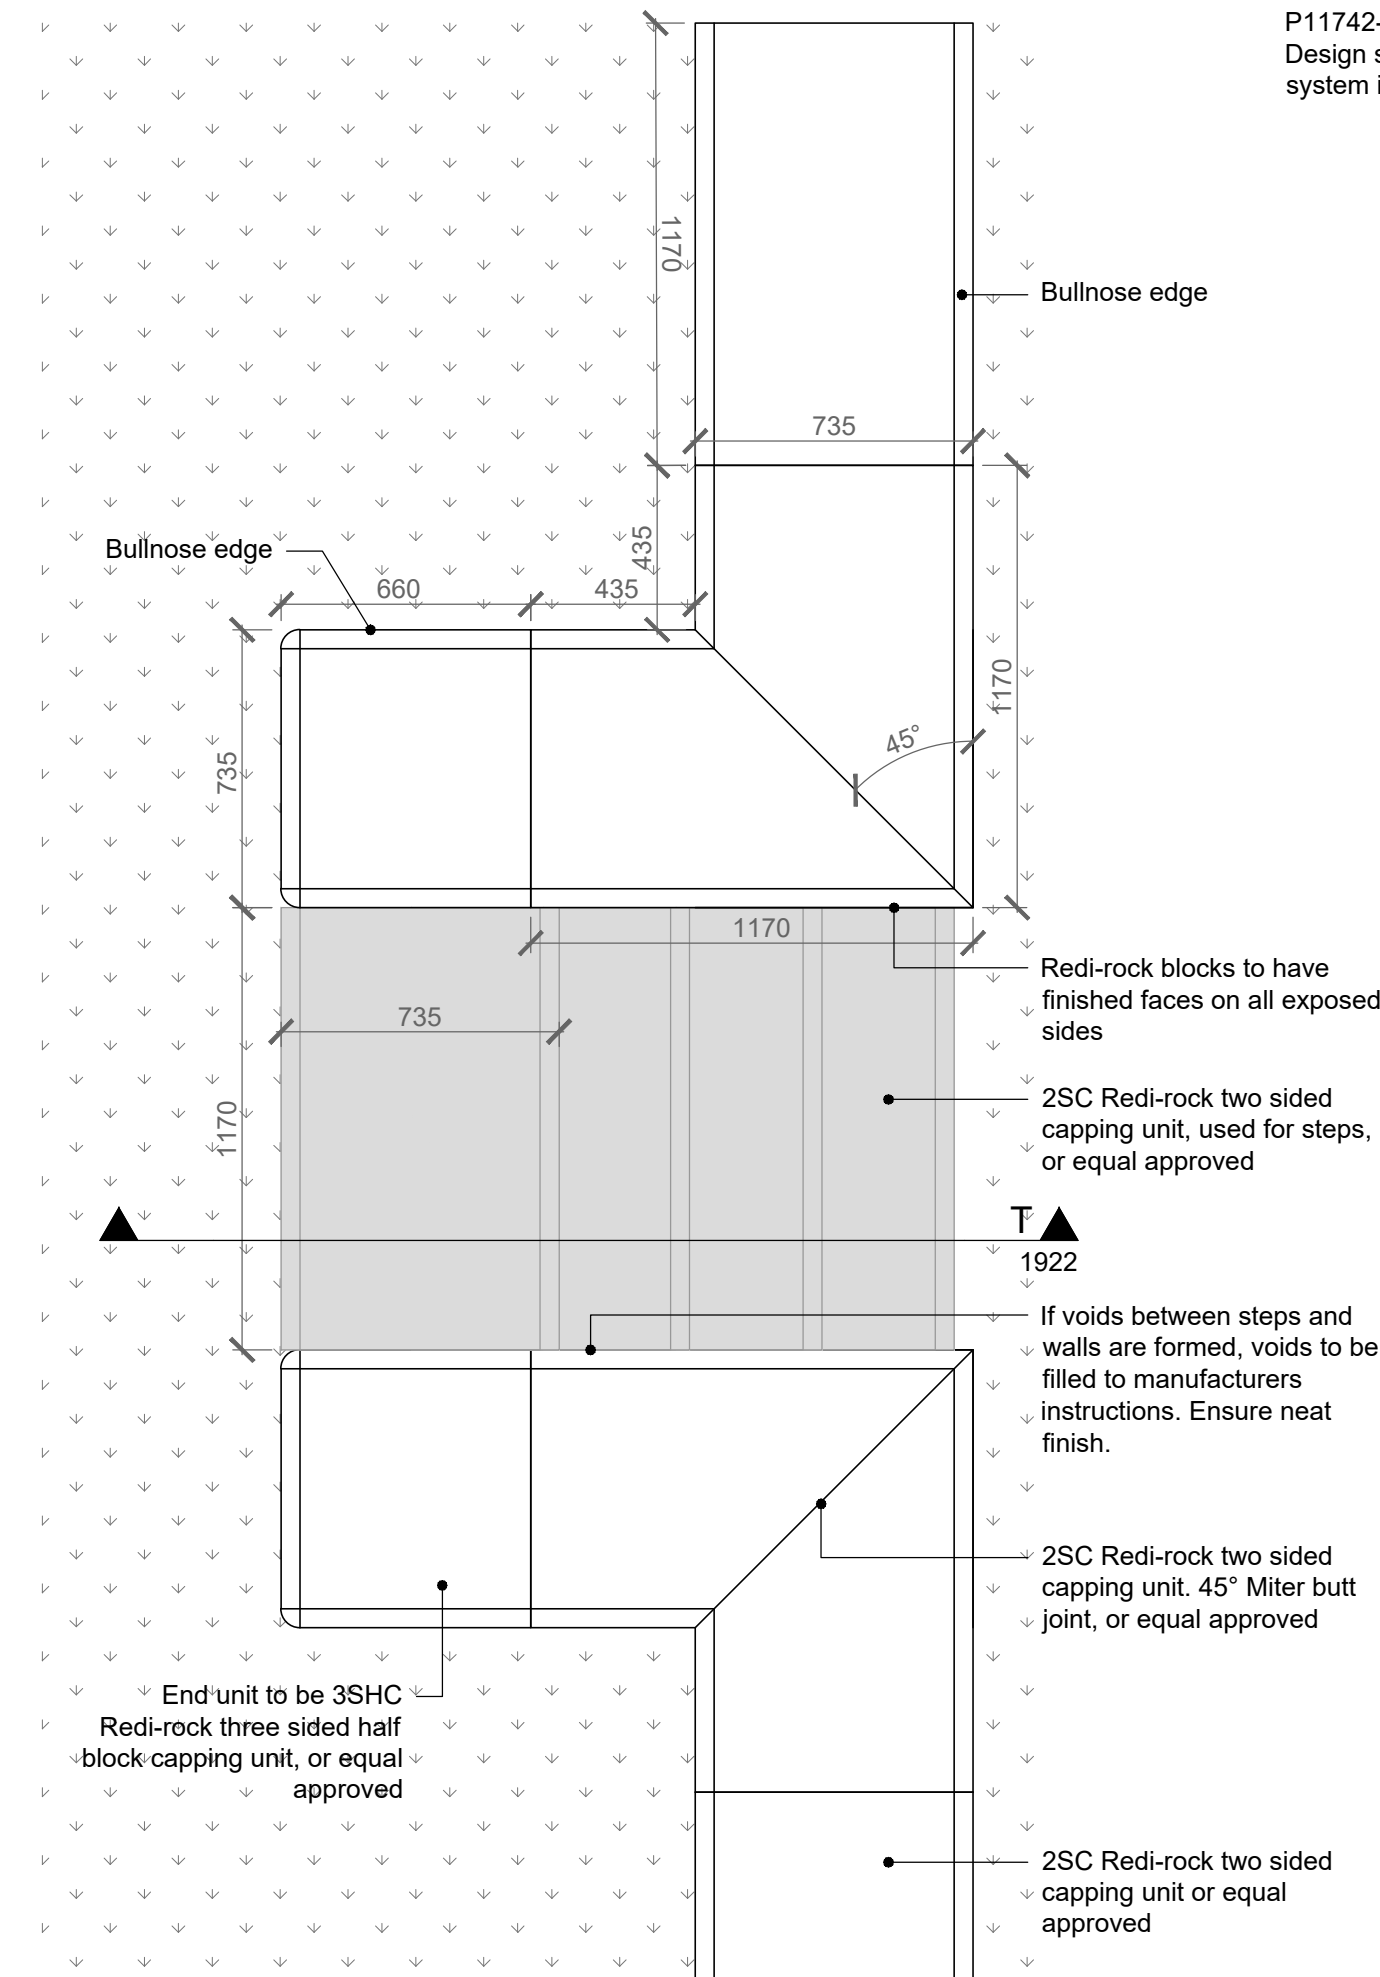

Detailed Plan F: Channel Terrace Steps
Scale 1:20 @ A1

SAFETY, HEALTH AND ENVIRONMENTAL INFORMATION

IN ADDITION TO THE HAZARDS/RISKS NORMALLY ASSOCIATED WITH THE TYPES OF WORK DETAILED ON THIS DRAWING, NOTE THE FOLLOWING:

CONSTRUCTION

NONE

MAINTENANCE/CLEANING/OPERATION

NONE


DECOMMISSIONING/DEMOLITION

NONE

REFER TO THE DESIGNER'S HAZARD RISK REGISTER FOR FURTHER DETAILS.
IT IS ASSUMED THAT ALL THE WORKS ON THIS DRAWING WILL BE CARRIED OUT BY A COMPETENT CONTRACTOR WHO HAS CARRIED OUT A COMPREHENSIVE RISK ASSESSMENT.

Notes

- This drawing is to be read in conjunction with all relevant drawings and specifications, including but not limited to:
 - Detailed Hard Landscape Plans (P11742-ARP-YL-001-001-DR-AL-1910 to 1911)
 - Detailed Soft Landscape Plans and Schedule (P11742-ARP-YL-001-001-DR-AL-1912 to 1914)
 - Detailed Playground Plan (P11742-ARP-YL-001-001-DR-AL-1915)
 - Landscape Setting Out Drawings (P11742-ARP-YL-001-001-DR-AL-1916 to 1917)
 - Landscape Details (P11742-ARP-YL-001-001-DR-AL-1920 to 1930)
 - Landscape Specification: Q references in annotations correlate with relevant clauses within this specification (P11742-ARP-YL-001-001-SP-AL-0243)
 - Relevant Civil, Structural and Geotechnical drawings and specifications
- Refer to Arboricultural Implications Assessment for details regarding existing trees on site. Document reference '17271/PH'
- For services information refer to utilities plans (P11742-ARP-YL-001-001-DR-C-0105)
- Where written dimensions are provided, these take precedence over any dimensions scaled from the drawing.
- All dimensions and levels are to be confirmed on site by the contractor.
- All ground adjacent to the proposed works that is disturbed is to be made good.
- The contractor to ensure co-ordination of designs from all disciplines and sub-contractors prior to commencement of works.
- Any discrepancies and/or ambiguities between information on this drawing and information provided elsewhere should be reported immediately before proceeding
- This drawing is based on topographical survey information produced by Survey Operations Ltd received 21.10.2020
- All works in the Root Protection Area of existing trees to be undertaken with appropriate working methods and protection in accordance with BS 5837 and the Arboricultural Method Statement.
- Finished levels to be as per finished levels drawing (P11742-ARP-YL-001-001-DR-C-1600)
- This drawing is intended to be viewed in colour

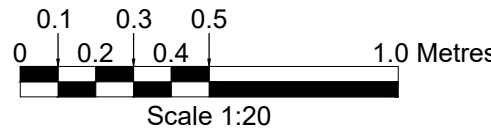

Updated notes for HPBC acceptance

C02 14/10/22 LC GD ZT

Issued for Stage 4

Updated in response to CRT comments

C01 13/05/22 SS GD ZT

Issued for Stage 4

P1 08/04/22 SS GD ZT

Rev Date By Chkd Appd

ARUP

Admiral House, Rose Wharf,
78 East Street, Leeds, LS9 8EE
Tel +44(0)113 242 8498 Fax +44(0)113 242 8573
www.arup.com

Client



Project Title

Toddbrook Reservoir

Drawing Title

Memorial Park
Hard Landscape Details
Sheet 3 of 3

Scale at A1

As shown

Role

Landscape - Design

Suitability

A4 - AUTHORISED AND ACCEPTED

Arup Job No

277087-00

Name

P11742-ARP-YL-001-001-DR-AL-1922