

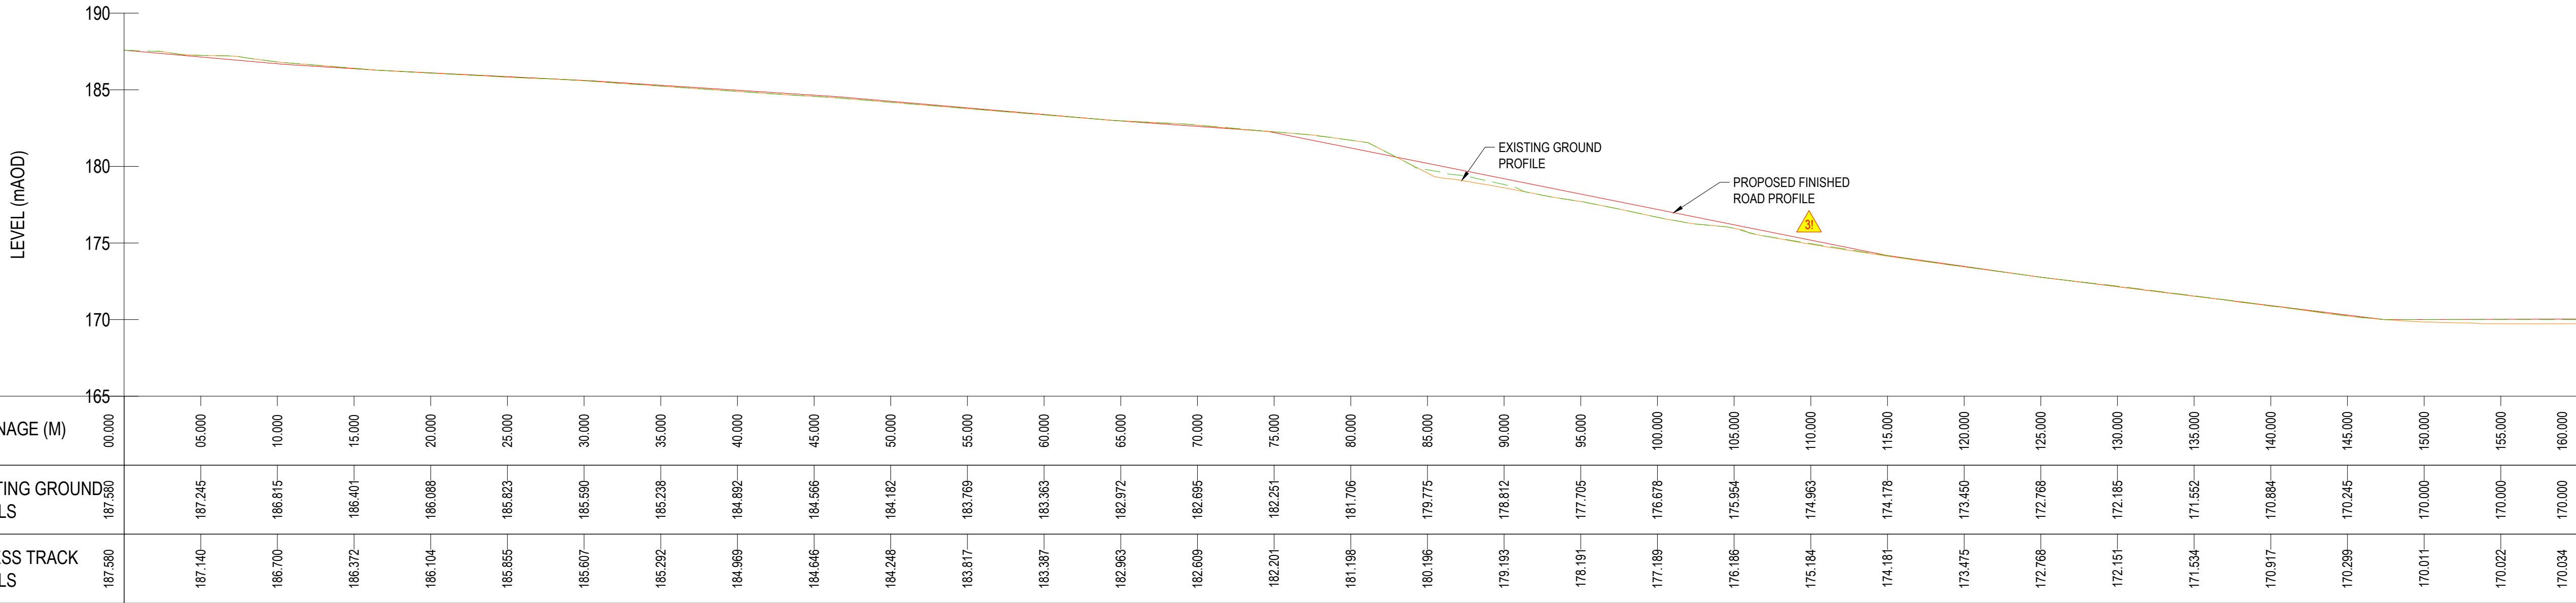


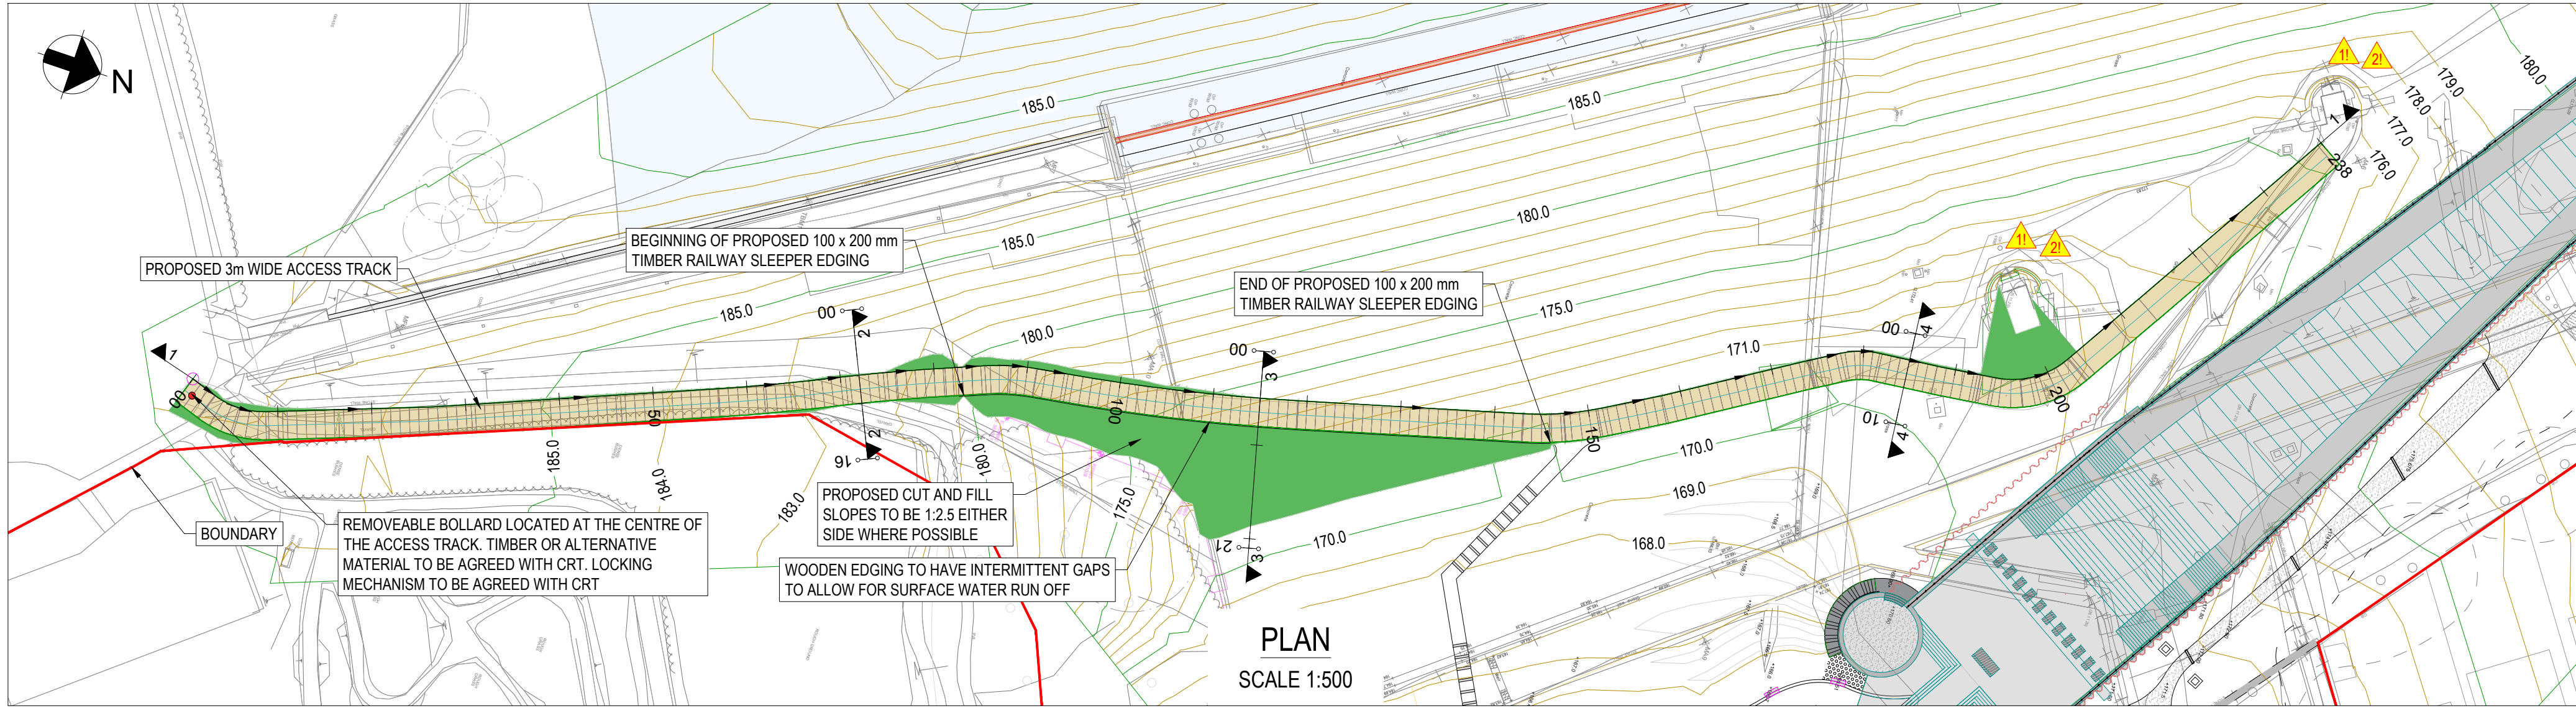

LONG SECTION 1-1
SCALE 1:250

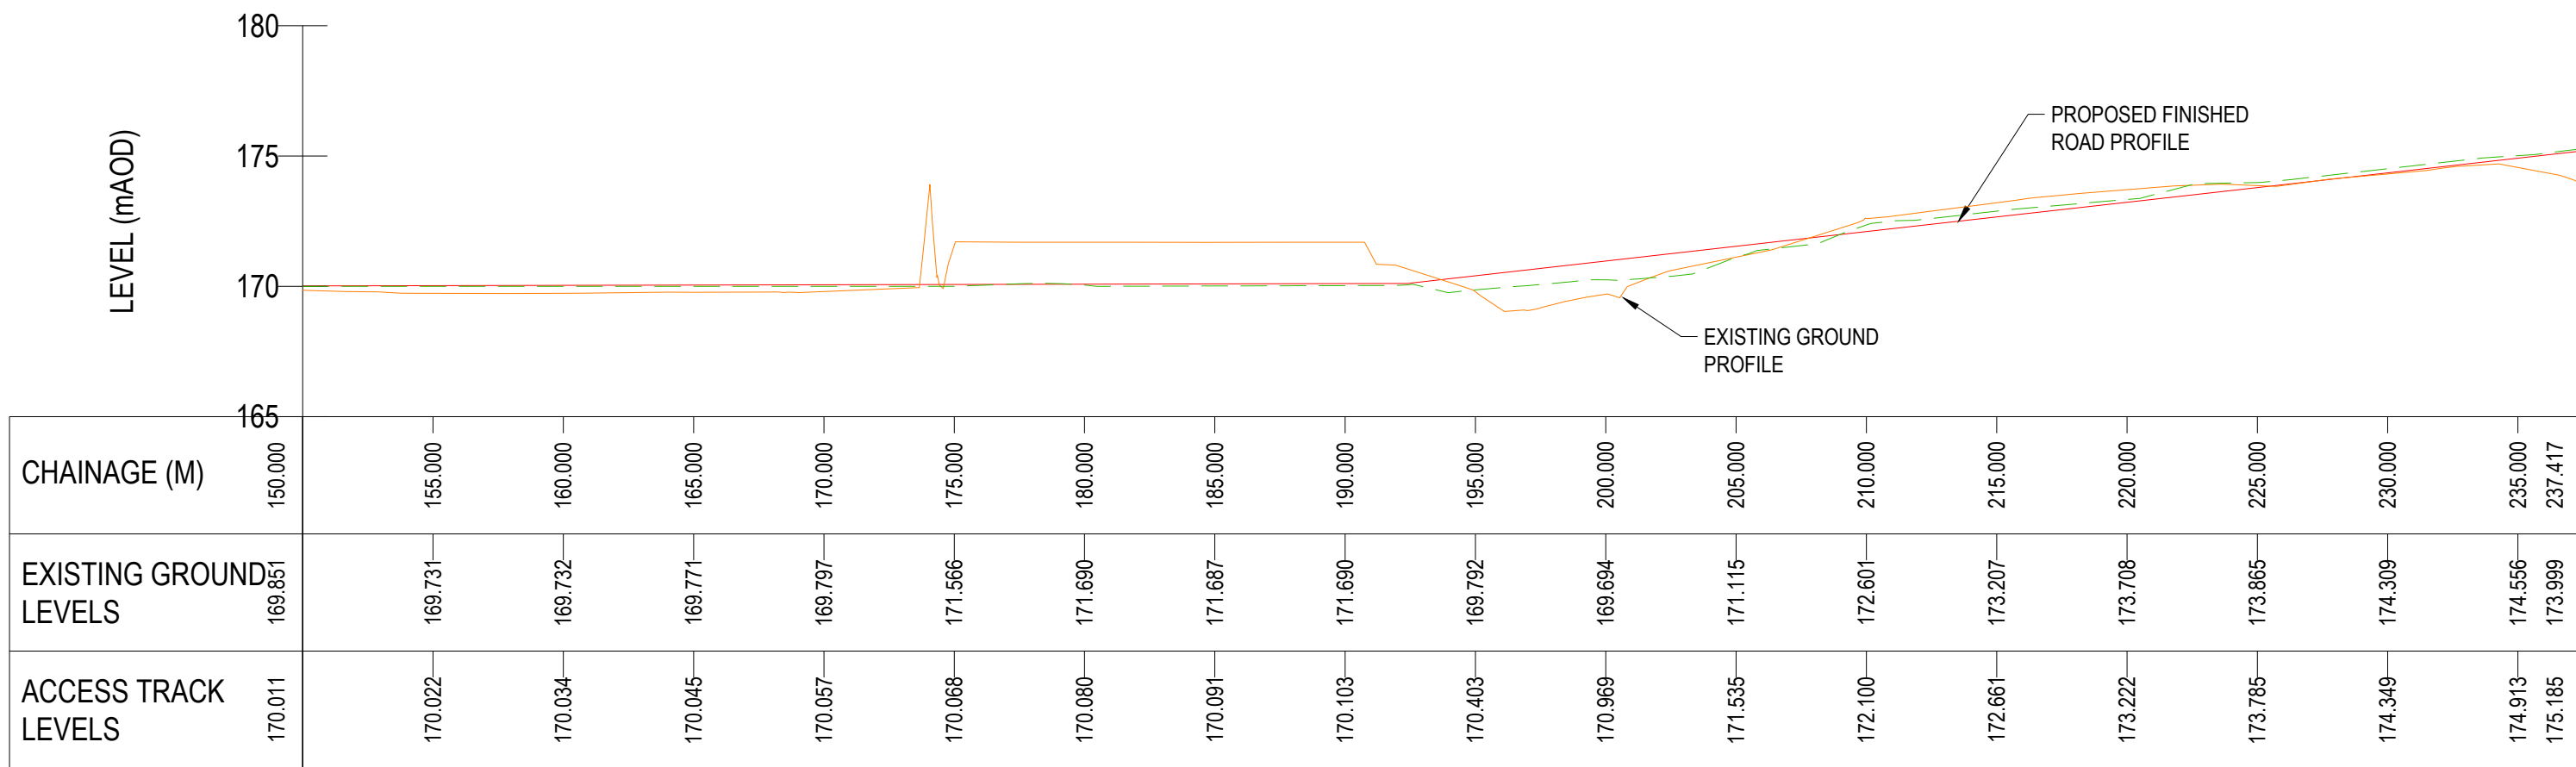

LONG SECTION 1-1 (CONTINUED)
SCALE 1:250

GENERAL NOTES:

- ALL DIMENSIONS ARE IN MILLIMETRES UNLESS STATED OTHERWISE.
- ALL LEVELS ARE IN METRES ABOVE ORDNANCE DATUM (mAOD) UNLESS STATED OTHERWISE.
- EASTINGS / NORTHINGS ARE TO ORDNANCE SURVEY NATIONAL GRID.
- FOR MAINTENANCE ACCESS TRACK CROSS SECTIONS REFER TO DRAWING P11742-ARP-YL-001-001-DR-C-1528.
- TRACK SURFACE TO BE SUITABLE FOR LIGHT MAINTENANCE VEHICLES TRAVELLING AT LOW SPEEDS. FORMATION TO BE AGREED WITH OVERSEEING ORGANISATION.

PLAN LEGEND:

- FINISHED GROUND 5m MAJOR CONTOUR
- FINISHED GROUND 1m MINOR CONTOUR
- ADDITIONAL FILL FOR ACCESS TRACK

SECTIONS LEGEND:

- PROPOSED GROUND LEVELS
- PROPOSED ACCESS TRACK LEVELS
- EXISTING GROUND LEVELS

SAFETY, HEALTH AND ENVIRONMENTAL INFORMATION

IN ADDITION TO THE HAZARDS/RISKS NORMALLY ASSOCIATED WITH THE TYPES OF WORK DETAILED ON THIS DRAWING, NOTE THE FOLLOWING:

CONSTRUCTION

- DEEP CHAMBERS: FALLS FROM HEIGHT AND CONFINED SPACES.
- PRESSURISED PIPEWORK.
- STEEP GRADIENT ON DAM DOWNSTREAM FACE.
- MAINTENANCE/CLEANING/OPERATION
- DEEP CHAMBERS: FALLS FROM HEIGHT AND CONFINED SPACES.
- PRESSURISED PIPEWORK.
- STEEP GRADIENT ON DAM DOWNSTREAM FACE.
- DECOMMISSIONING/DEMOLITION

REFER TO THE DESIGNER'S HAZARD RISK REGISTER FOR FURTHER DETAILS.
IT IS ASSUMED THAT ALL THE WORKS ON THIS DRAWING WILL BE CARRIED OUT BY A COMPETENT CONTRACTOR WHO HAS CARRIED OUT A COMPREHENSIVE RISK ASSESSMENT.

0 2.5 5 7.5 10 12.5 m

SCALE 1:250 @ A1; 1:500 @ A3

0 5 10 15 20 25 m

SCALE 1:500 @ A1; 1:1000 @ A3

C02	13/06/22	BW	AP	DN
ISSUED FOR DETAILED DESIGN				
C01	18/05/22	BW	AP	DN
ISSUED FOR DETAILED DESIGN				
Rev	Date	By	Chkd	Appd

ARUP

Admiral House, Rose Wharf,
78 East Street, Leeds, LS9 8EE
Tel +44(0)113 242 8498 Fax +44(0)113 242 8573
www.arup.com

Client



Project Title

TODDBROOK RESERVOIR

Drawing Title

PROPOSED MAINTENANCE
ACCESS TRACK
PLAN AND LONG SECTION

Scale at A1 AS SHOWN

Role CIVIL

Suitability A4 - AUTHORISED AND ACCEPTED

Arup Job No

277087-00

Name

P11742-ARP-YL-001-001-DR-C-1527