

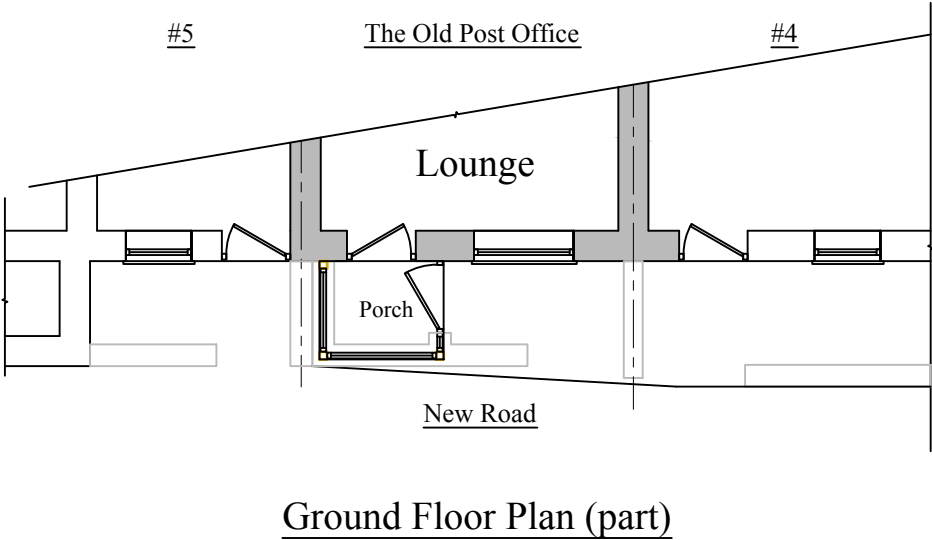


Roof: Blue Slate
Walls: Natural Stone
Joinery: PVCu framed

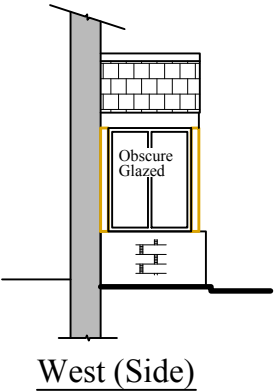

Planning

This drawing is the Copyright of SJ Design Limited.
All dimensions must be checked on site.
All materials and workmanship are to be in accordance with prevailing British
Standards, Codes of Practice, Building Regulations, manufacturers and federation
recommendations and all to the complete satisfaction of SJ Design Limited.

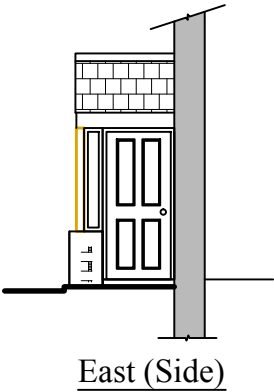

DESIGN LTD

Building Design & Surveying Consultants
The Old Co-Op Building, Church Street,
Hayfield, High Peak SK22 2JE
Tel:01663 742903 Fax:01663 751247
Mobile: 07984 007 087 Email: info@sjdesign.net
www.sjdesign.net

Client **Graham and Linda Keyworth**

Job Title
Proposed porch at
The Old Post Office
New Road
Buxworth
High Peak
SK23 7HN

Drawing Title
Proposed Plans

Scale 1:100 at A3

Date September 2022 Drawn by SJ

Drawing No. 200	Rev.
--------------------	------