


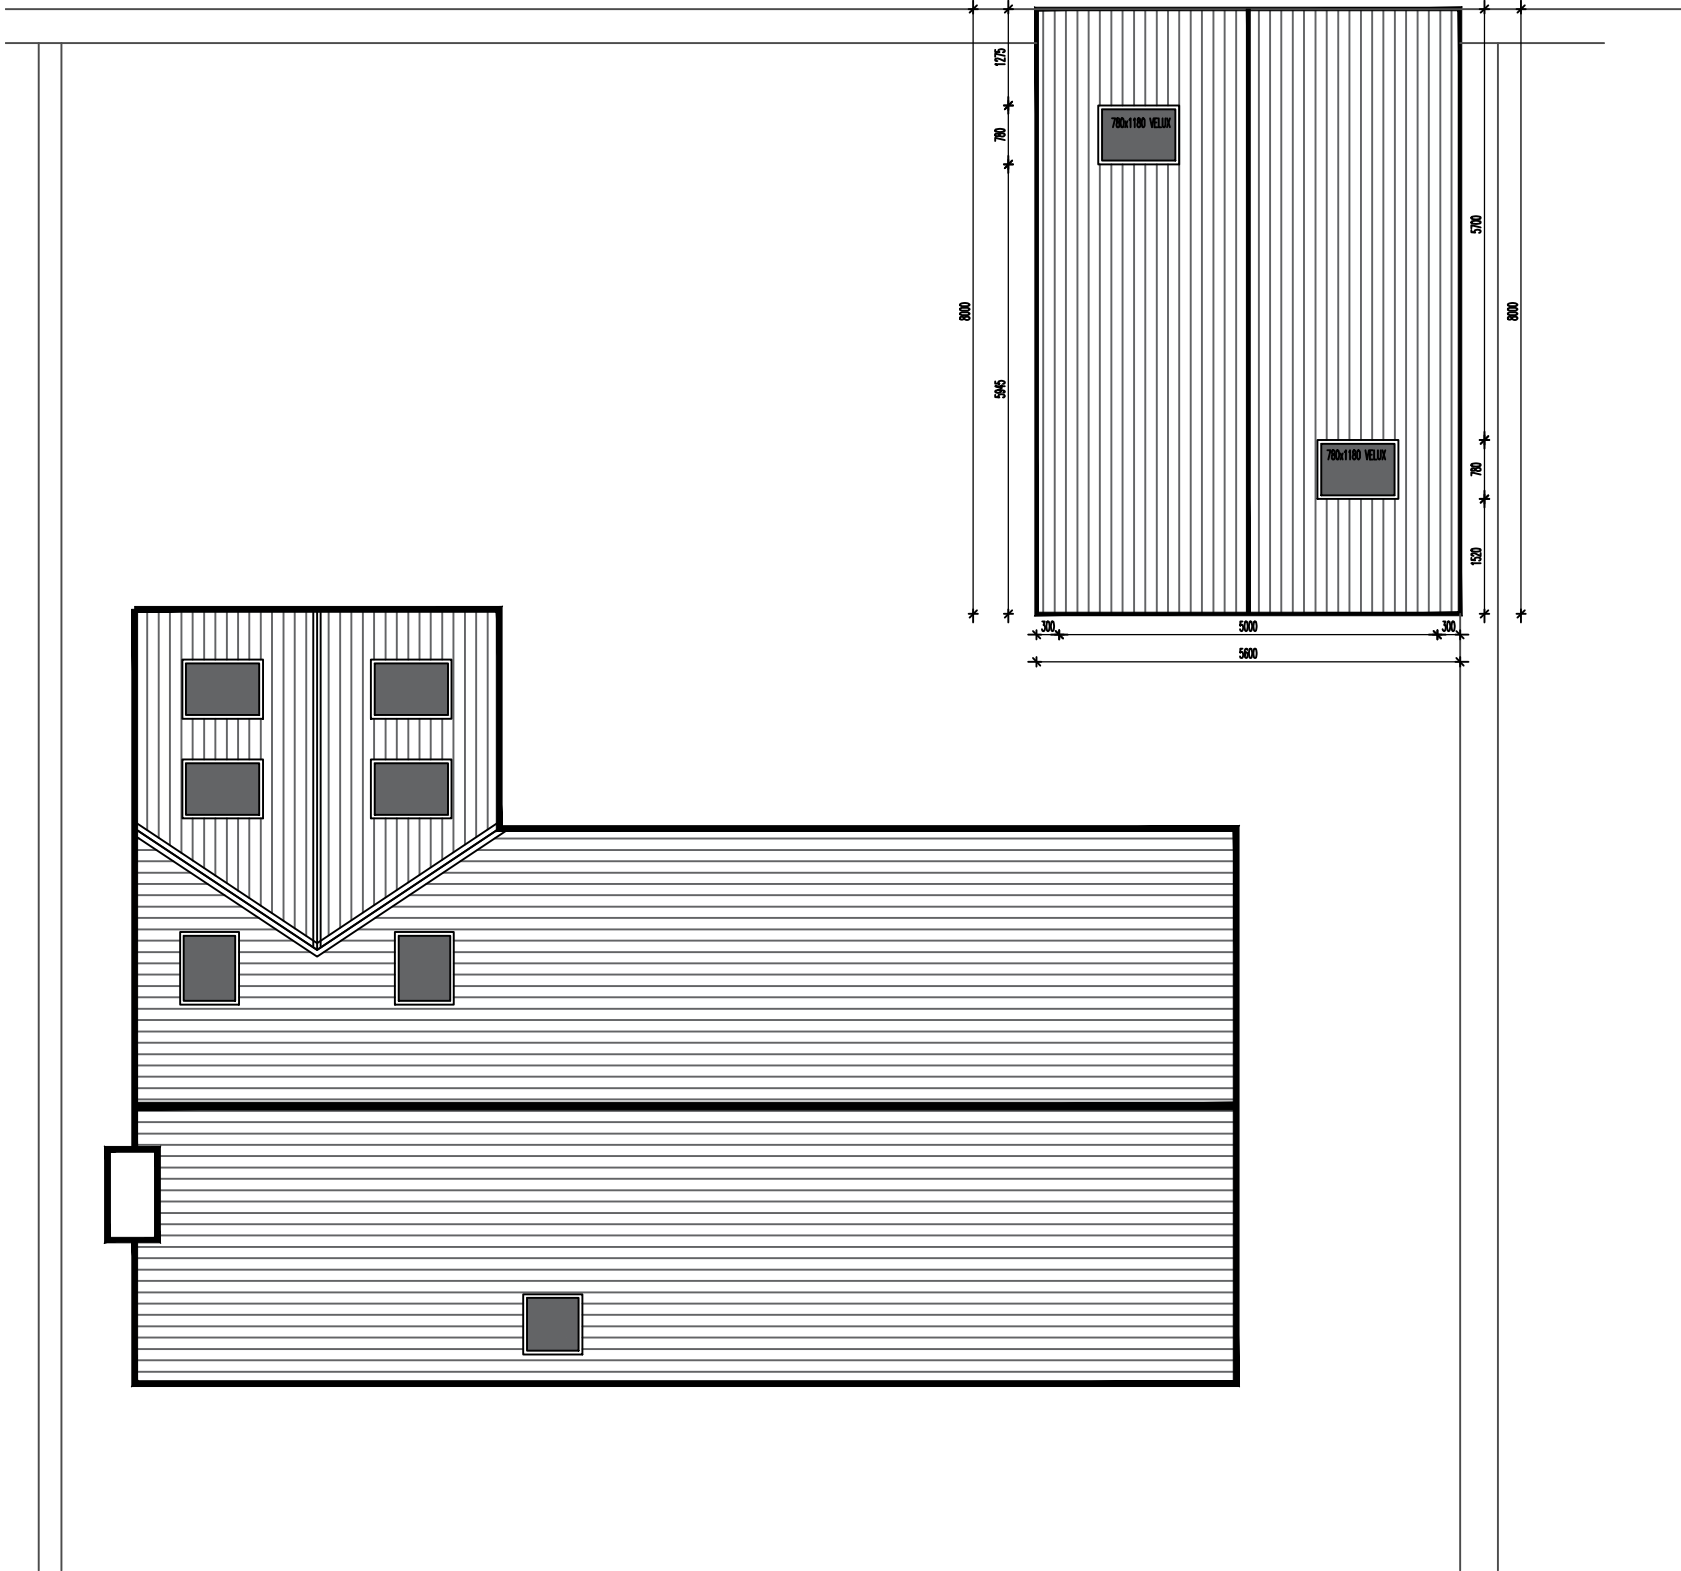

PROPOSED BLOCK PLAN 1:100
37 BATHAM GATE ROAD

DWG: PROPOSED BLOCK PLAN
37 BATHAM GATE ROAD
PEAK DALE

REVISIONS:

1:100	CHECKED:
DATE: MAY'22	DRAWN:

©THIS DRAWING AND THE BUILDING WORKS DEPICTED ARE THE COPYRIGHT OF AJS ARCHITECTURE AND MAY NOT BE REPRODUCED OR AMENDED EXCEPT BY WRITTEN PERMISSION. NO LIABILITY WILL BE ACCEPTED FOR AMENDMENTS MADE BY OTHER PERSONS.

A.J.S ARCHITECTURE

32 carr road.
buxton.
derbyshire.
sk17 6wf.

h: 01298 26062
m: 07794 400237

PROP BLOCK 1

37 BATHAM GATE