


LOCATION PLAN

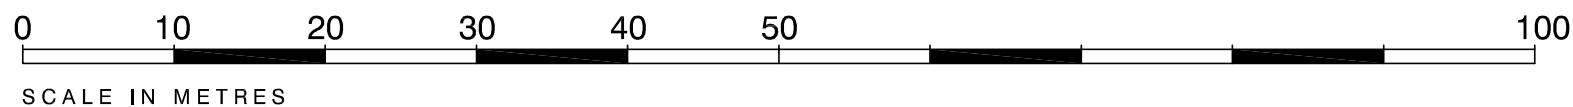

MSA DRAWIN		REVISION		MAR 18 DATE		VER	
PROJECT WHITE HORSE BUXTON ROAD WHALEY BRIDGE SK23 7HX				5855 FIFTY EIGHT FIFTY FIVE DESIGN CONSULTANTS 7 Duke Street, Alderley Edge Cheshire, SK9 7HX Telephone: 07721 415122 Email: mark@5855.co.uk © Fifty Eight Fifty Five Limited.			
TITLE SITE LOCATION PLAN							
SCALE 1:500 @ A3							
JOB No 101		DRAWING No AL01		REV			