


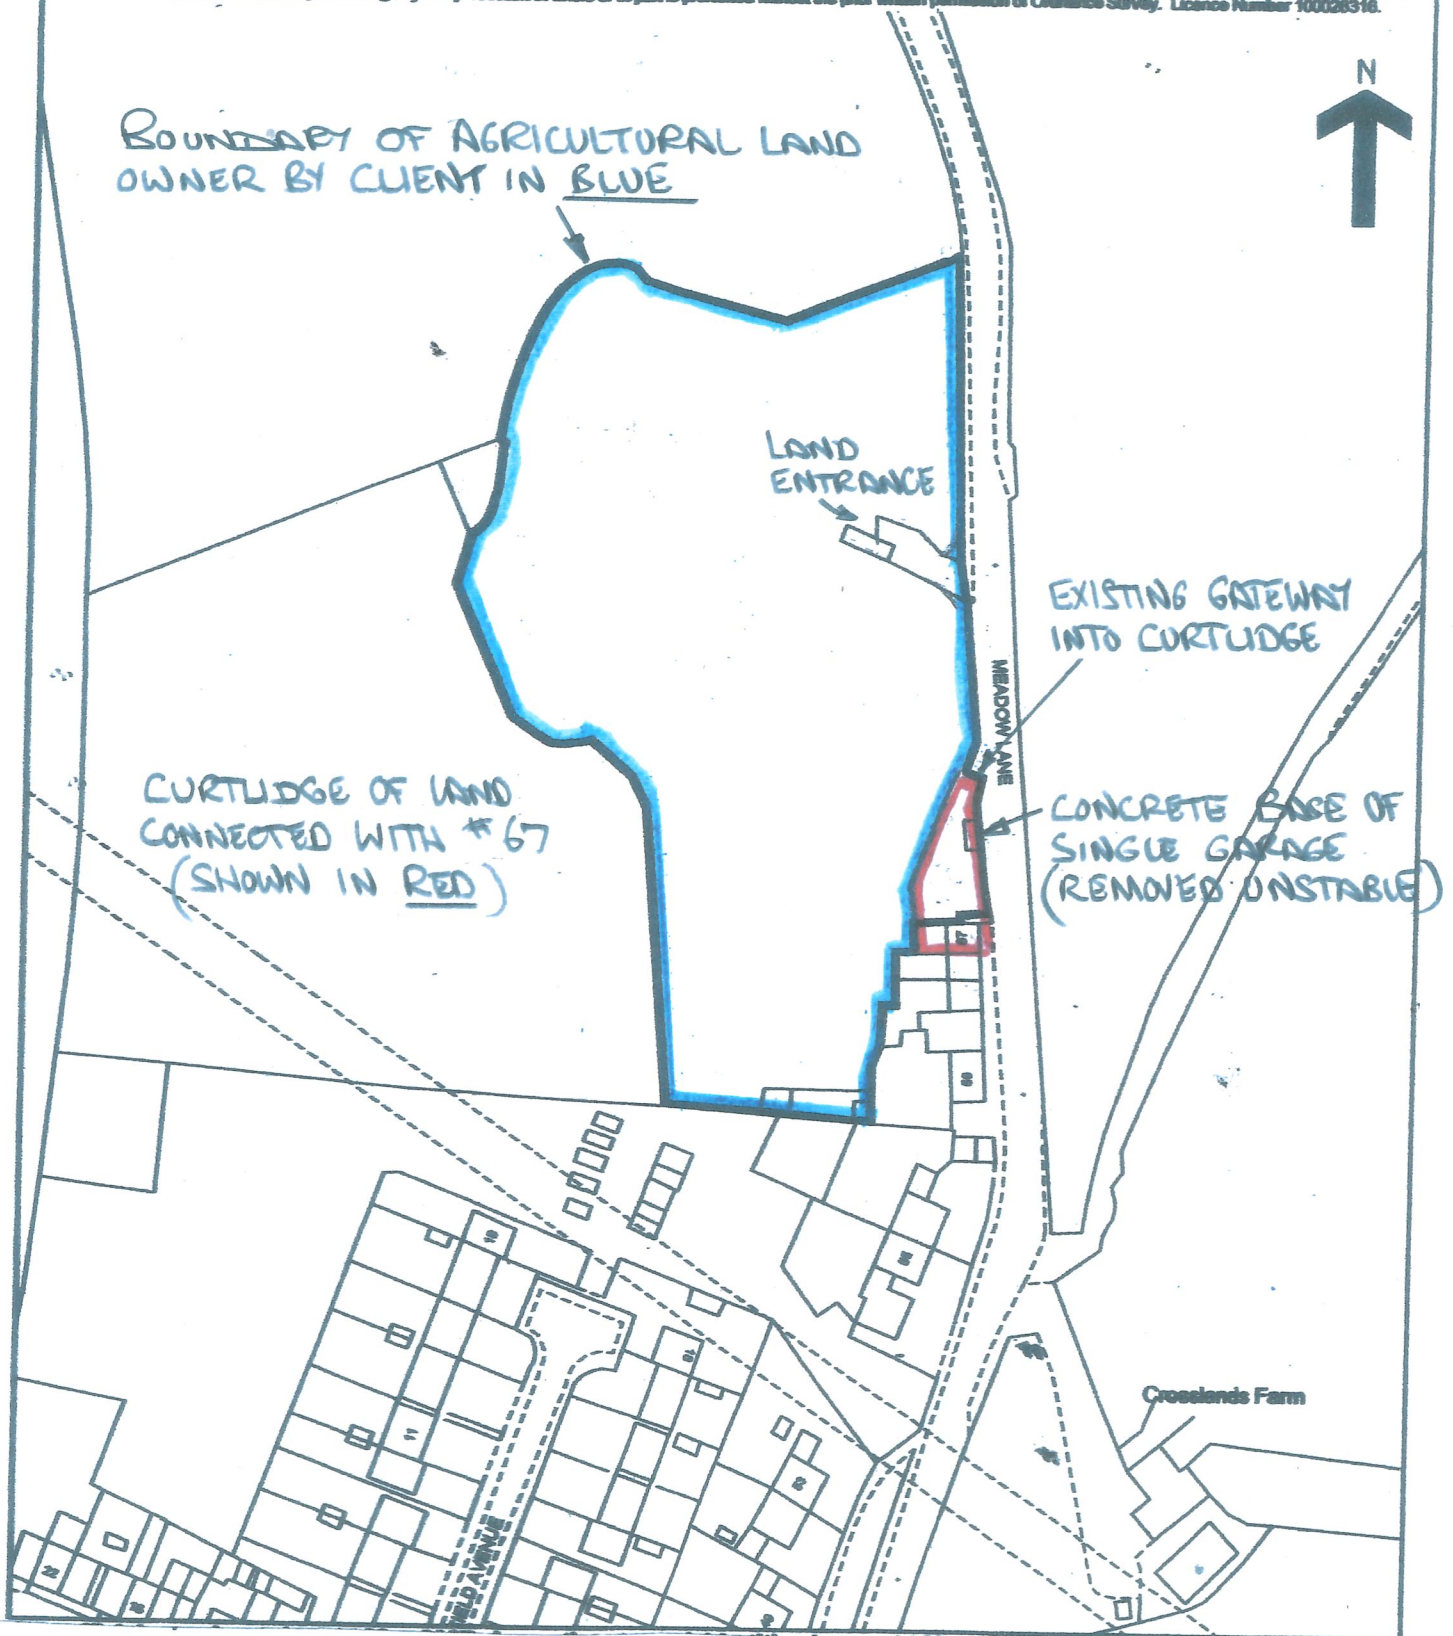

SCALE:
1:1250

LOCATION PLAN

Proposed gable extension and double garage at:
67, Meadow Lane, Dove Holes. SK17 8DB

For Nicola Parsons & Wayne Stafford

Scale 1:1250 Drg No SPW/1293