






EXIST. FRONT ELEV.
(EAST)

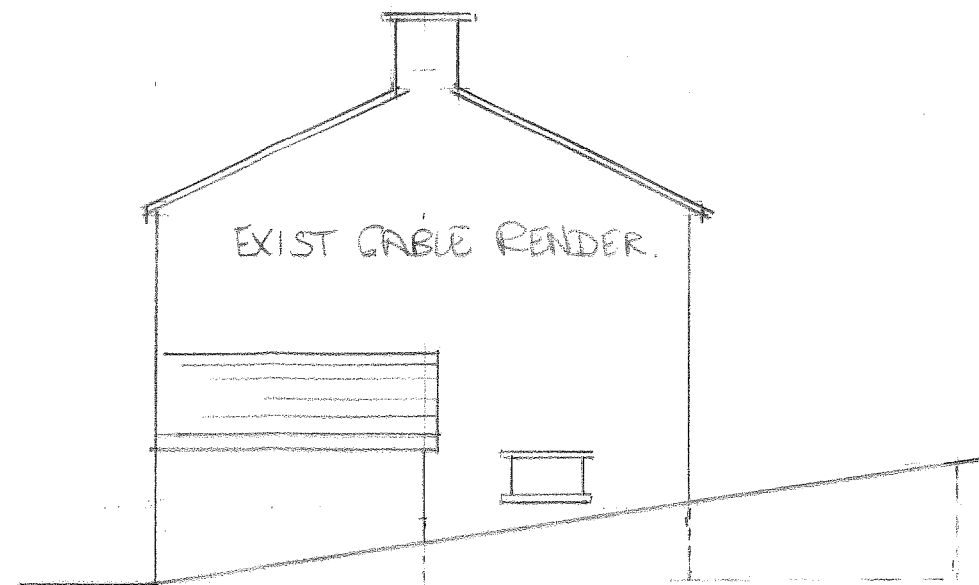


EXIST. GABLE ELEV.
(NORTH)

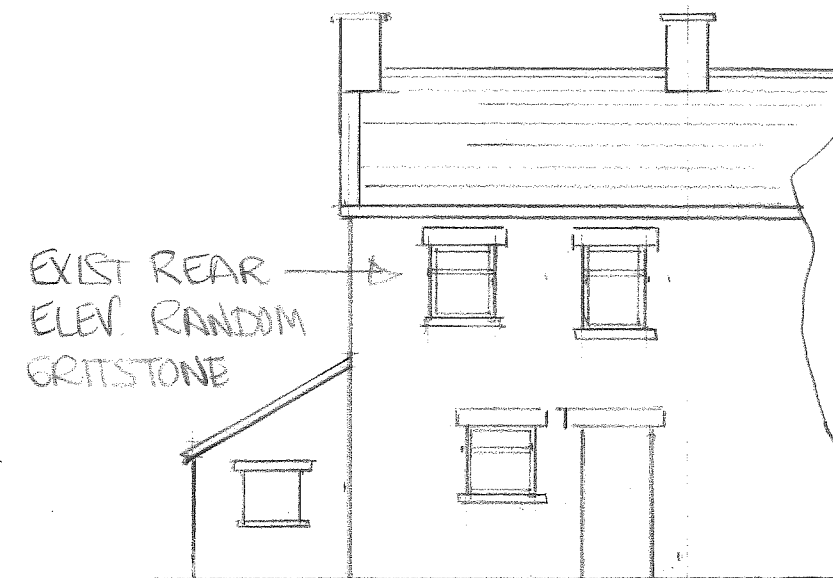

EXIST. REAR ELEV.
(WEST)

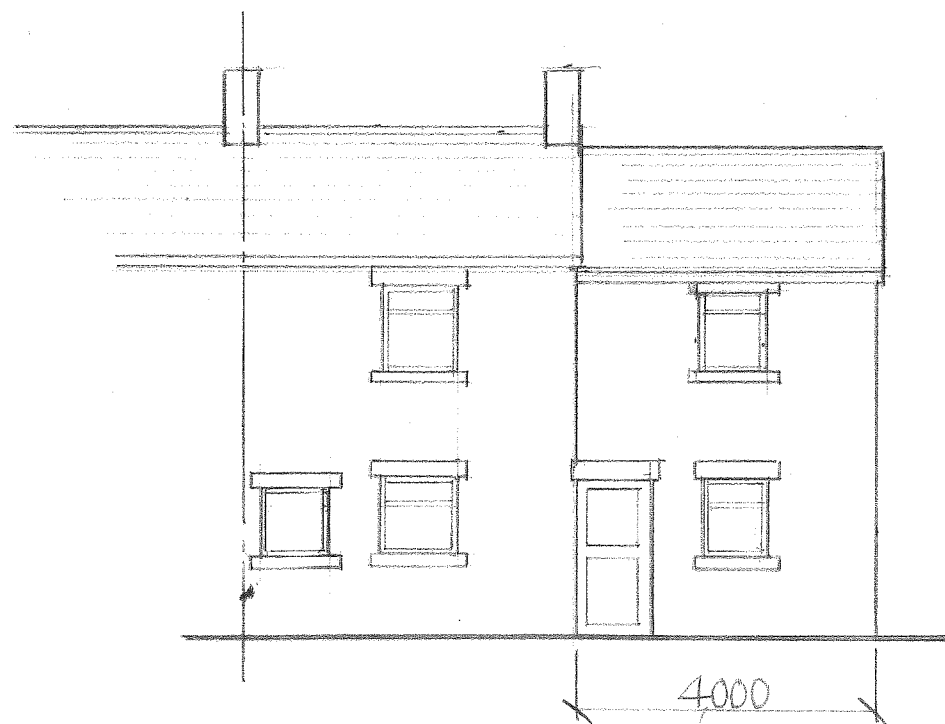

PROP. FRONT ELEV.

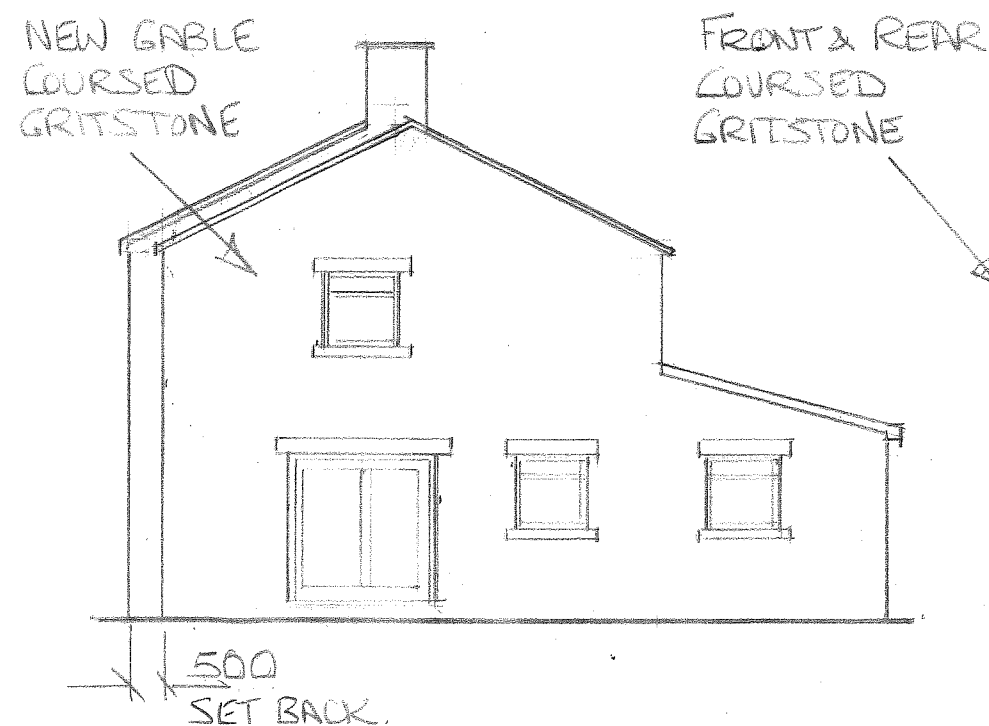

PROP. GABLE ELEV.




PROP. REAR ELEV.

Proposed gable extension and double garage at:
67, Meadow Lane, Dove Holes. SK17 8DB


For Nicola Parsons & Wayne Stafford

Scale 1:100 Drg No SPM/ 1294


EXIST.
GRD. FLR.
PLAN

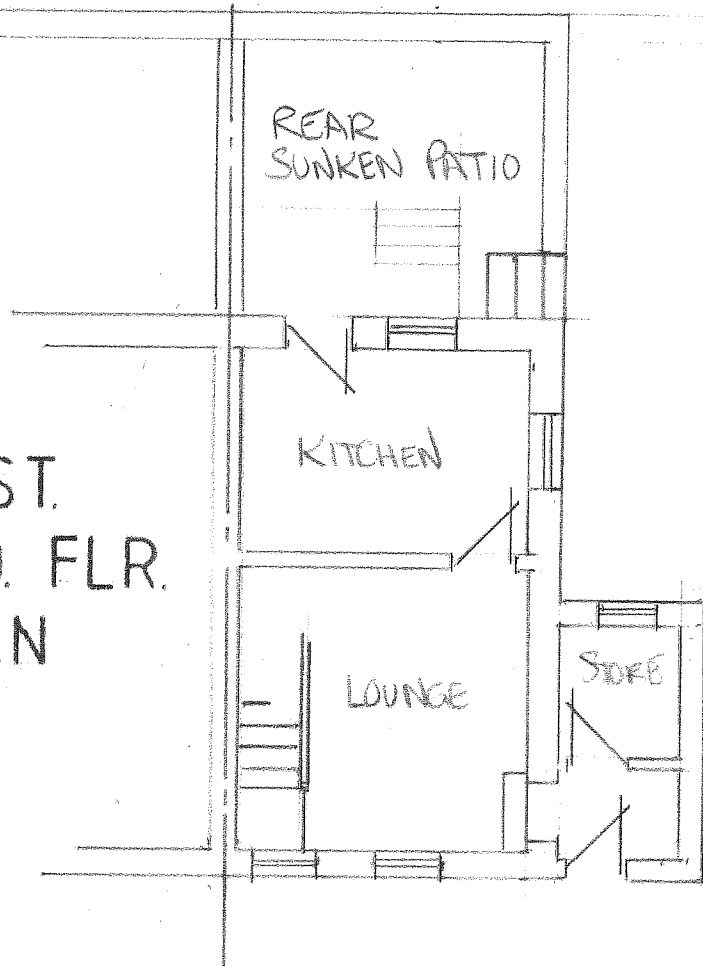


EXIST.
1ST FLR.

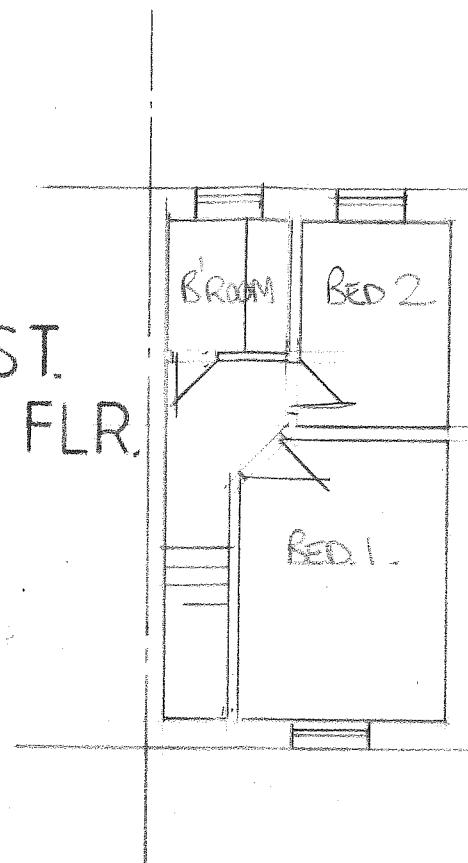

PROP.
GRD FLR.
PLAN.

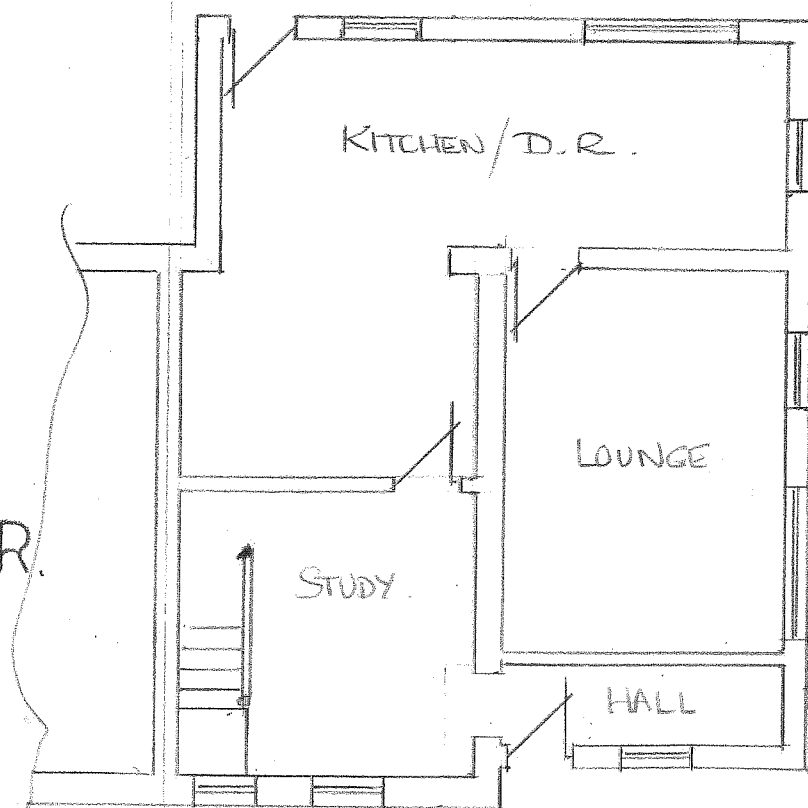

PROP.
1ST.
FLR.

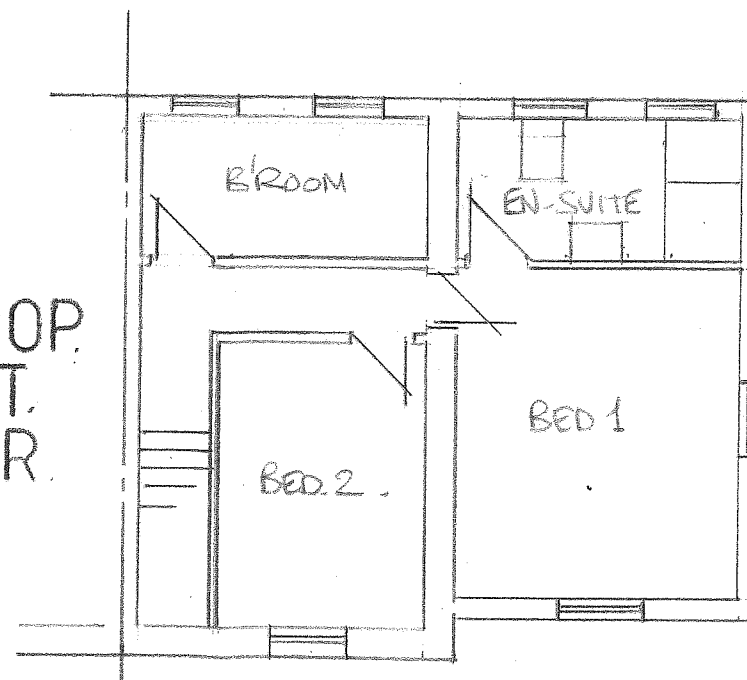

Proposed gable extension and double garage at:
67, Meadow Lane, Dove Holes. SK17 8DB

For Nicola Parsons & Wayne Stafford

Scale 1:100 Drg No SPM/ 1295