


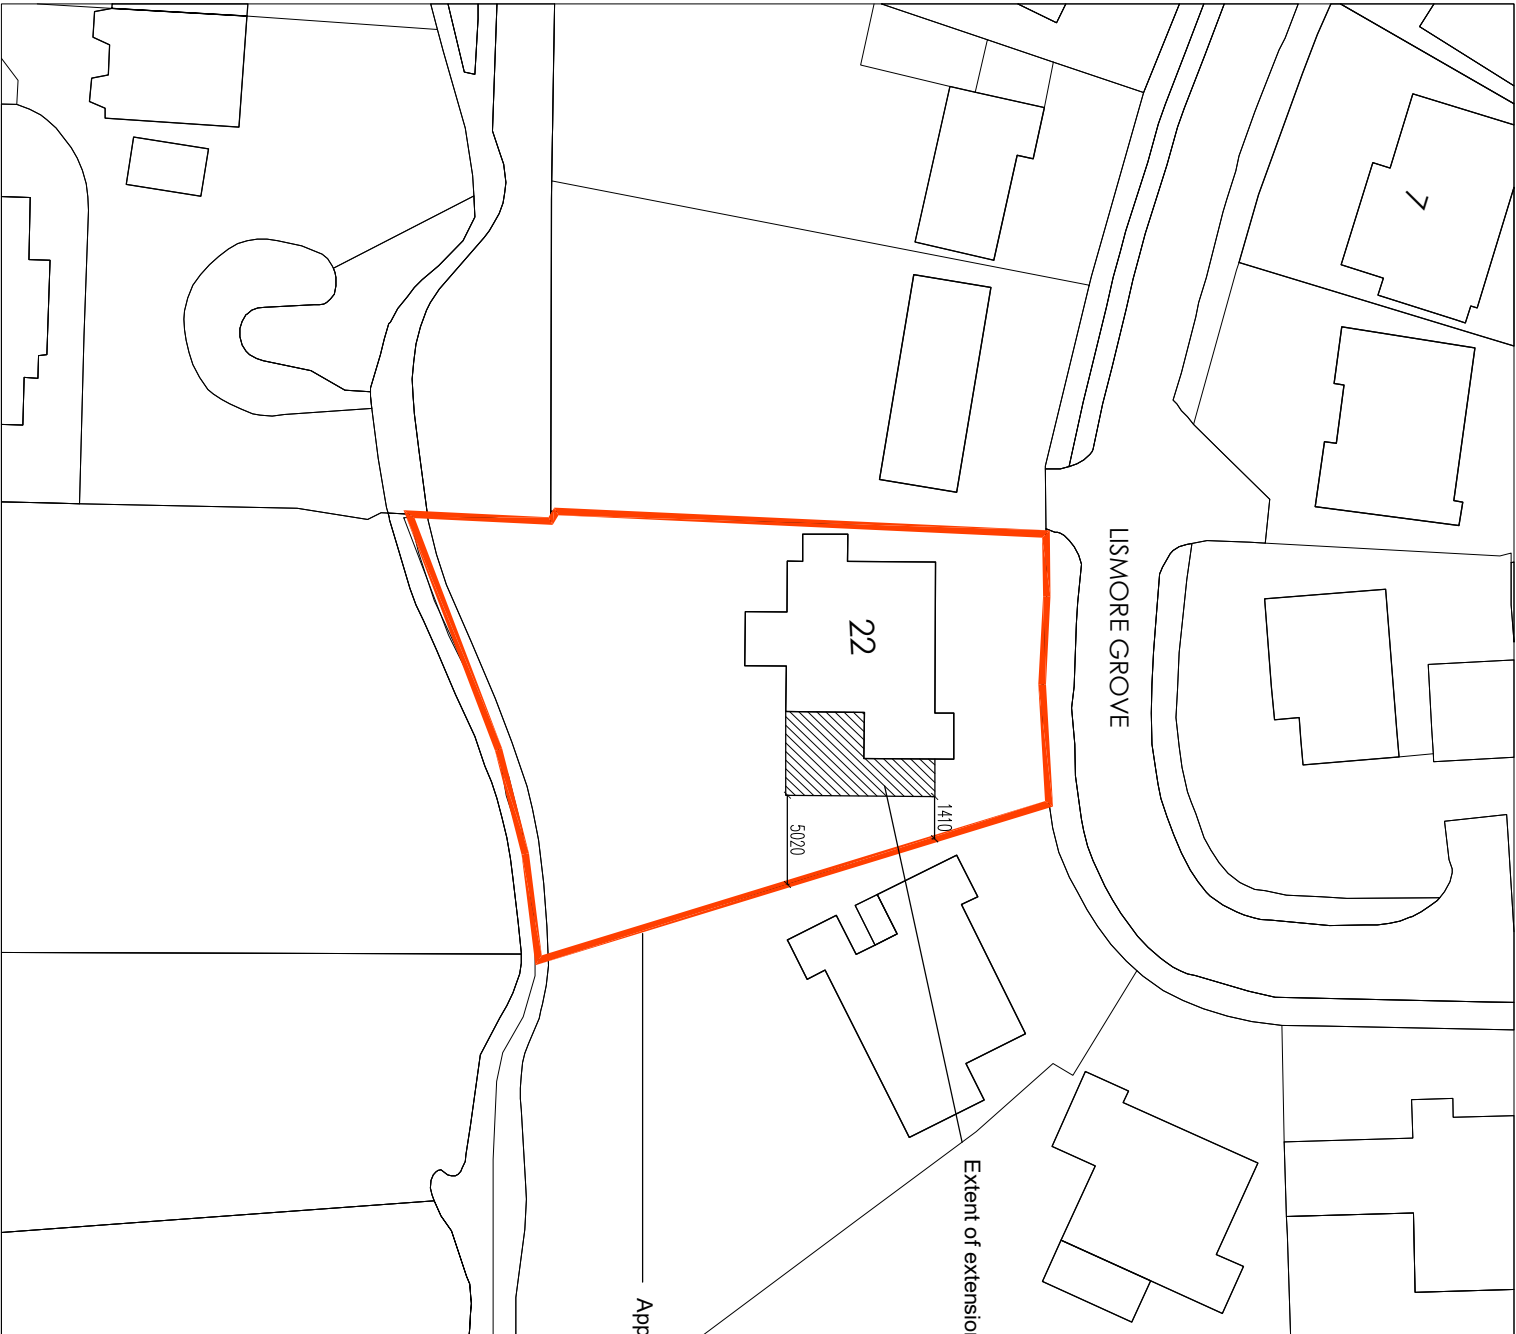

ReQuestAPlan
Map number: TQRQM22305161913013
Title: Block plan Lismore Gr
Map Produced for: R Glasborow
© Crown copyright and database rights 2022 OS 100042766
Project ID:
Date of Purchase: 01-11-2022

Block Plan - 1:500

Client: Mrs R. Glasborow		
Project: 22, Lismore Grove, Buxton, Derbyshire, SK17 9AW		
Title: Block Plans		
Date:	Scale: 1:500 @ A3	
Drwg No.	Rev.	
301 - PL07		