


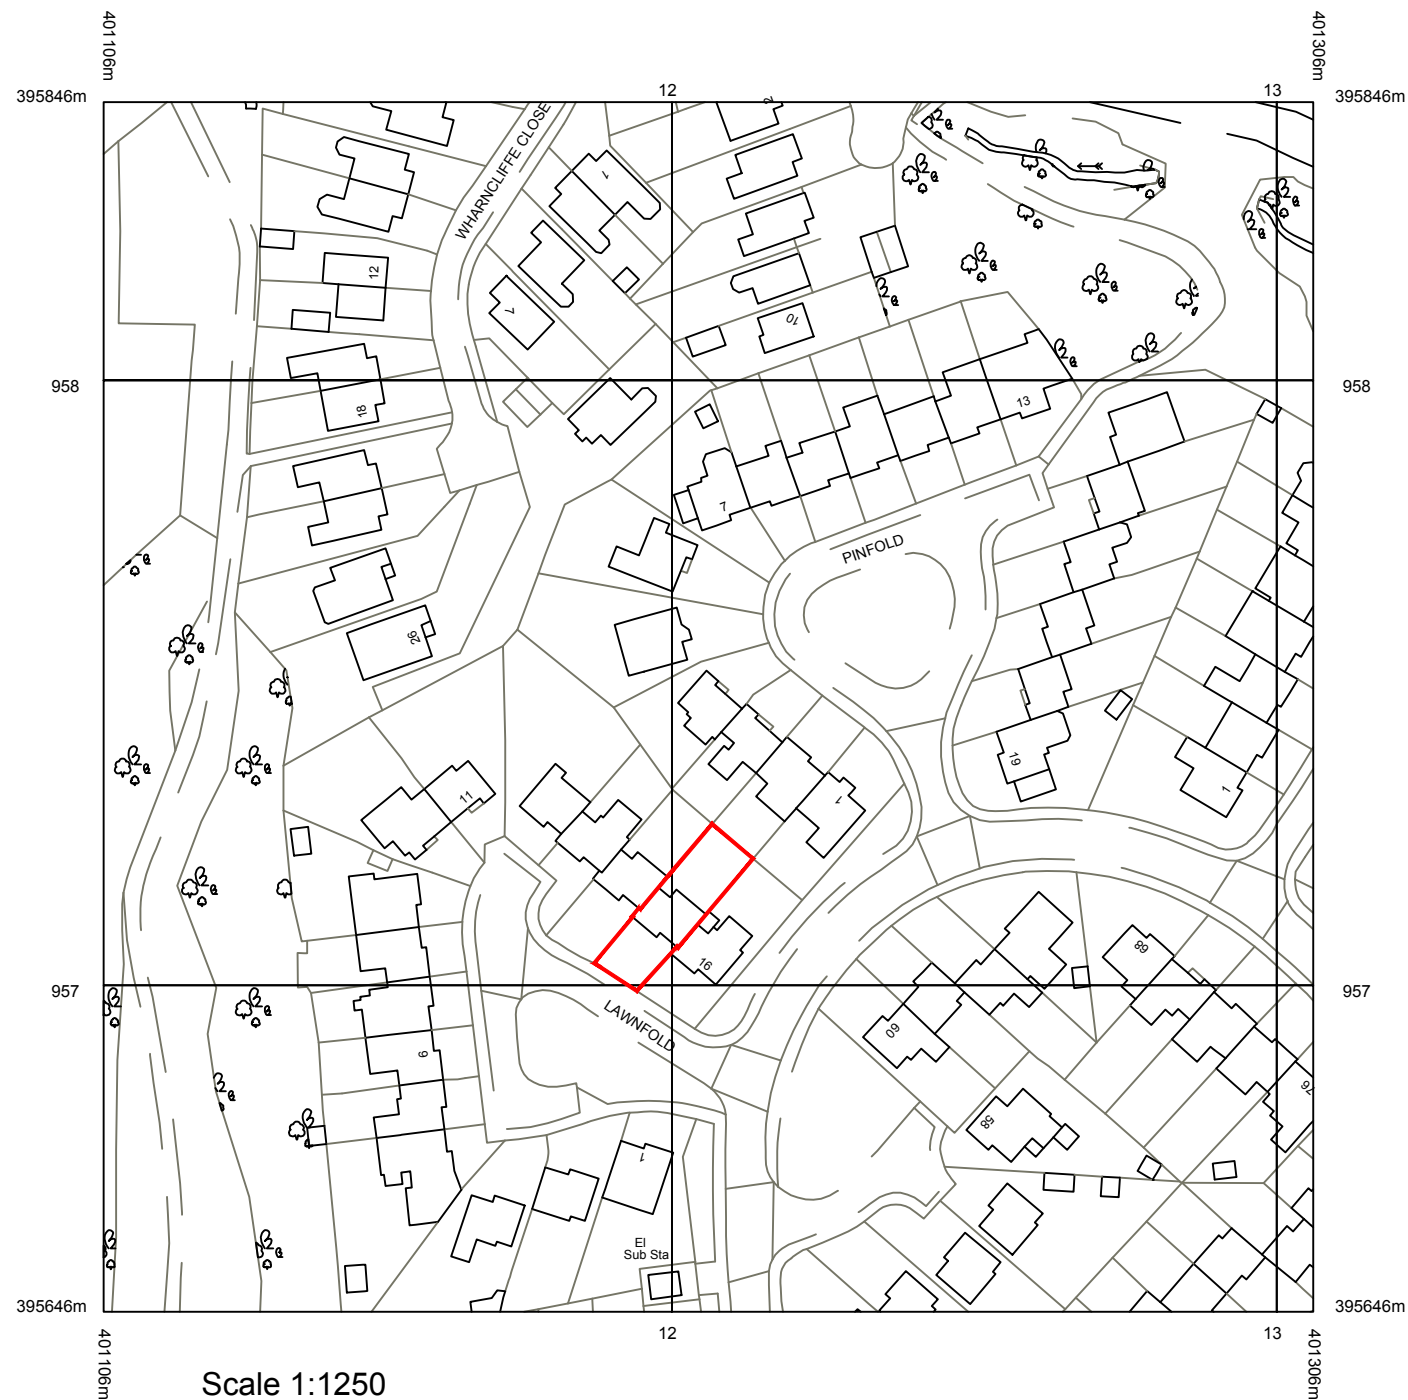

Scale 1:500



Client:
Mr Robert Price
15 Lawnfold, Hadfield Glossop, Derbyshire, SK13 2EG

Project:
Proposed garage conversion with pitched roof

Title:
Location Plan

Scale: 1:1250 & 1:500 @ A3

Drawn: C.K.	Date: October 2022
----------------	-----------------------

Project no.: 3169	Drawing no.: 3169-003
----------------------	--------------------------

PLANMART LIMITED
9, GEORGE STREET, GLOSSOP,
DERBYSHIRE SK13 8AY.
TEL: 01457 863153