


SITE LOCATION PLANS 1:1250 / 500

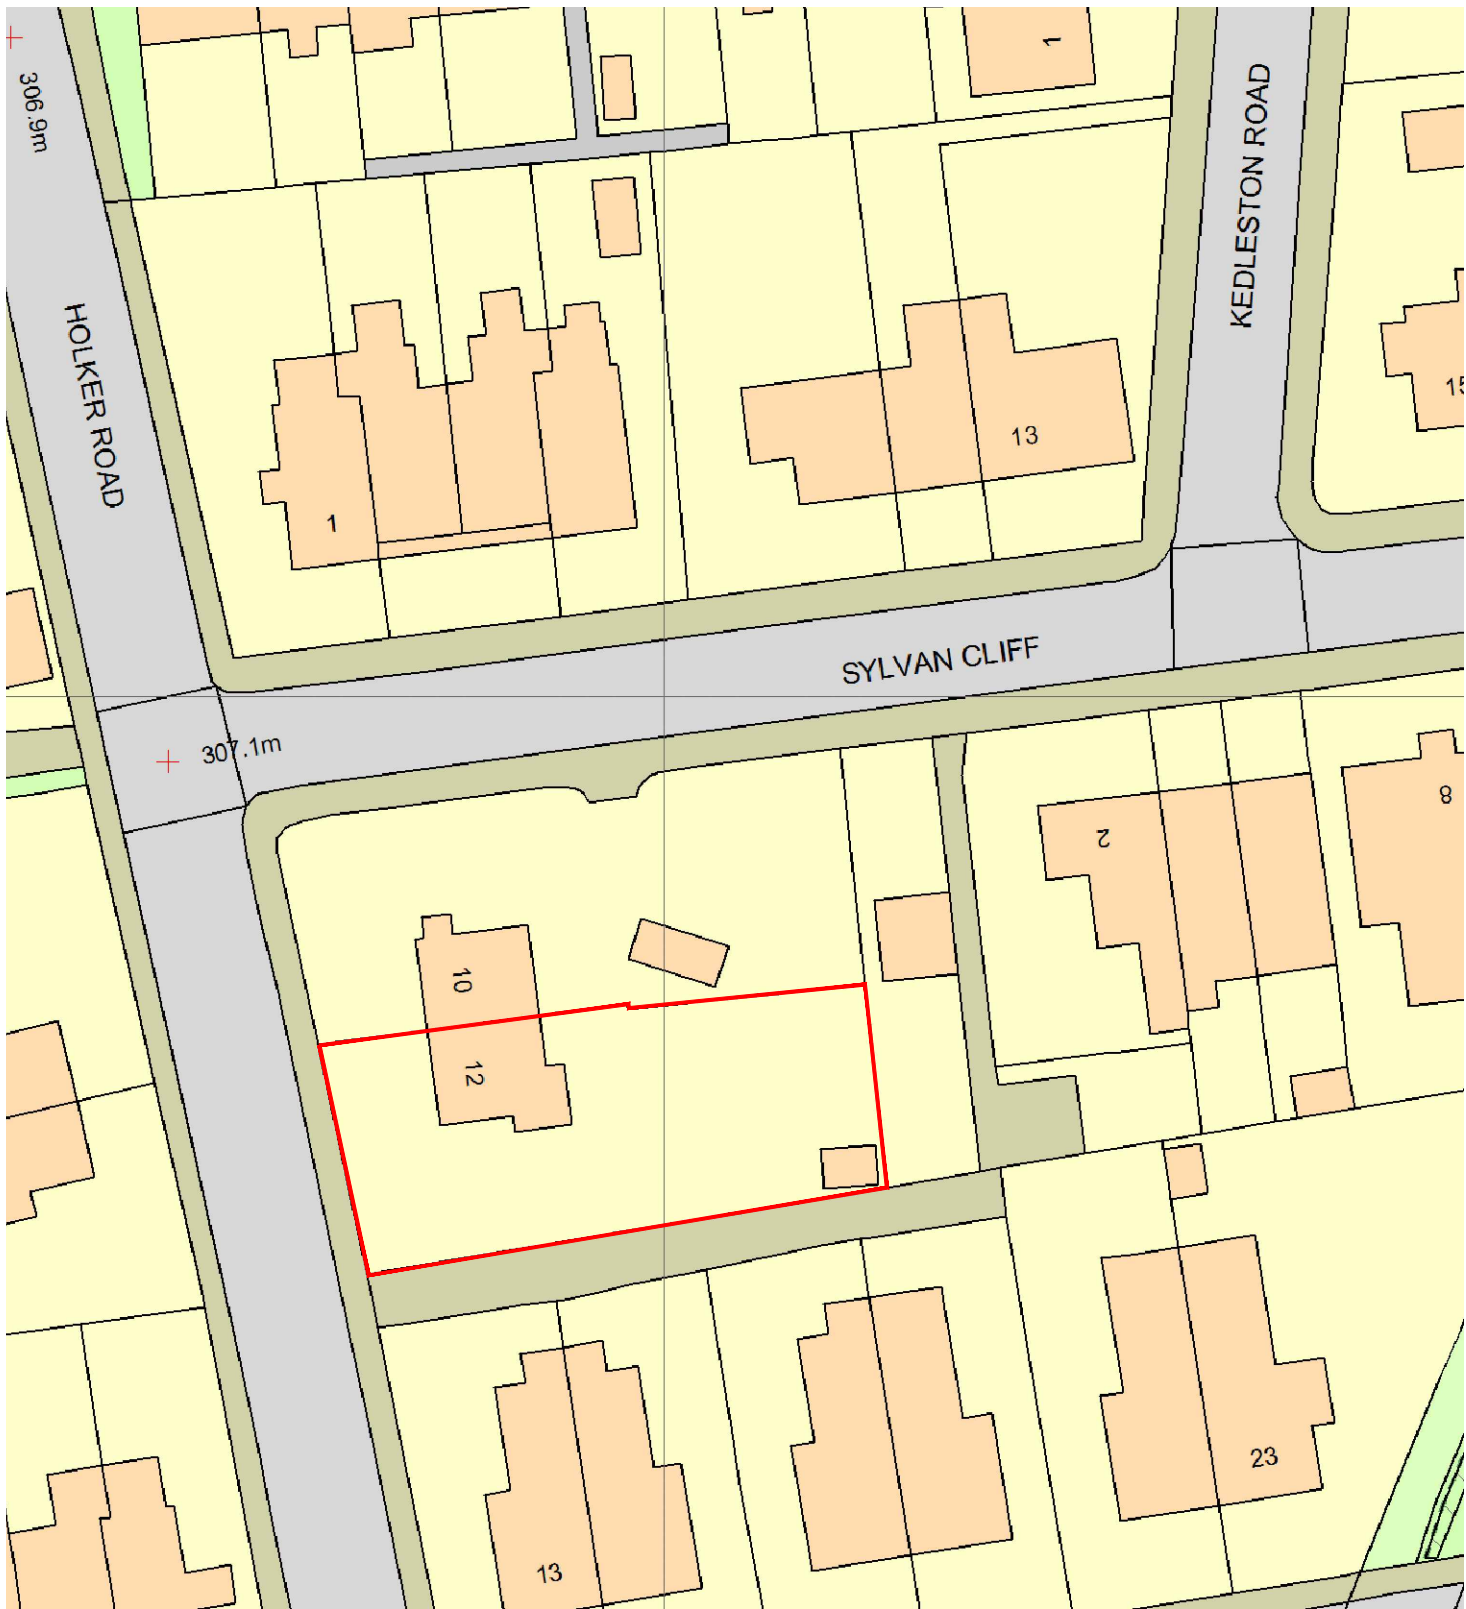

DWG: SITE LOCATION PLANS
12 HOLKER RD
BUXTON

REVISIONS:

1:1250/500
DATE: APRIL'22
CHECKED:
DRAWN:

©THIS DRAWING AND THE BUILDING WORKS DEPICTED ARE THE COPYRIGHT OF AJS ARCHITECTURE
AND MAY NOT BE REPRODUCED OR AMENDED EXCEPT BY WRITTEN PERMISSION. NO LIABILITY WILL BE ACCEPTED
FOR AMENDMENTS MADE BY OTHER PERSONS

A.J.S ARCHITECTURE

32 carr road.
buxton.
derbyshire.
sk17 6wf.

h: 01298 26062
m: 07794 400237



SITE 01

12 HOLKER RD

12 HOLKER ROAD, BUXTON