




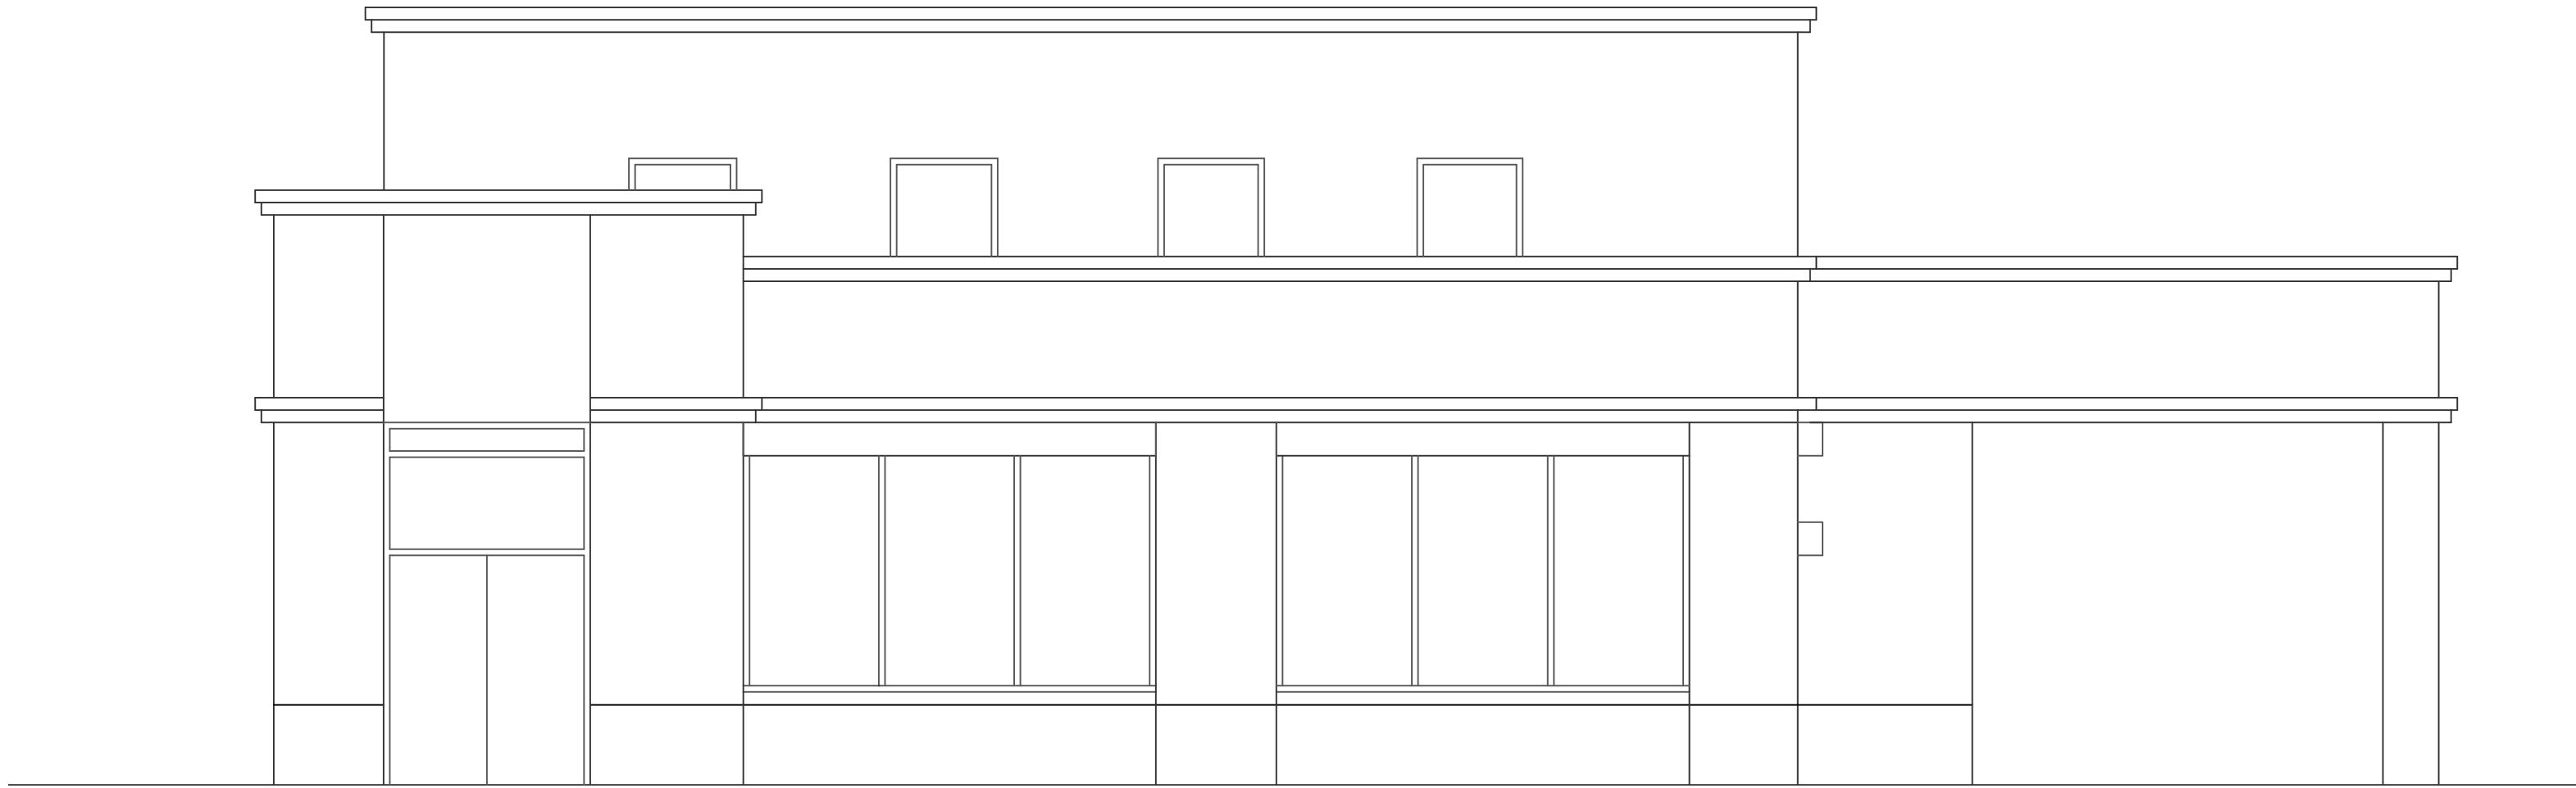

EXISTING ELEVATION 01 - 1:50@A1

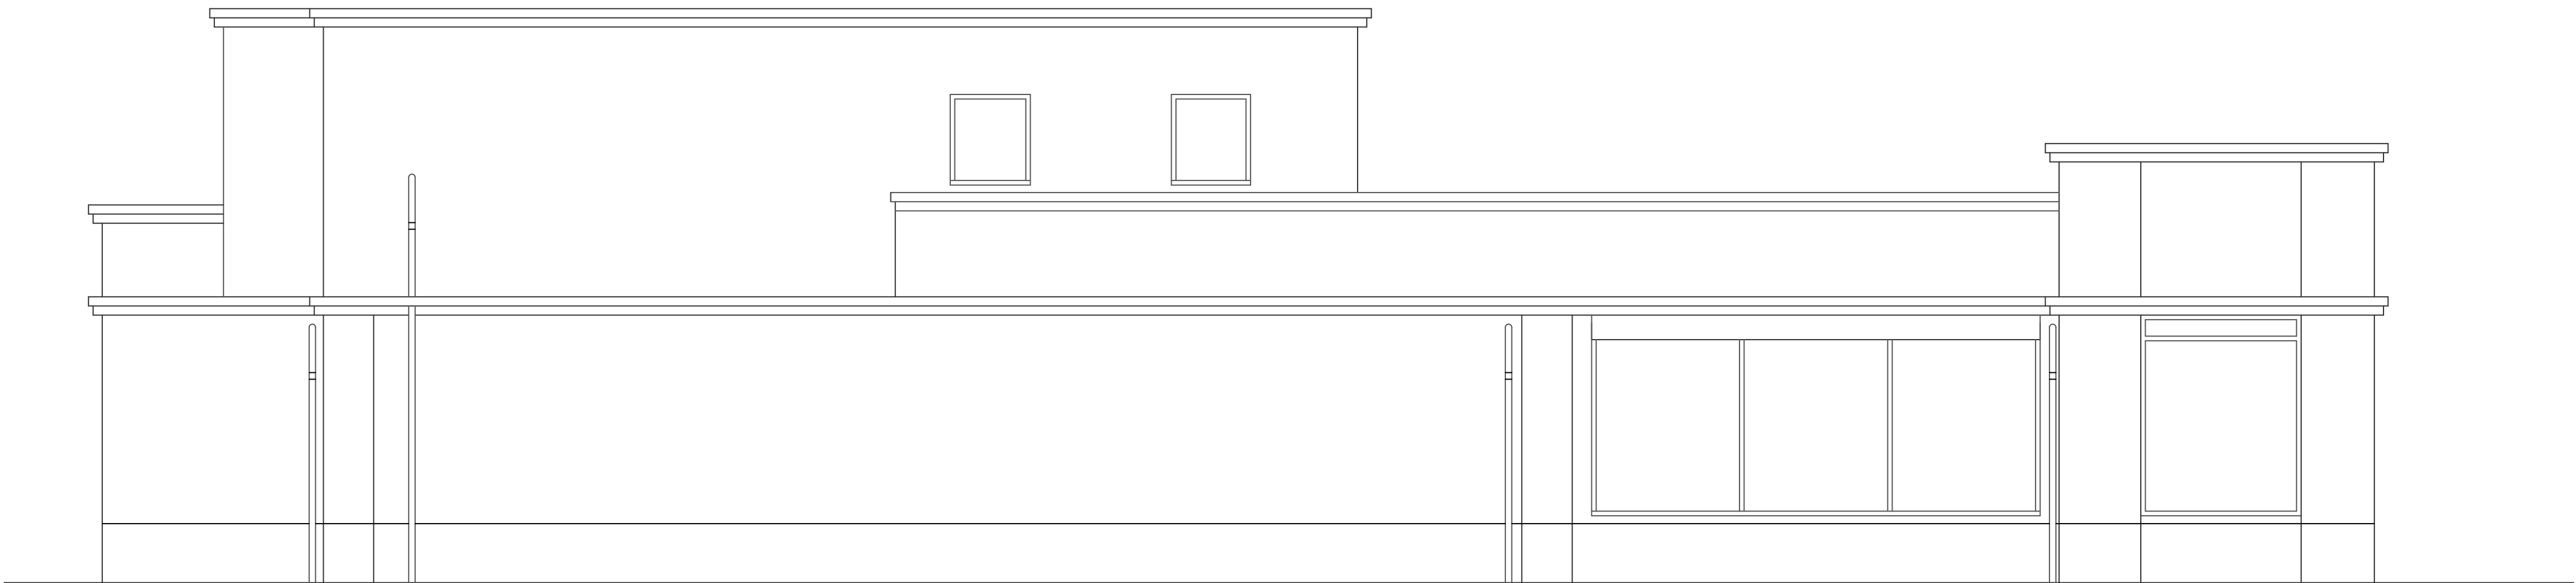


EXISTING ELEVATION 02 - 1:50@A1

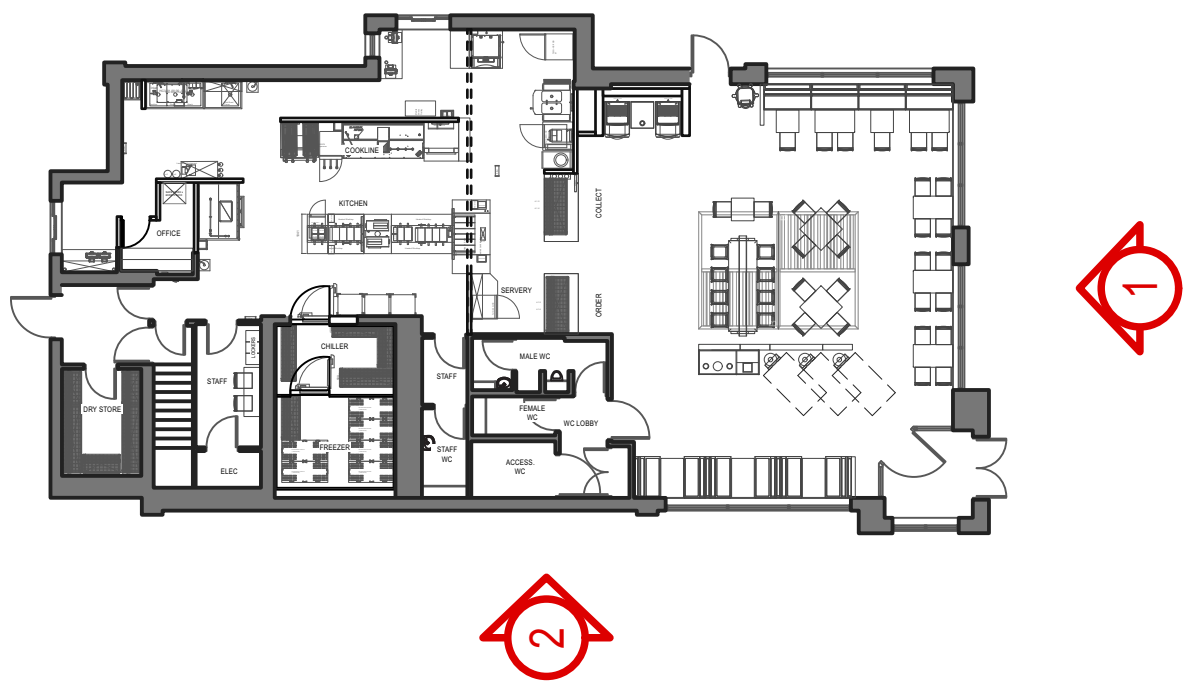


REFERENCE PLAN - 1:200@A1


0 1 5 M

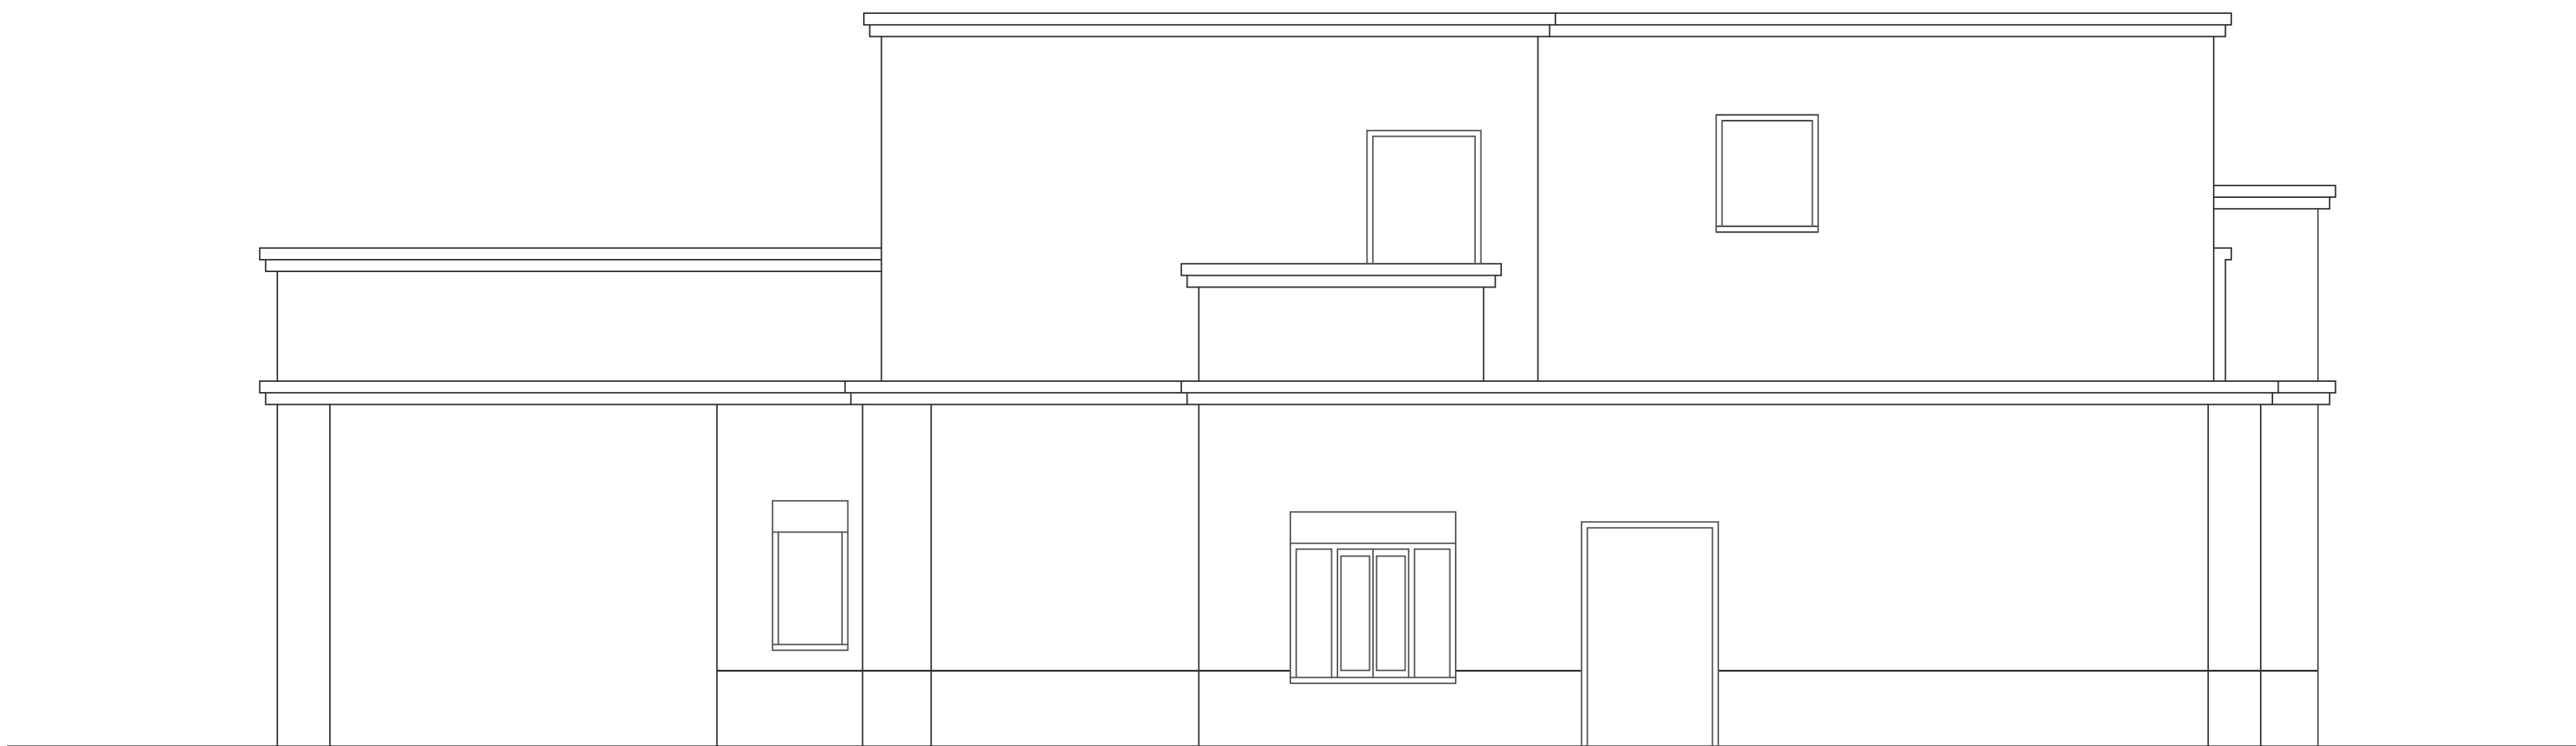

EXISTING ELEVATION 03 - 1:50@A1

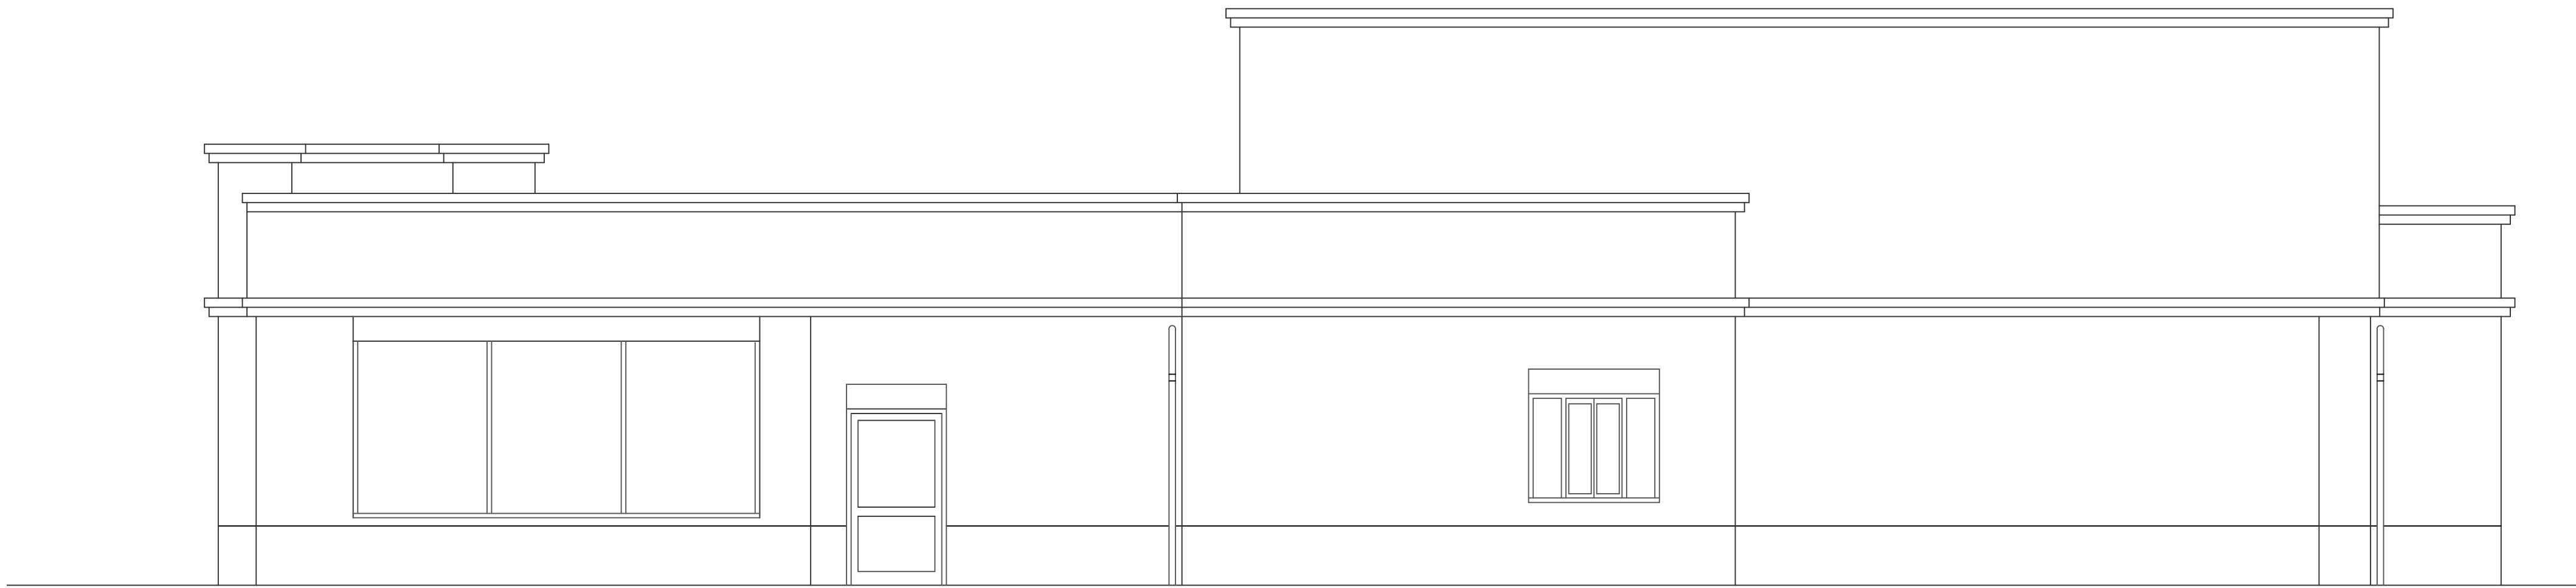

EXISTING ELEVATION 04 - 1:50@A1

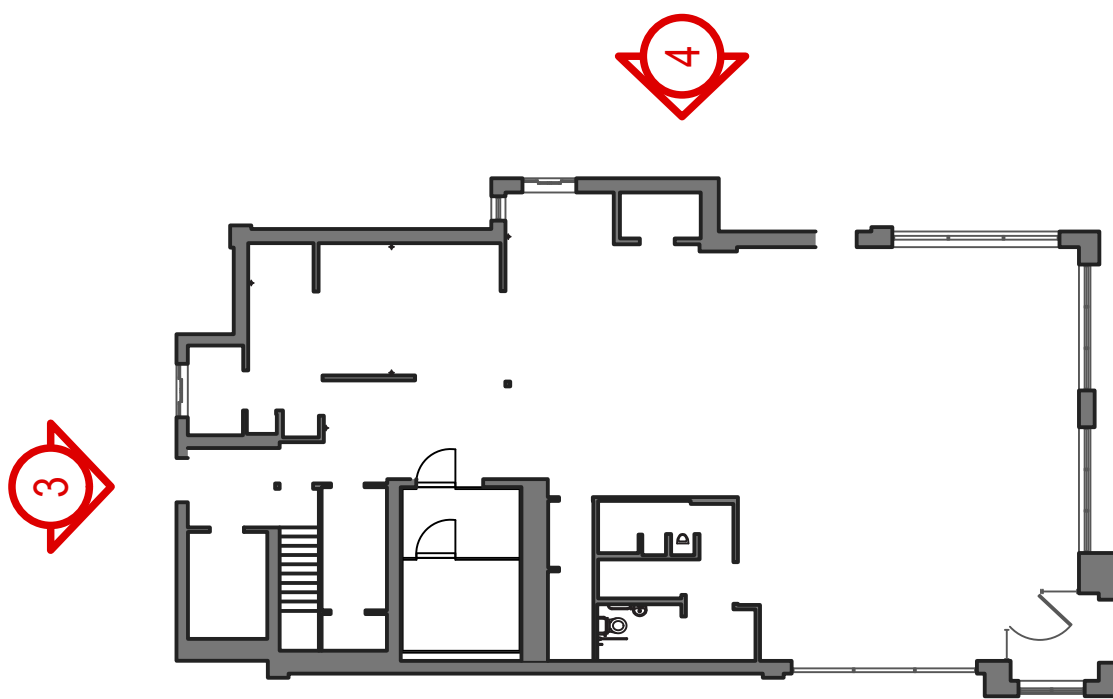

REFERENCE PLAN - 1:200@A1

0 1 5 M