


External Elevations

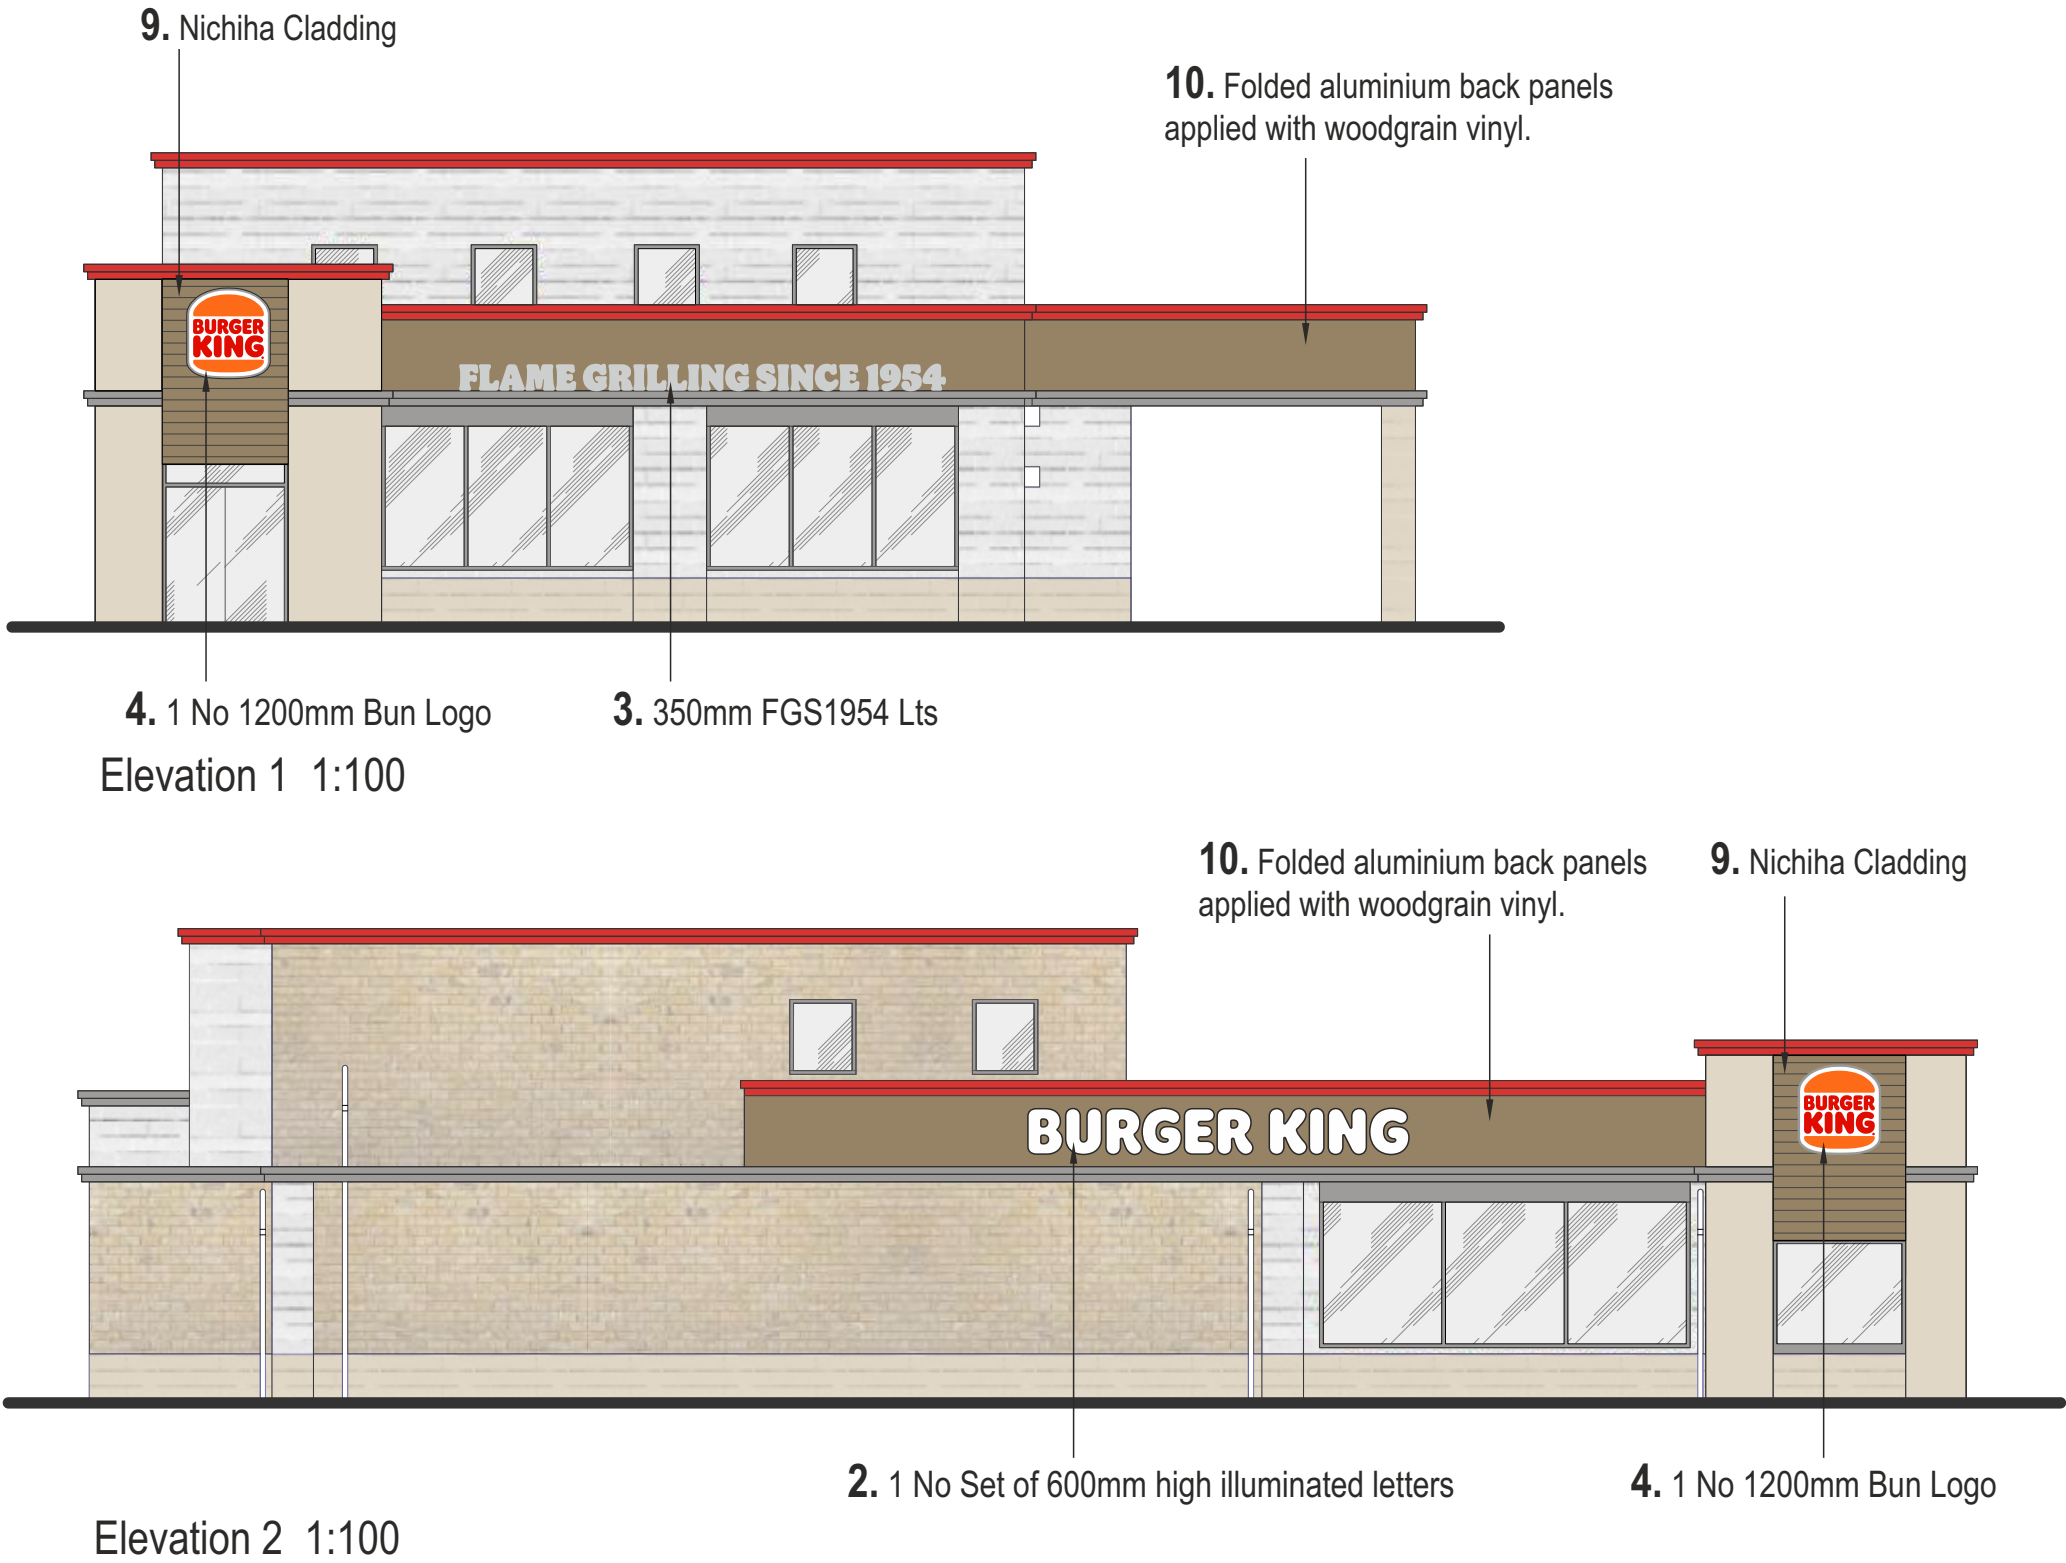

CUSTOMER/SITE			PROJECT/PRODUCT	
BK GLOSSOP			PROPOSED SIGNS	
JOB Nr	SCALE	PAGE SIZE	PAGE Nr	all dimensions are in mm unless otherwise stated
C-8855		A3	1 / 2	
REV	DATE		DRAWN BY	
	FIRST ISSUE		28/09/2022	
A	SCALE ADJUSTED		12/10/2022	

External Elevations

10. Folded aluminium back panels
applied with woodgrain vinyl.



Elevation 3 1:100

Silver vinyl req'd to this window only.

10. Folded aluminium back panels
applied with woodgrain vinyl.



Elevation 4 1:100

CUSTOMER/SITE			PROJECT/PRODUCT	
BK GLOSSOP			PROPOSED SIGNS	
JOB Nr	SCALE	PAGE SIZE	PAGE Nr	all dimensions are in mm unless otherwise stated
C-8855		A3	2 / 2	
REV	DATE		DRAWN BY	
	FIRST ISSUE		28/09/2022	
A	SCALE ADJUSTED		12/10/2022	