


BURGER KING Unit1 Wren Nest Retail Glossop Brook Road Glossop

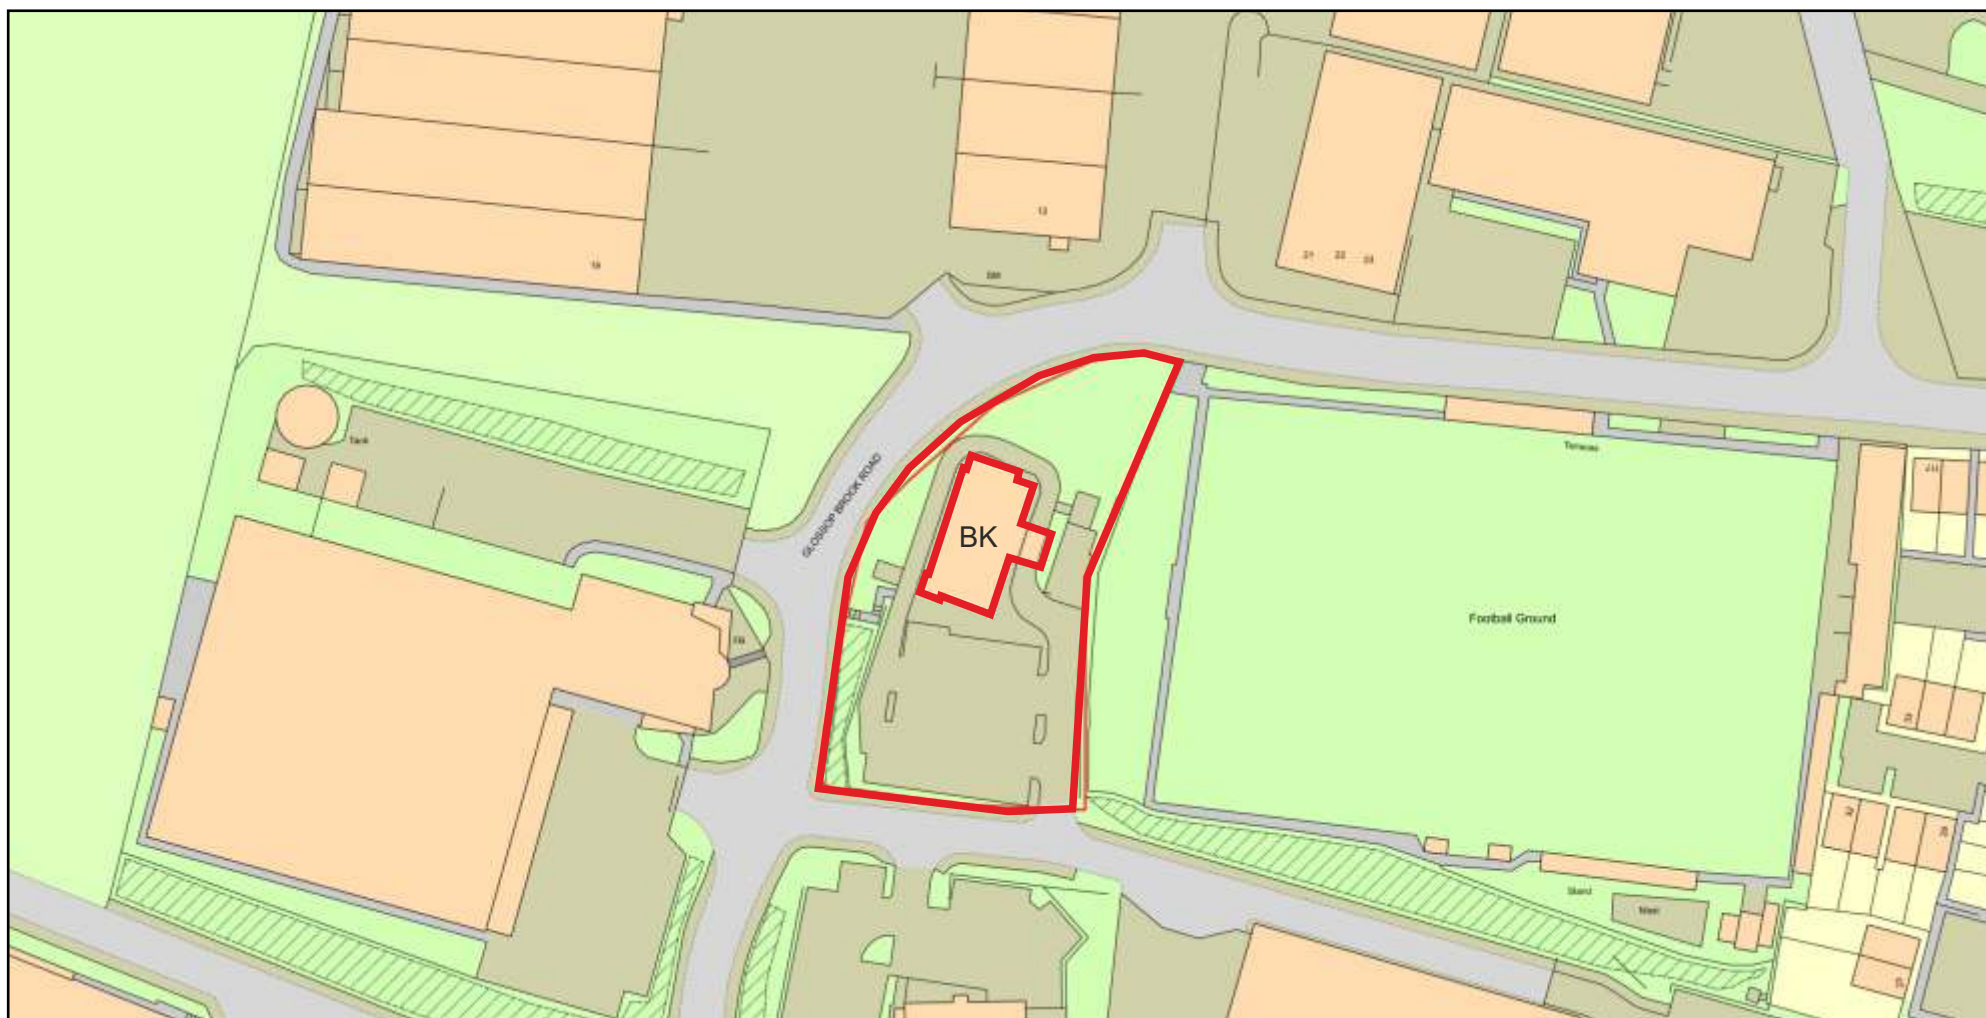

0 50
Metres



Plan Produced for: **BURGER KING**

Date Produced: 28 Sep 2022

Plan Reference Number: TQRQM22271085239223

Scale: 1:1250 @ A4

© Crown copyright and database rights 2021 OS 100042766

