
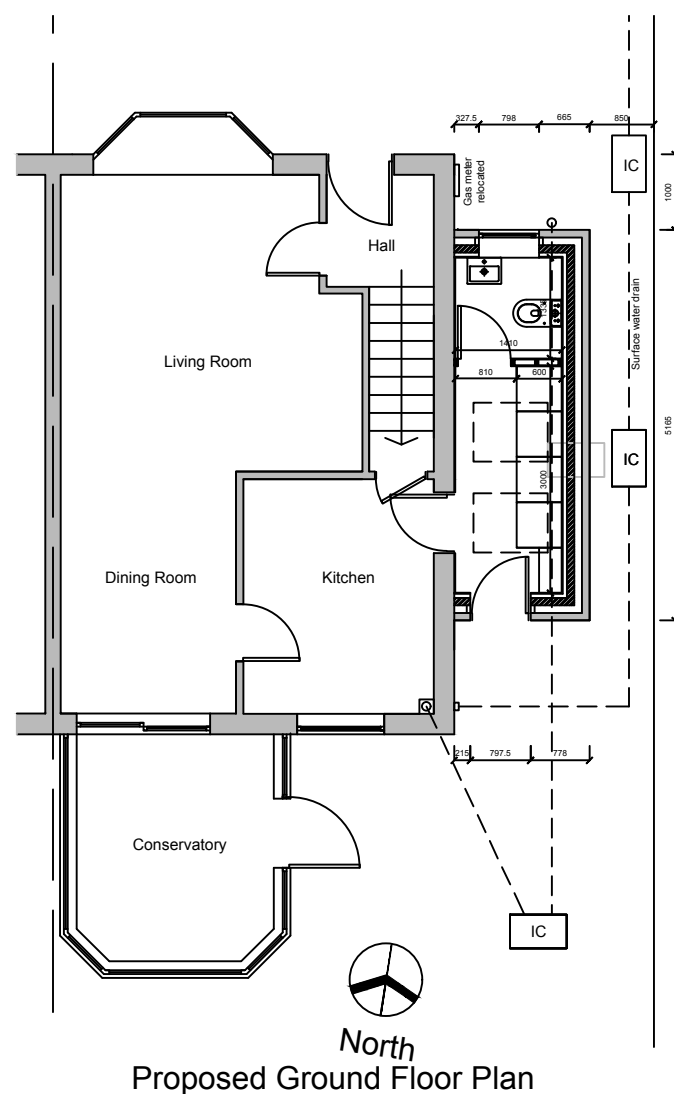


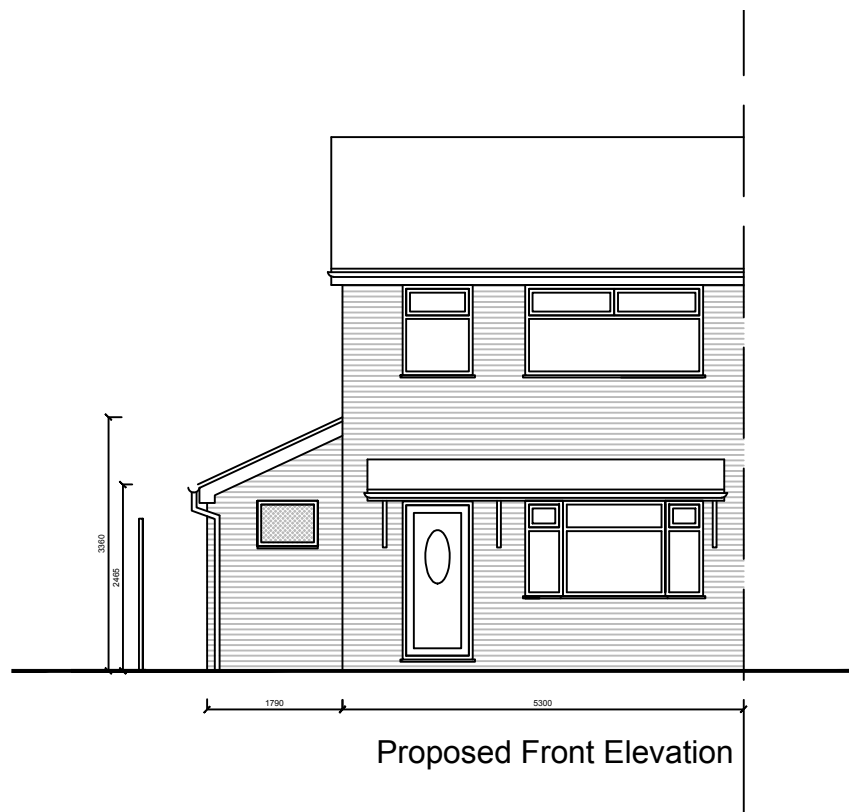

Client:

Mr & Mrs Dyson
29 Turnlee Drive, Glossop, Derbyshire, SK13 6XA

Project:

Proposed single storey side extension

Title:

Proposed Plan & Elevations

Scale: 1:100 @ A3

Drawn:	Date:
C.K.	October 2022

Project no.:	Drawing no.:
3168	3168-002



Metric Scale

PLANMART LIMITED
9, GEORGE STREET, GLOSSOP,
DERBYSHIRE SK13 8AY.
TEL: 01457 863153

THIS DRAWING IS NOT TO BE COPIED OR REPRODUCED
WITHOUT THE PRIOR WRITTEN CONSENT OF PLANMART LTD.