


Roof: Blue Slate
Walls: Natural Stone
Joinery: PVCu

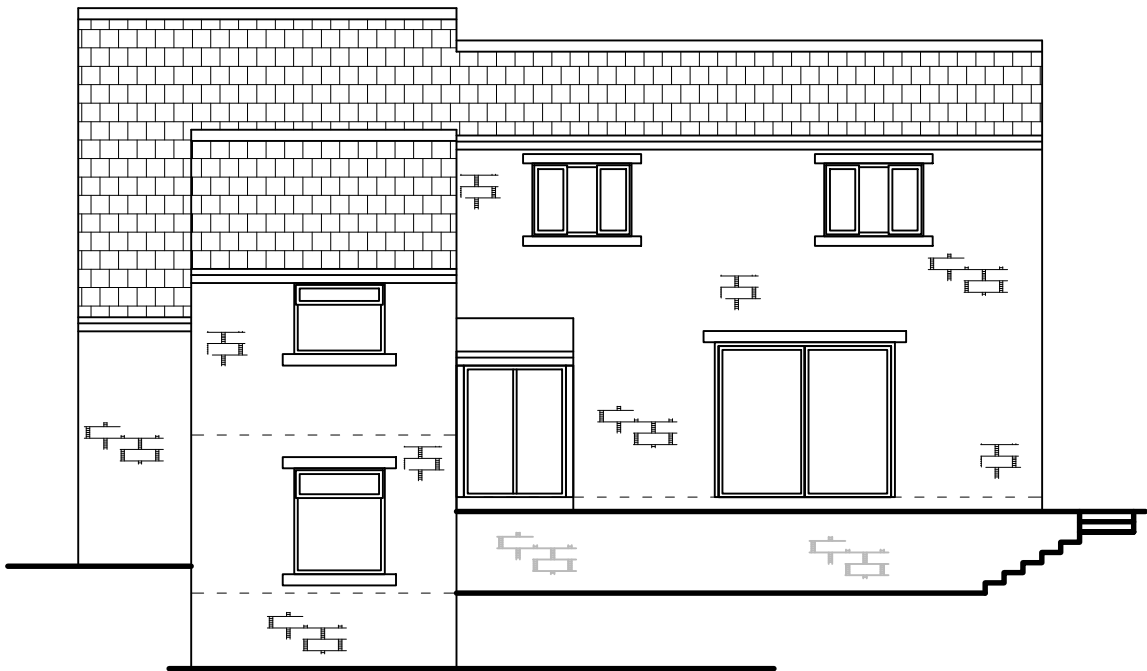


Southwest (Rear)






Southeast (Side)



Northwest (Side)

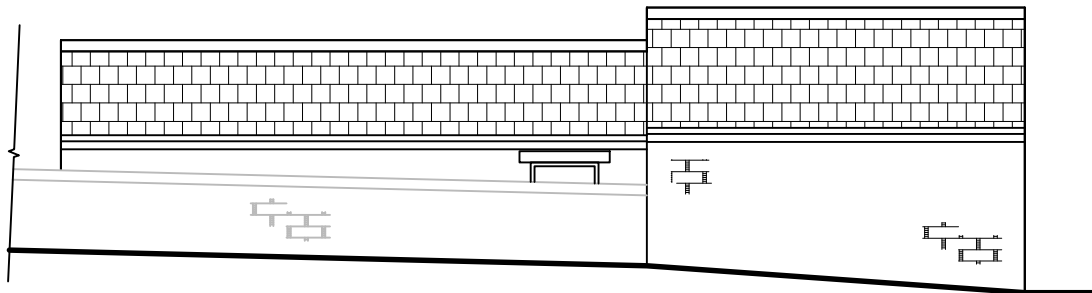

Northeast (Front, facing Kinder Road)

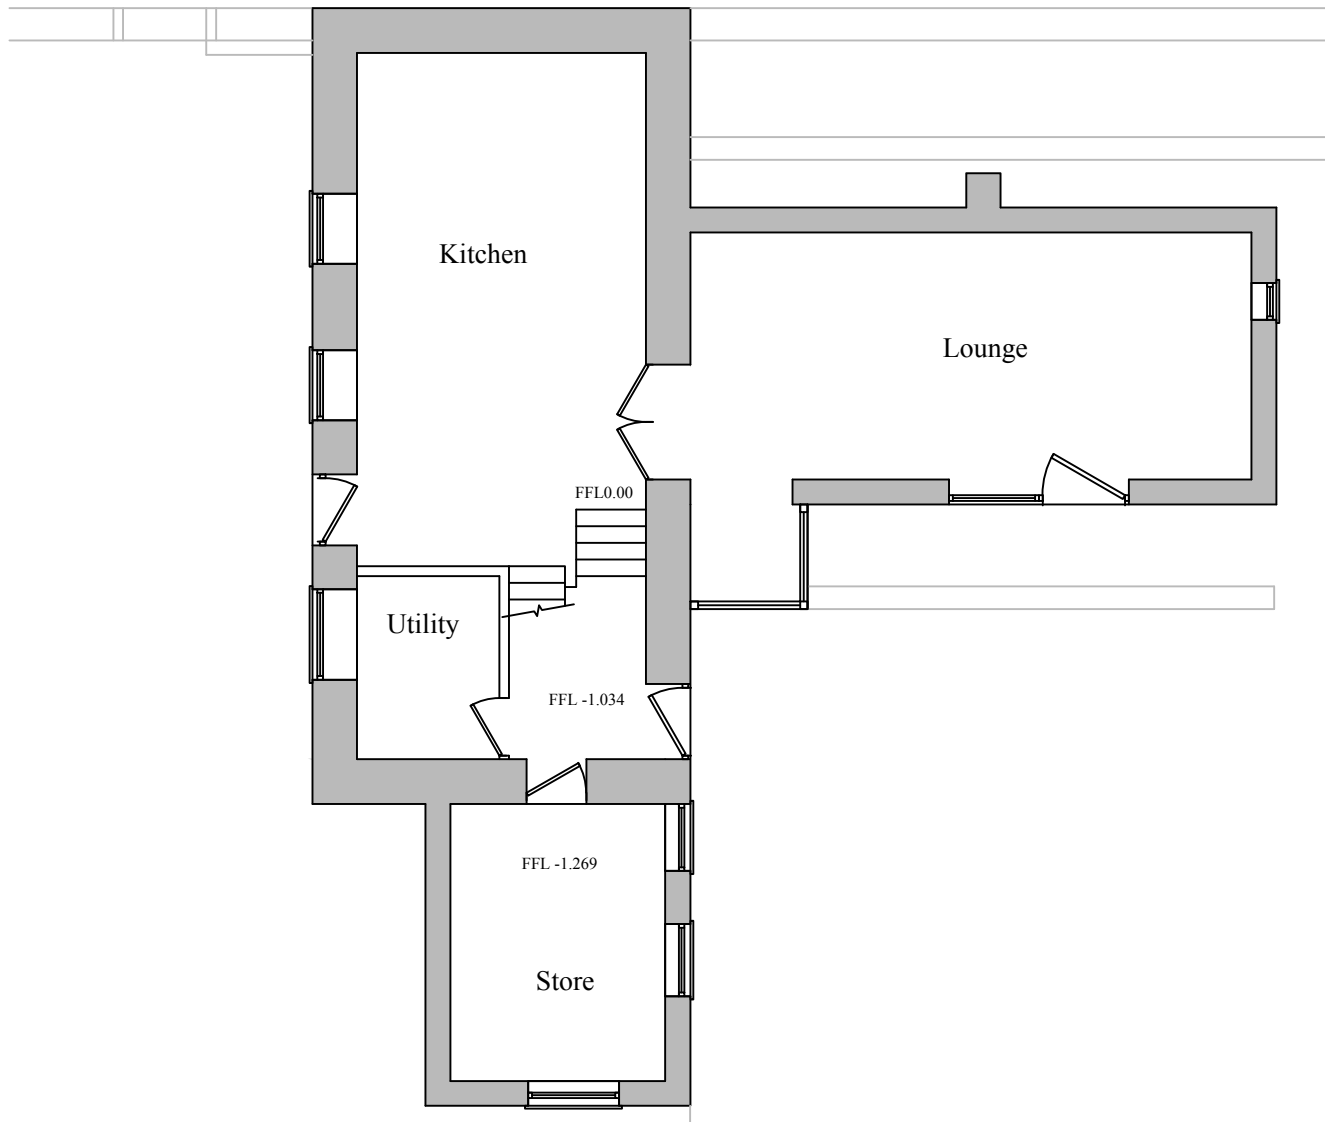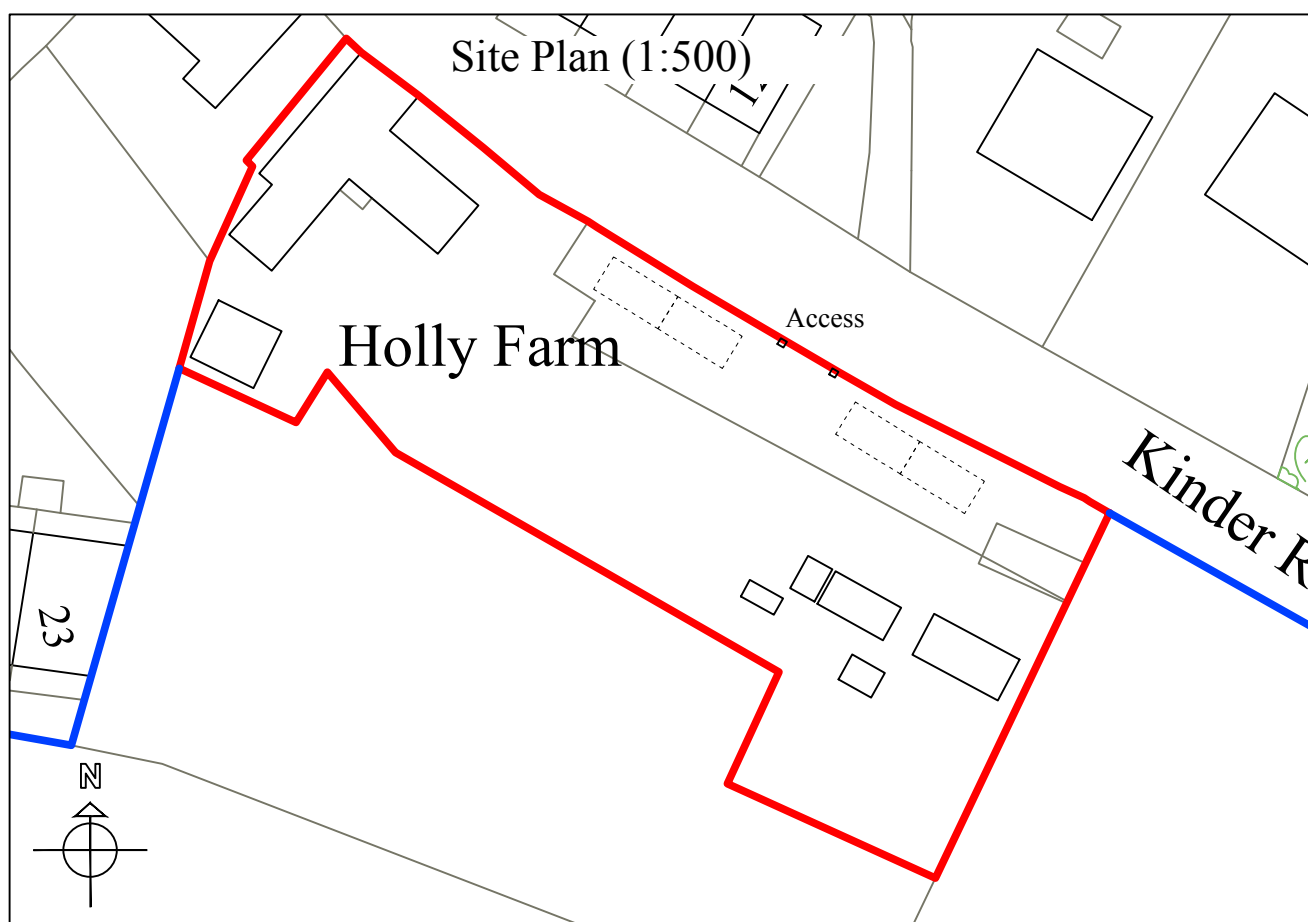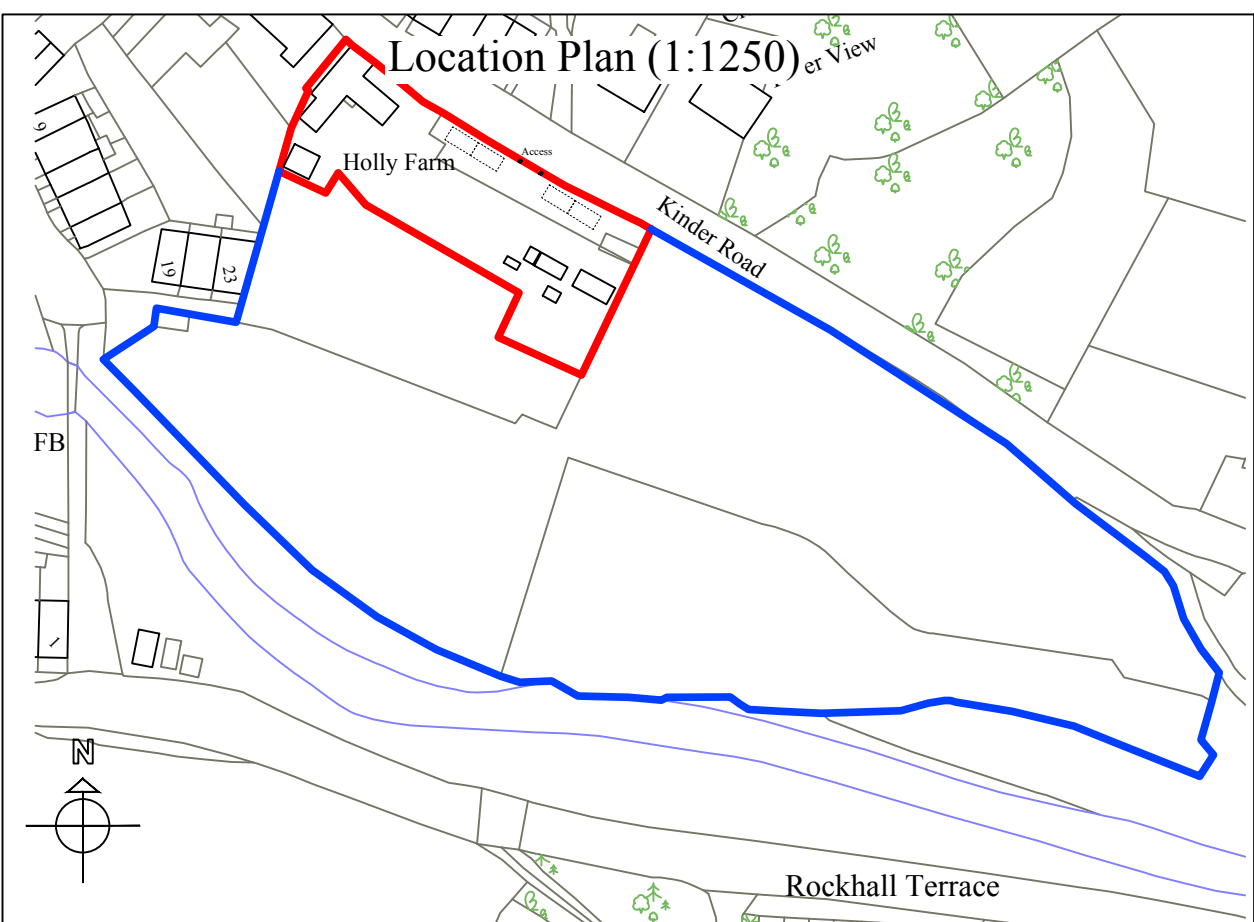

Ground

Planning

This drawing is the Copyright of SJ Design Limited.
All dimensions must be checked on site.
All materials and workmanship are to be in accordance with prevailing British Standards, Code of Practice, Building Regulations, manufacturers and education recommendations and all to the complete satisfaction of SJ Design Limited.



DESIGN LTD

Building Design & Surveying Consultants
The Old Co-Op Building, Church Street,
Hayfield, High Peak SK22 2JE
Tel: 01663 742903 Fax: 01663 751247
Mobile: 07984 007 087 Email: info@sjdesign.net
www.sjdesign.net

Client
Ian Shaw
Job Title
Proposed Window Alterations at
Holly Farm
Kinder Road
Hayfield
High Peak
SK22 2LE

Drawing Title
Plans as Existing

Scale 1:100; @A2 unless marked
Date September 2023 Drawn by SJ

Drawing No. 101	Rev. -
--------------------	-----------