
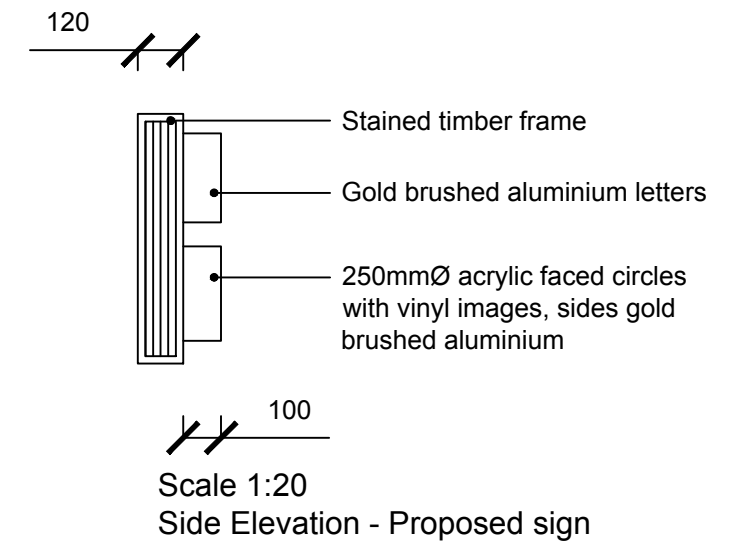


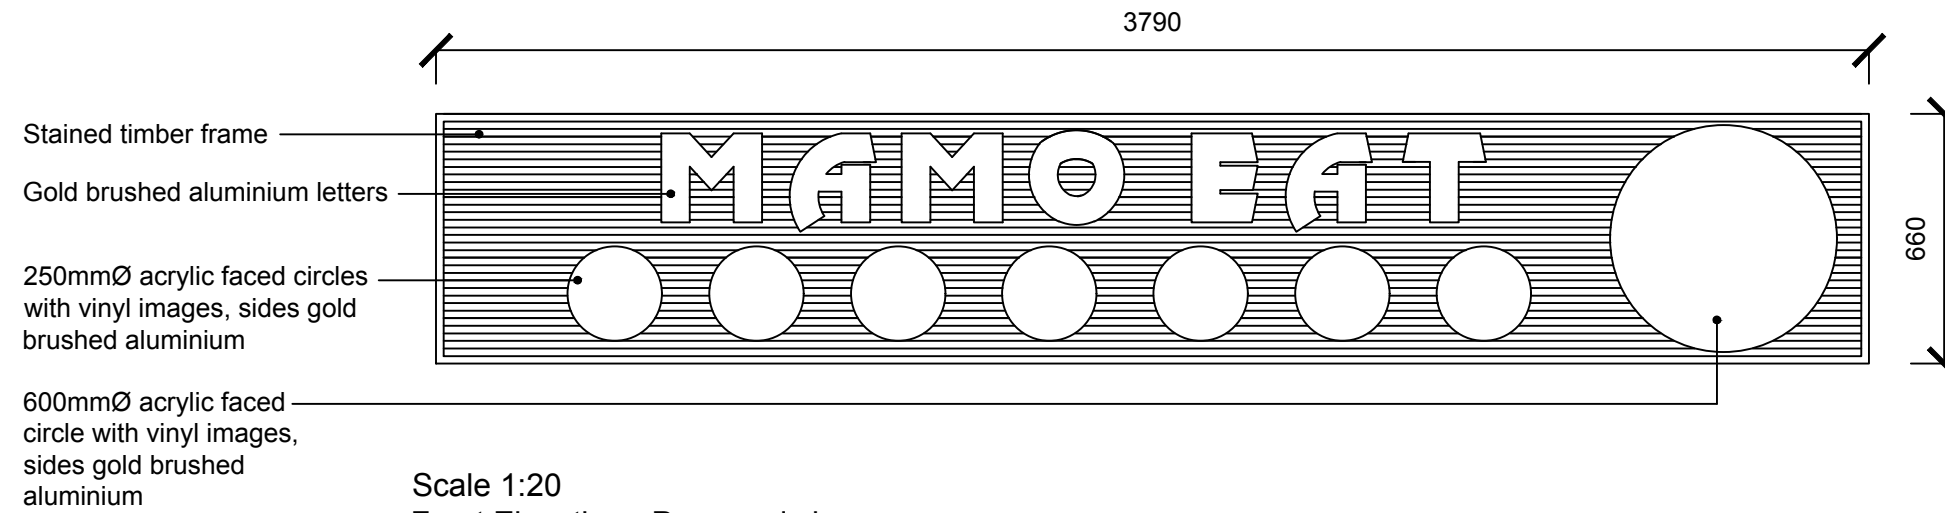

Client:

Mr Umar Mukhtar
12 High Street East, Glossop, Derbyshire, SK13 8DA

Project:

Erection of sign and painting of the window and door surrounds for 12 High Street East

Title:

Sign plans

Scale: 1:20 @ A3

Drawn:

C.K.

Date:

September 2022

Project no.:

3159

Drawing no.:

3159-002

PLANMART LIMITED
9, GEORGE STREET, GLOSSOP,
DERBYSHIRE SK13 8AY.
TEL: 01457 863153