


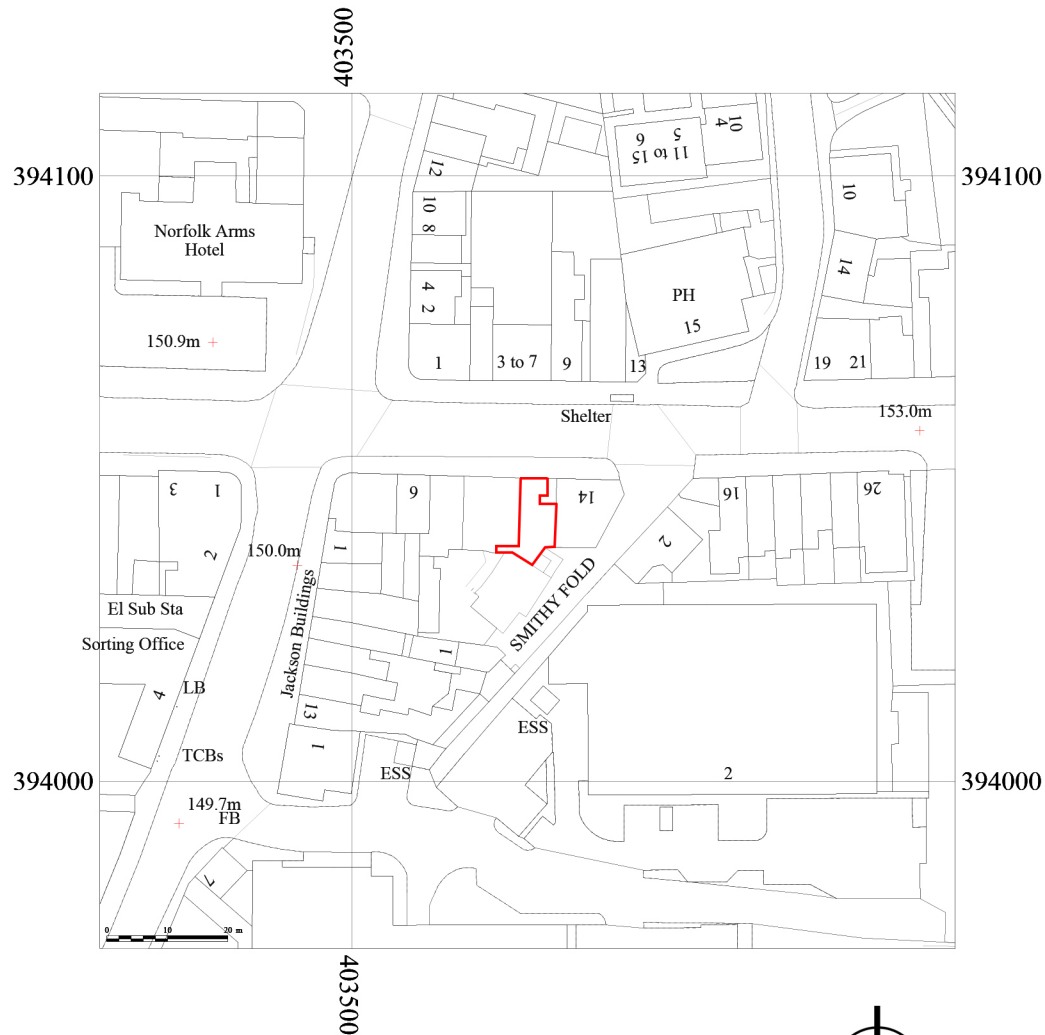

Client:

Mr Umar Mukhtar

12 High Street East, Glossop, Derbyshire, SK13 8DA

Project:

Erection of sign and painting of the window and door surrounds for 12 High Street East

Title:

Location Plan

Scale: 1:1250 @ A4

Drawn:

C.K.

Date:

September 2022

Project no.:

3159

Drawing no.:

3159-003

PLANMART LIMITED

9, GEORGE STREET, GLOSSOP,

DERBYSHIRE SK13 8AY.

TEL: 01457 863153

THIS DRAWING IS NOT TO BE COPIED OR REPRODUCED
WITHOUT THE PRIOR WRITTEN CONSENT OF PLANMART LTD.