




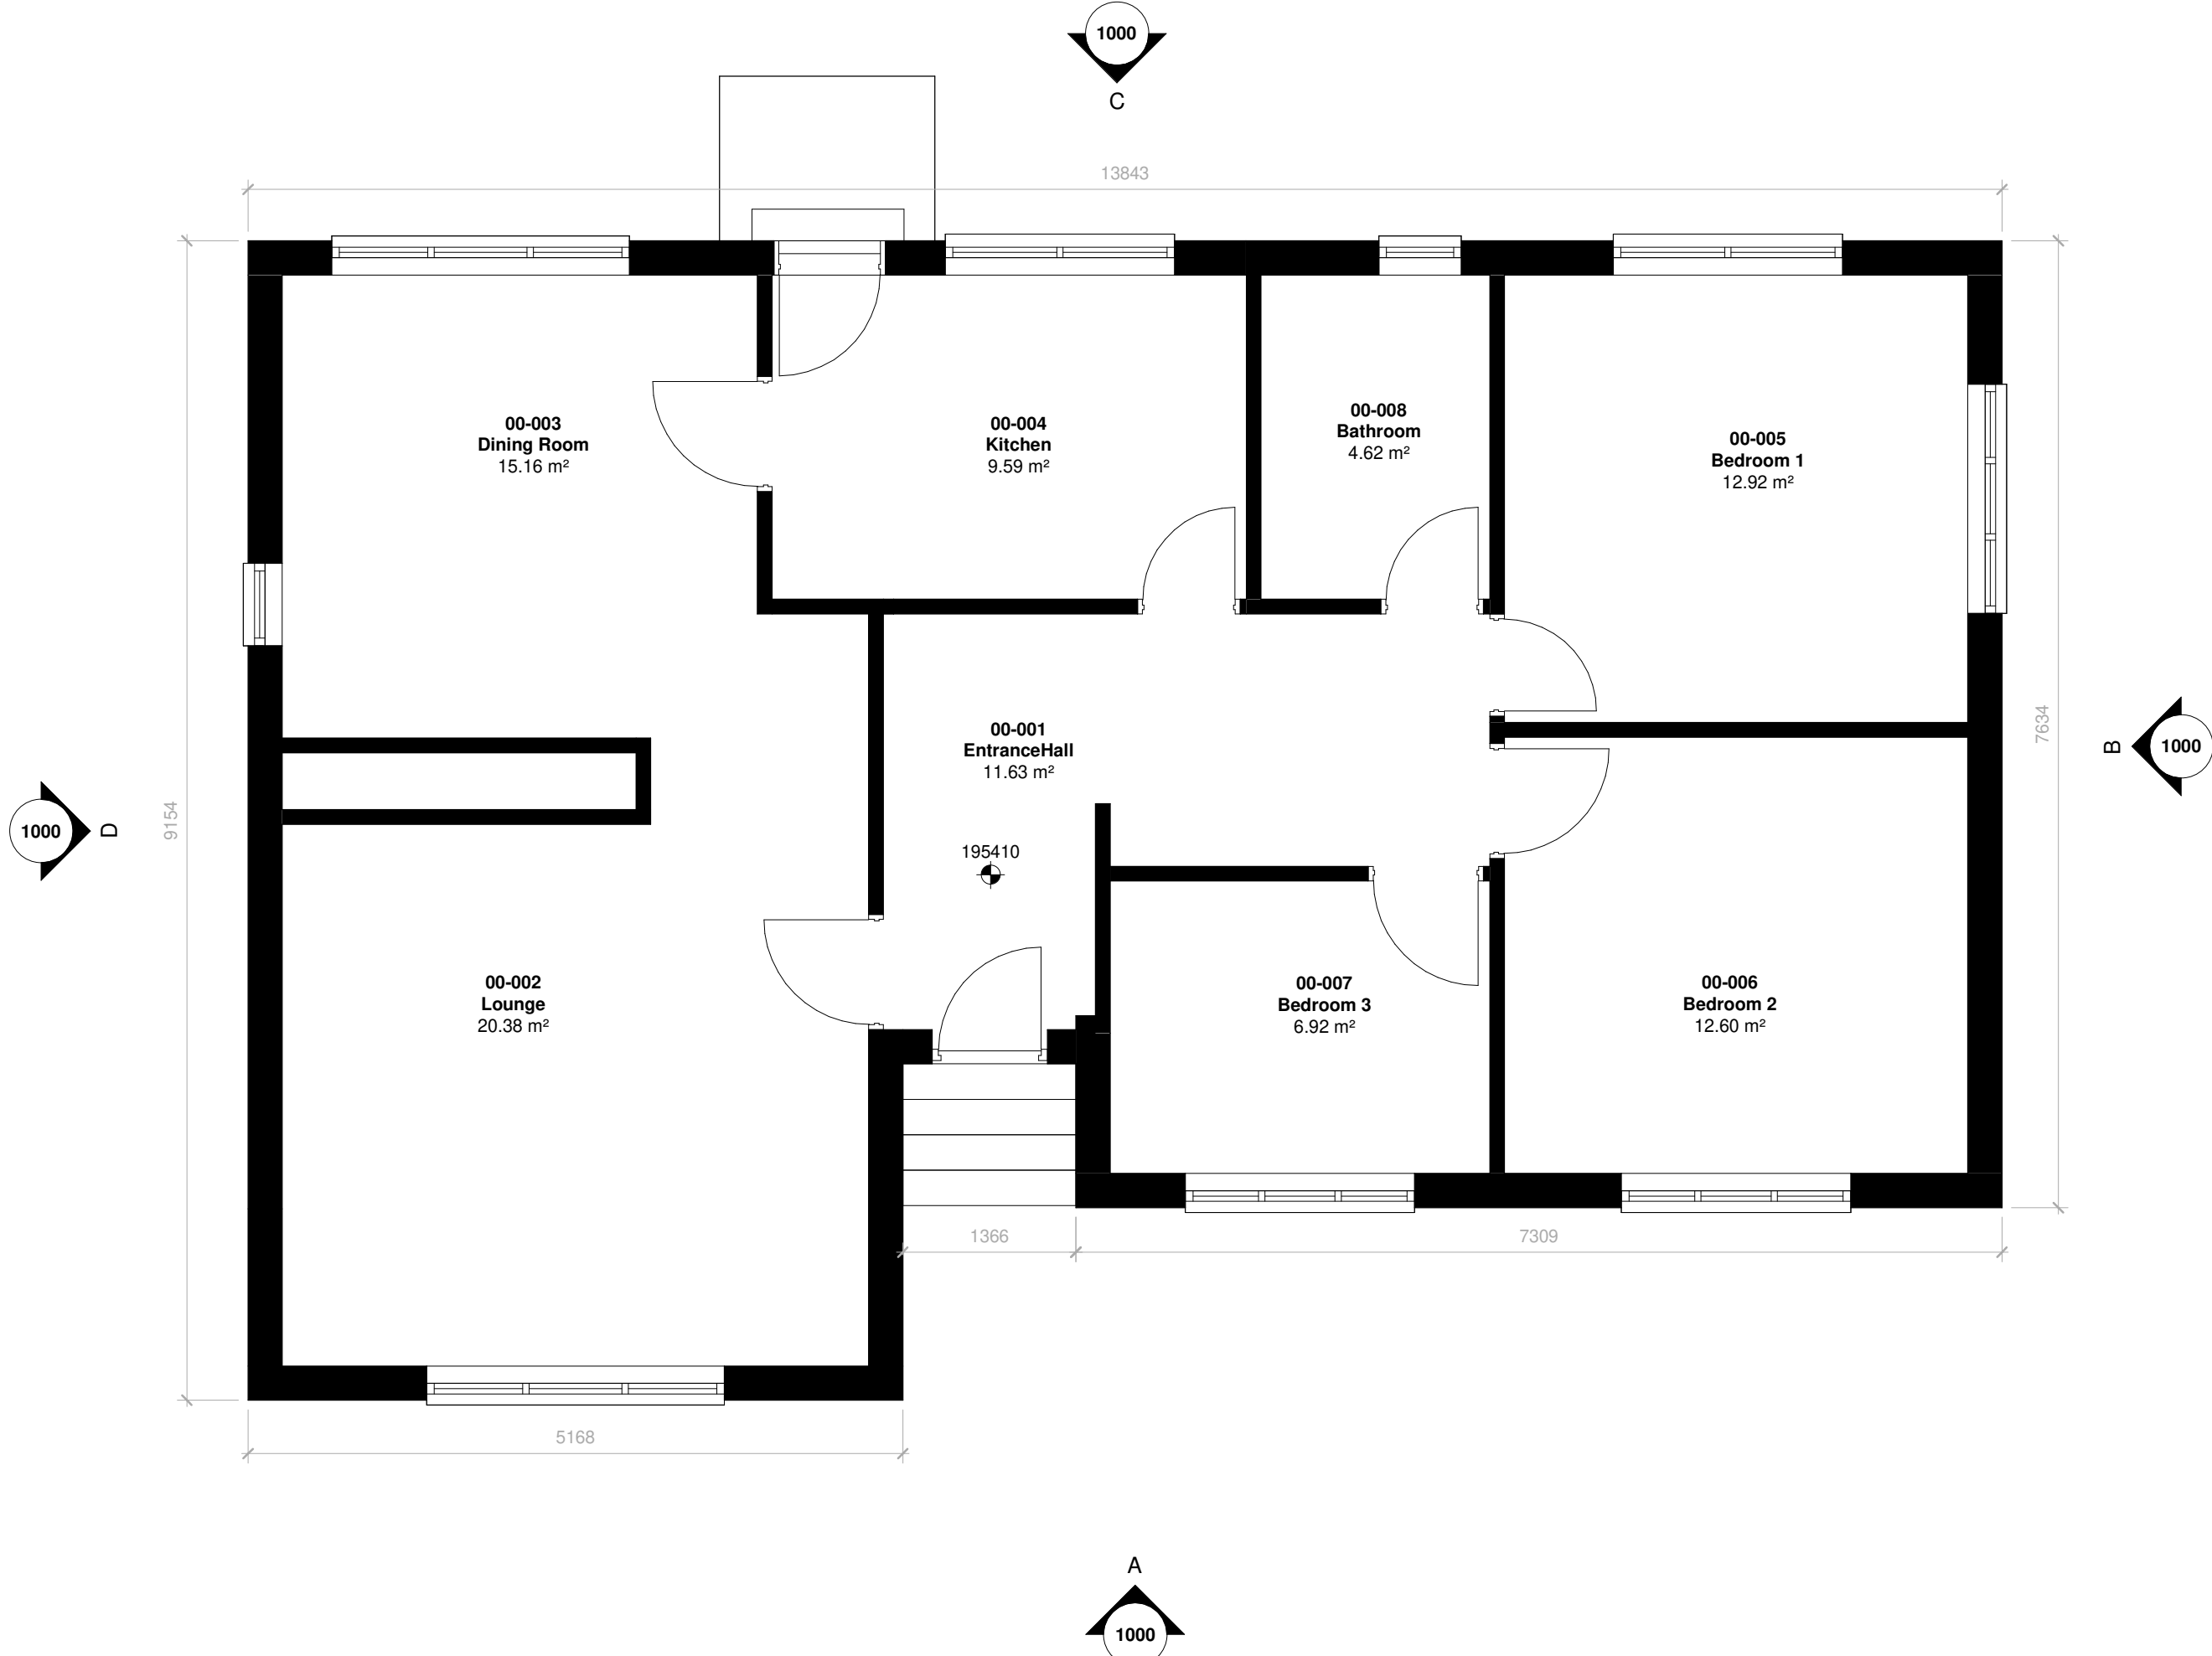


10-00_GA Plan Existing - Level 00

1 : 50

Area Schedule (GIA) Existing				
Number	Name	Area		
		Metric	Imperial	
EX Ground Floor				
E01	Existing	99.23 m²	1,068 ft²	

Room Internal Area Schedule_Existing				
Number	Name	Areas		
		Metric	Imperial	
EX Ground Floor				
00-001	EntranceHall	11.63 m²	125 ft²	
00-002	Lounge	20.38 m²	219 ft²	
00-003	Dining Room	15.16 m²	163 ft²	
00-004	Kitchen	9.59 m²	103 ft²	
00-005	Bedroom 1	12.92 m²	139 ft²	
00-006	Bedroom 2	12.60 m²	136 ft²	
00-007	Bedroom 3	6.92 m²	75 ft²	
00-008	Bathroom	4.62 m²	50 ft²	
8		93.83 m²	1,010 ft²	

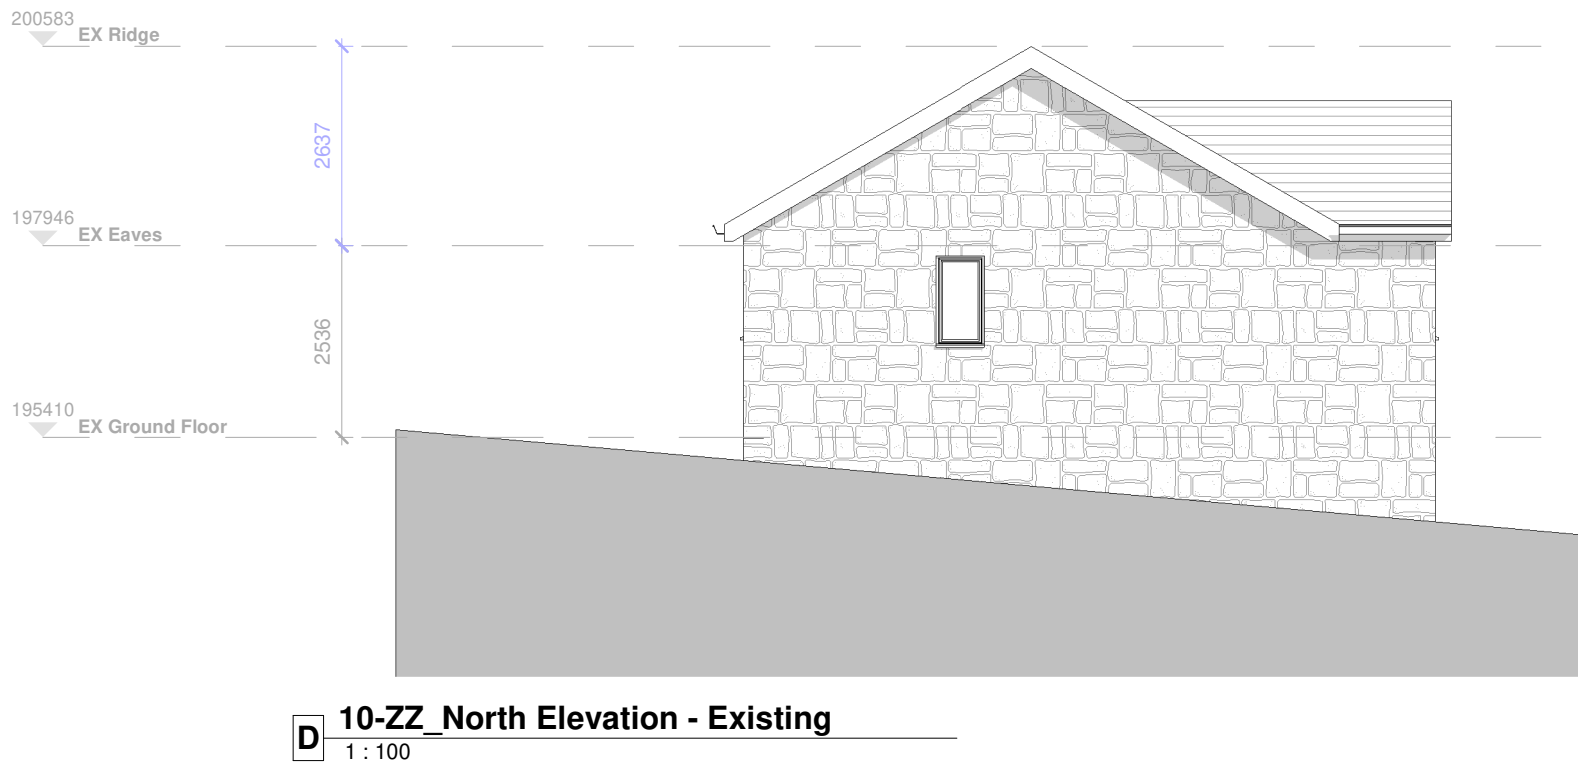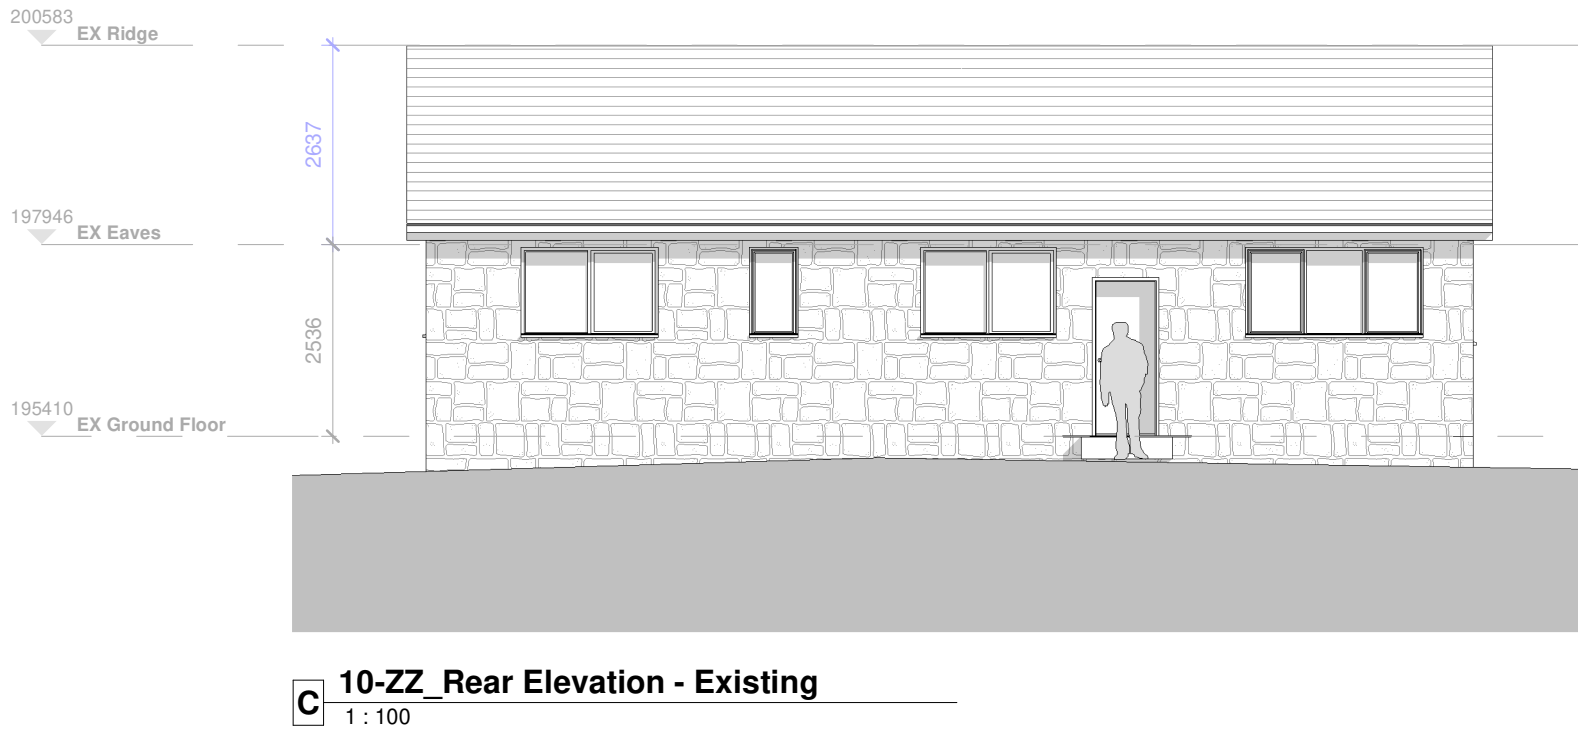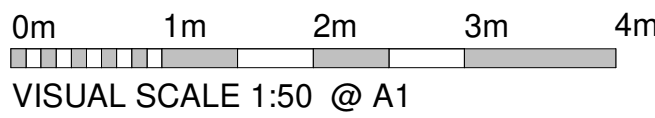

Drawing Status

PLANNING

This drawing is © C4 Projects and is not to be copied, reproduced or re-distributed either in whole or in part without the prior written permission of the originator.

The originator shall have no responsibility for any liability, loss, cost, damage or expense arising from or relating to any use of this document other than for its intended purposes on this project.

This drawing shall be read in conjunction with all other relevant drawings, specifications and associated documentation. Any discrepancies, errors or omissions are to be reported to the originator before proceeding with work.

All dimensions are to be checked on site by the contractor prior to proceeding with any work.

DISCLAIMER
When this drawing is issued in CAD, it is an uncontrolled version issued for information only, to enable the recipient to prepare their own documents/ drawings for which they are solely responsible.

SOFTWARE INTEROPERABILITY
C4 Projects prepared this drawing using Autodesk REVIT Architecture.

C4 Projects does not accept liability for any loss or degradation of any information held in the drawing resulting from the translation from the original file format to any other file format or from the recipient's reading of it in any other programme.

Hazard Identification

ref	hazard	date
-----	--------	------

P3	Amended Room Numbering	TO	08.11.22	AL
P2	Scale bar added & scale note removed	SH	13.08.19	JP
P1	First Issue of Drawing	NP	03.11.22	JP
Rev	Revision Details	Drawn	Date	Checked

Quayside,
Widnespool Business Park,
Stockton Heath,
W44 6HL,
t: 01925 751 852
e: info@c4projects.co.uk
www.c4projects.co.uk

Project Management • Architecture • Building Surveying • Cost Consultancy

Client

Graham Knight

Project

Holly Farm
Blairgrove Road, High Peak SK22 1AY

Drawing Title

GA Plans & Elevations - As Existing

Status Purpose of Issue

S3 SUITABLE FOR REVIEW AND COMMENT

Drawn by	NP	Created	06.08.2019
----------	----	---------	------------

C4 Job no.	18-025	Scale	As indicated	@ A1
------------	--------	-------	--------------	------

Drg no.	18025-C4P-B1-ZZ-DR-A-1000	Rev	P3
---------	---------------------------	-----	----