

This drawing is © C4 Projects and is not to be copied, reproduced or re-distributed either in whole or in part without the prior written permission of the originator.

The originator shall have no responsibility for any liability, loss, cost, damage or expense arising from or relating to any use of this document other than for its intended purpose on this project.

This drawing shall be read in conjunction with all other relevant drawings, specifications and associated documentation. Any discrepancies, errors or omissions are to be reported to the originator before proceeding with work.


All dimensions are to be checked on site by the contractor prior to proceeding with any work.

DISCLAIMER
When this drawing is issued in CAD, it is an uncontrolled version issued for information only, to enable the recipient to prepare their own documents/ drawings for which they are solely responsible.

SOFTWARE INTEROPERABILITY
C4 Projects prepared this drawing using Autodesk REVIT Architecture.


C4 Projects does not accept liability for any loss or degradation of any information held in the drawing resulting from the translation from the original file format to any other file format or from the recipient's reading of it in any other programme.

Hazard Identification		
ref	hazard	date

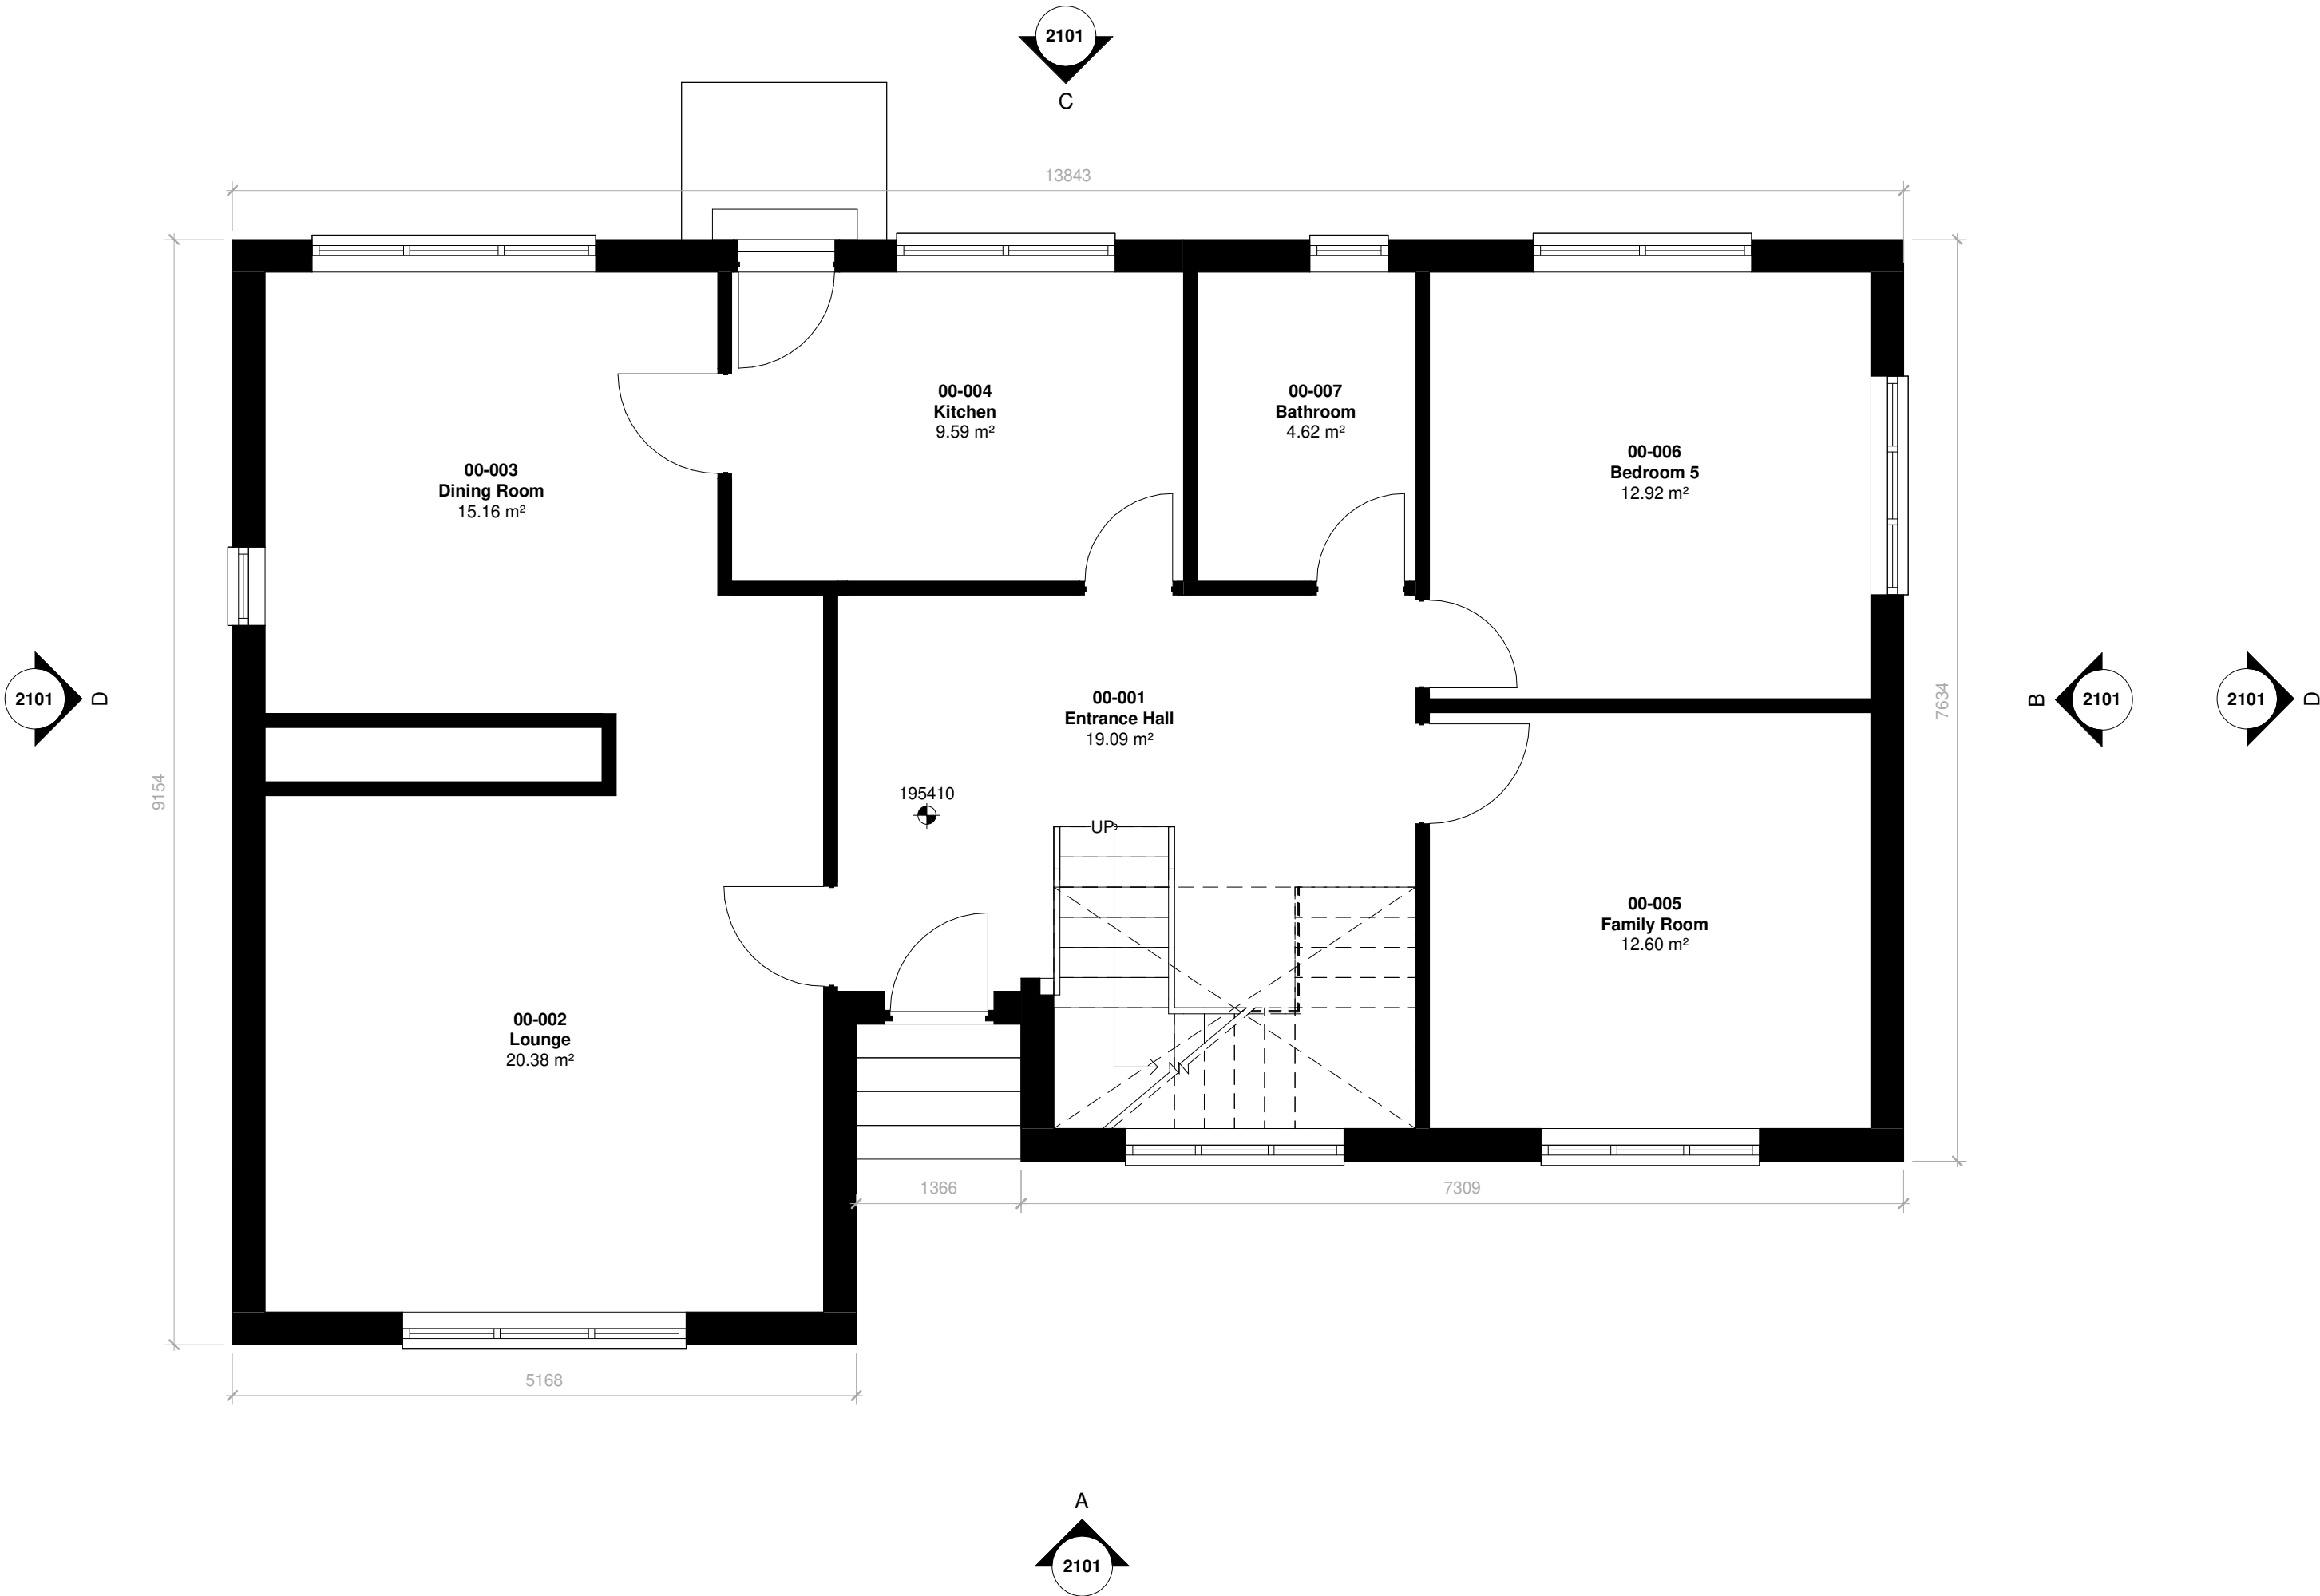

1 20-00_Ground Floor GA Plan

1 : 50

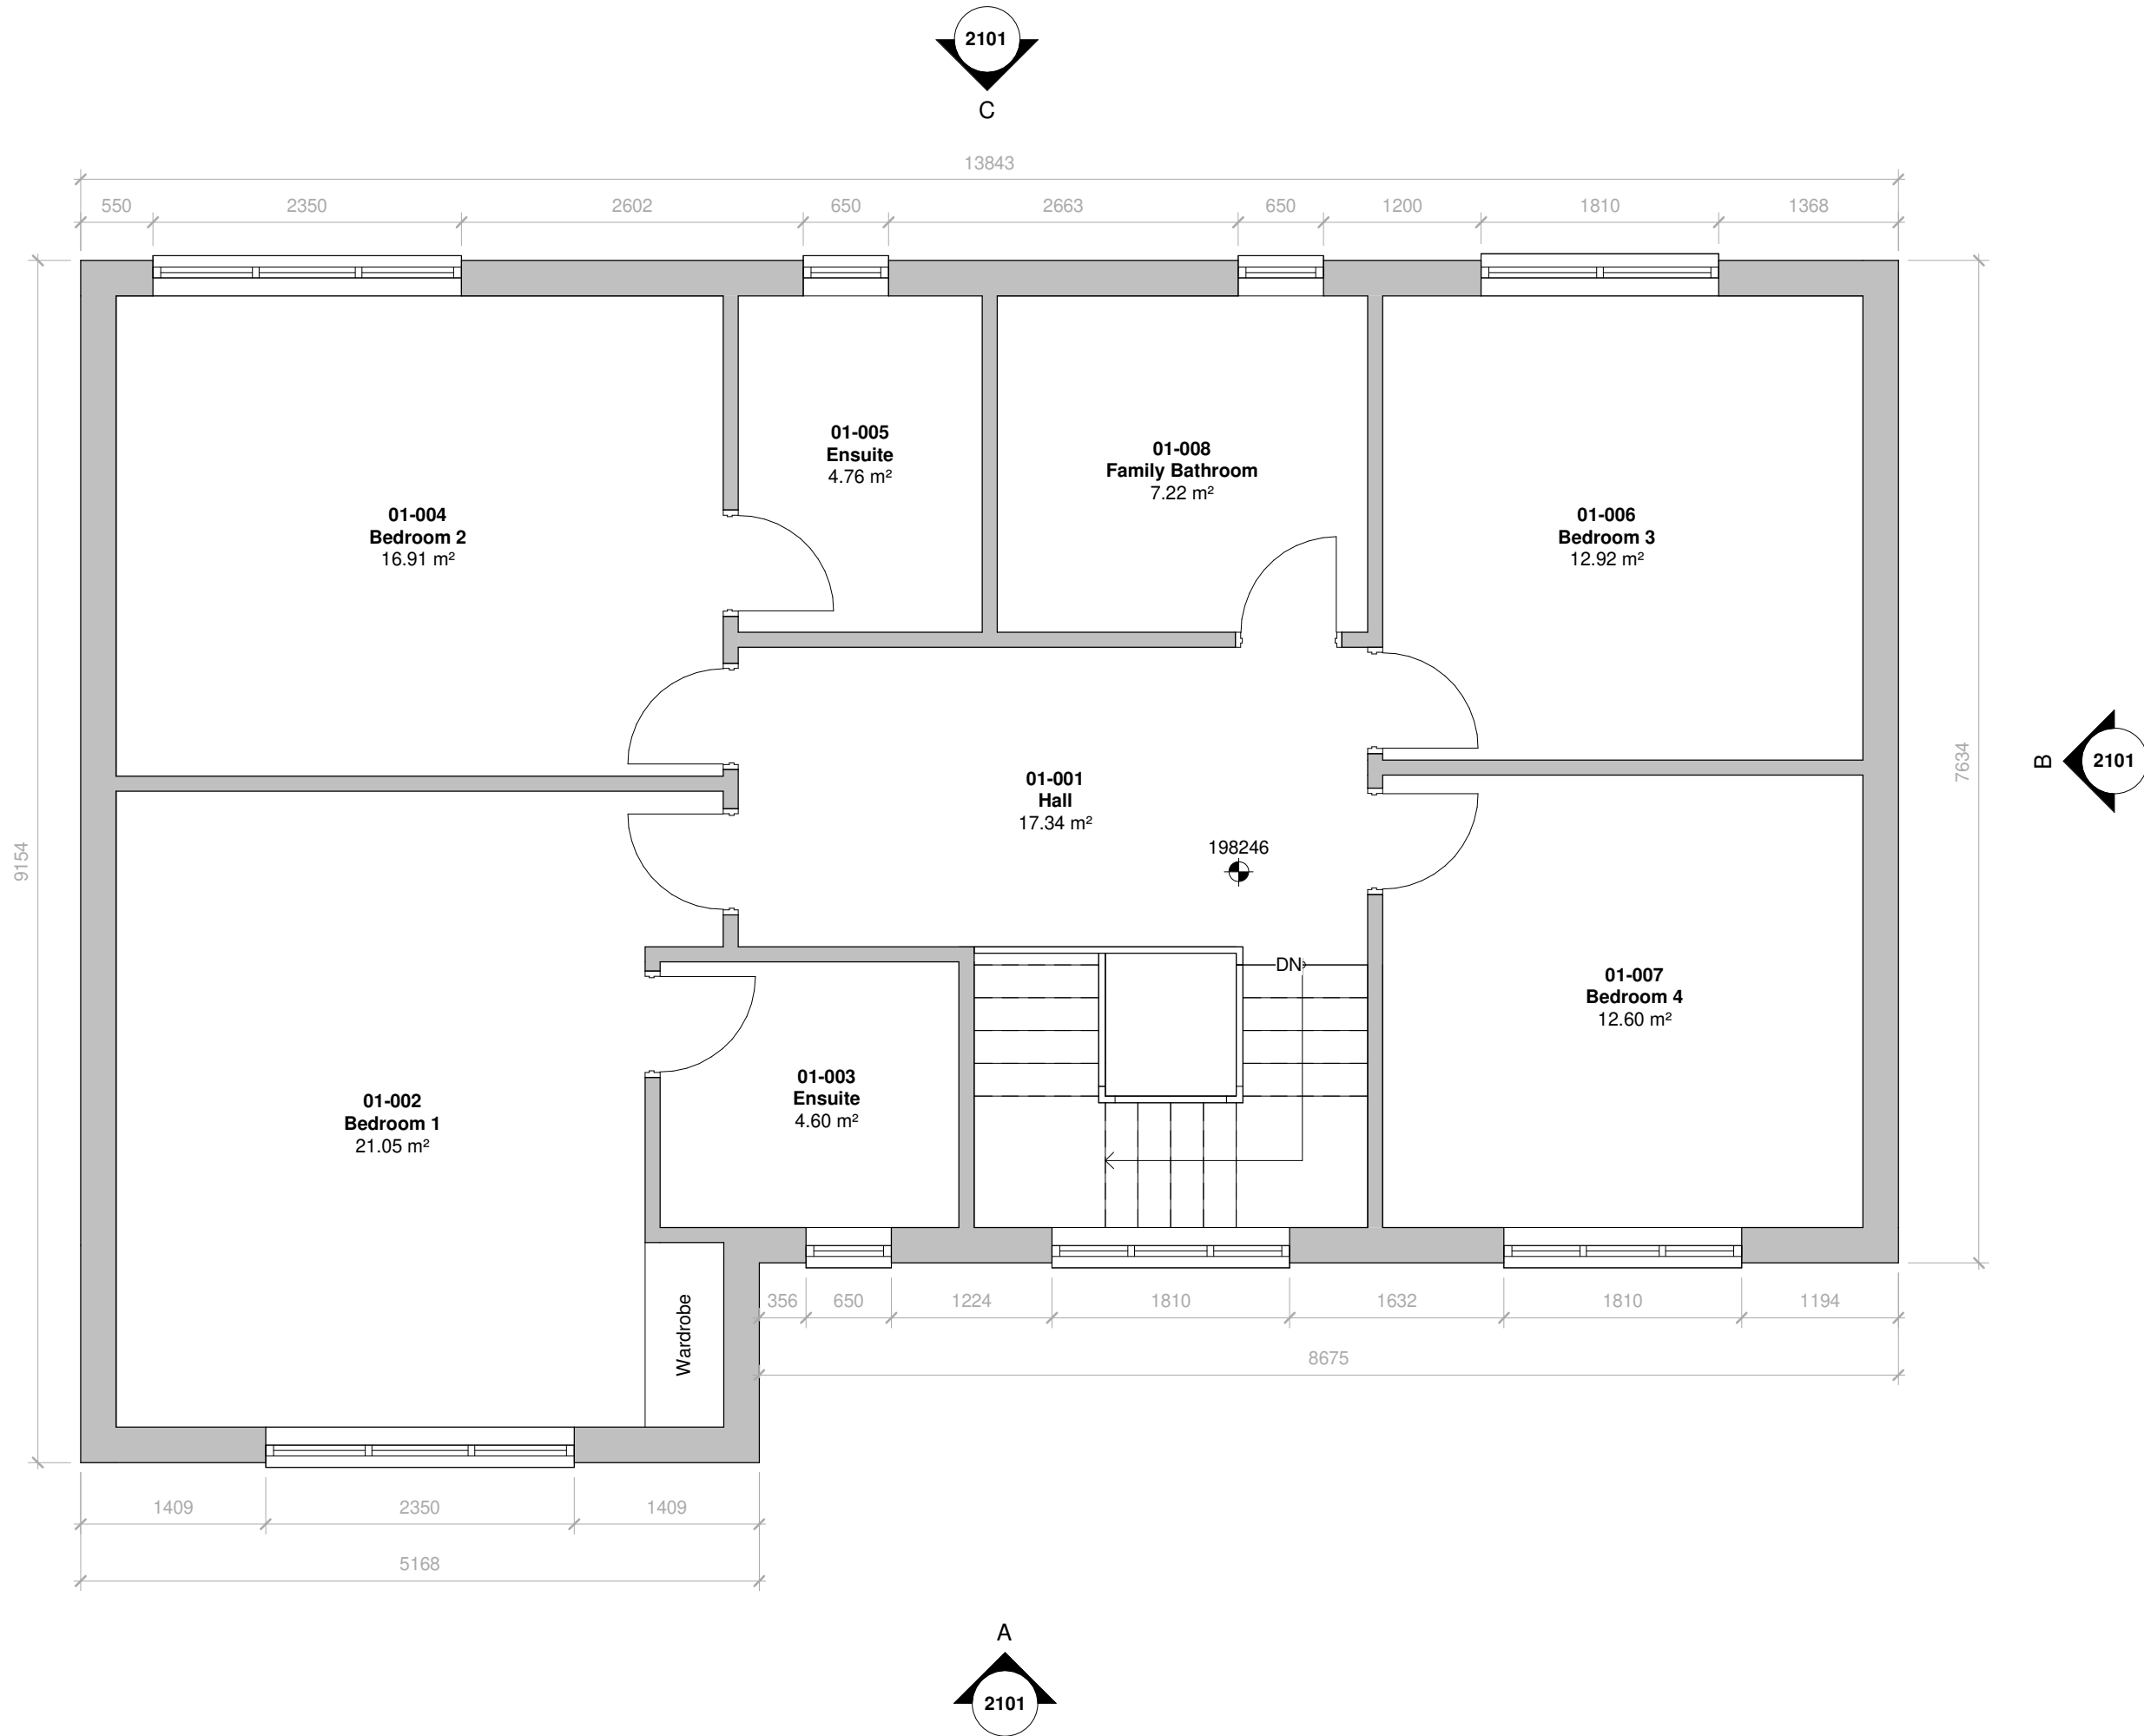

2 20-01_First Floor GA Plan

1 : 50

Area Schedule (GIA)			
Number	Name	Area	
		Metric	Imperial
EX Ground Floor			
E01	Existing	99.23 m²	1,068 ft²
		99.23 m²	1,068 ft²
PR First Floor			
P01	Proposed Level	101.41 m²	1,092 ft²
1		101.41 m²	1,092 ft²

Room Internal Area Schedule_Proposed			
Number	Name	Areas	
		Metric	Imperial
EX Ground Floor			
00-001	Entrance Hall	19.09 m²	206 R²
00-002	Lounge	20.38 m²	219 R²
00-003	Dining Room	15.16 m²	163 R²
00-004	Kitchen	9.59 m²	103 R²
00-005	Family Room	12.60 m²	136 R²
00-006	Bedroom 5	12.92 m²	139 R²
00-007	Bathroom	4.62 m²	50 R²
7		94.37 m²	1,016 R²
PR First Floor			
01-001	Hall	17.34 m²	187 R²
01-002	Bedroom 1	21.05 m²	227 R²
01-003	Ensuite	4.60 m²	50 R²
01-004	Bedroom 2	16.91 m²	182 R²
01-005	Ensuite	4.76 m²	51 R²
01-006	Bedroom 3	12.92 m²	139 R²
01-007	Bedroom 4	12.60 m²	136 R²
01-008	Family Bathroom	7.22 m²	78 R²
8		97.40 m²	1,048 R²

Rev	Revision Details	Drawn	Date	Checked
-----	------------------	-------	------	---------

C4 Projects

Quayside,
Wilderspool Business Park,
Stockton Heath,
W44 6HL,
t: 01925 751 852
e: info@c4projects.co.uk
www.c4projects.co.uk

Project Management • Architecture • Building Surveying • Cost Consultancy

Client
Graham Knight

Project
Holly Farm
Briargrove Road, High Peak SK22 1AY

Drawing Title
GA Plans As Proposed

Status Purpose of Issue
S3 SUITABLE FOR REVIEW AND COMMENT

Drawn by TO Created 03.11.2022
C4 Job no. 18-025 Scale 1 : 50 @ A1

Drg no.	Rev
18025-C4P-B1-ZZ-DR-A-2001	

