


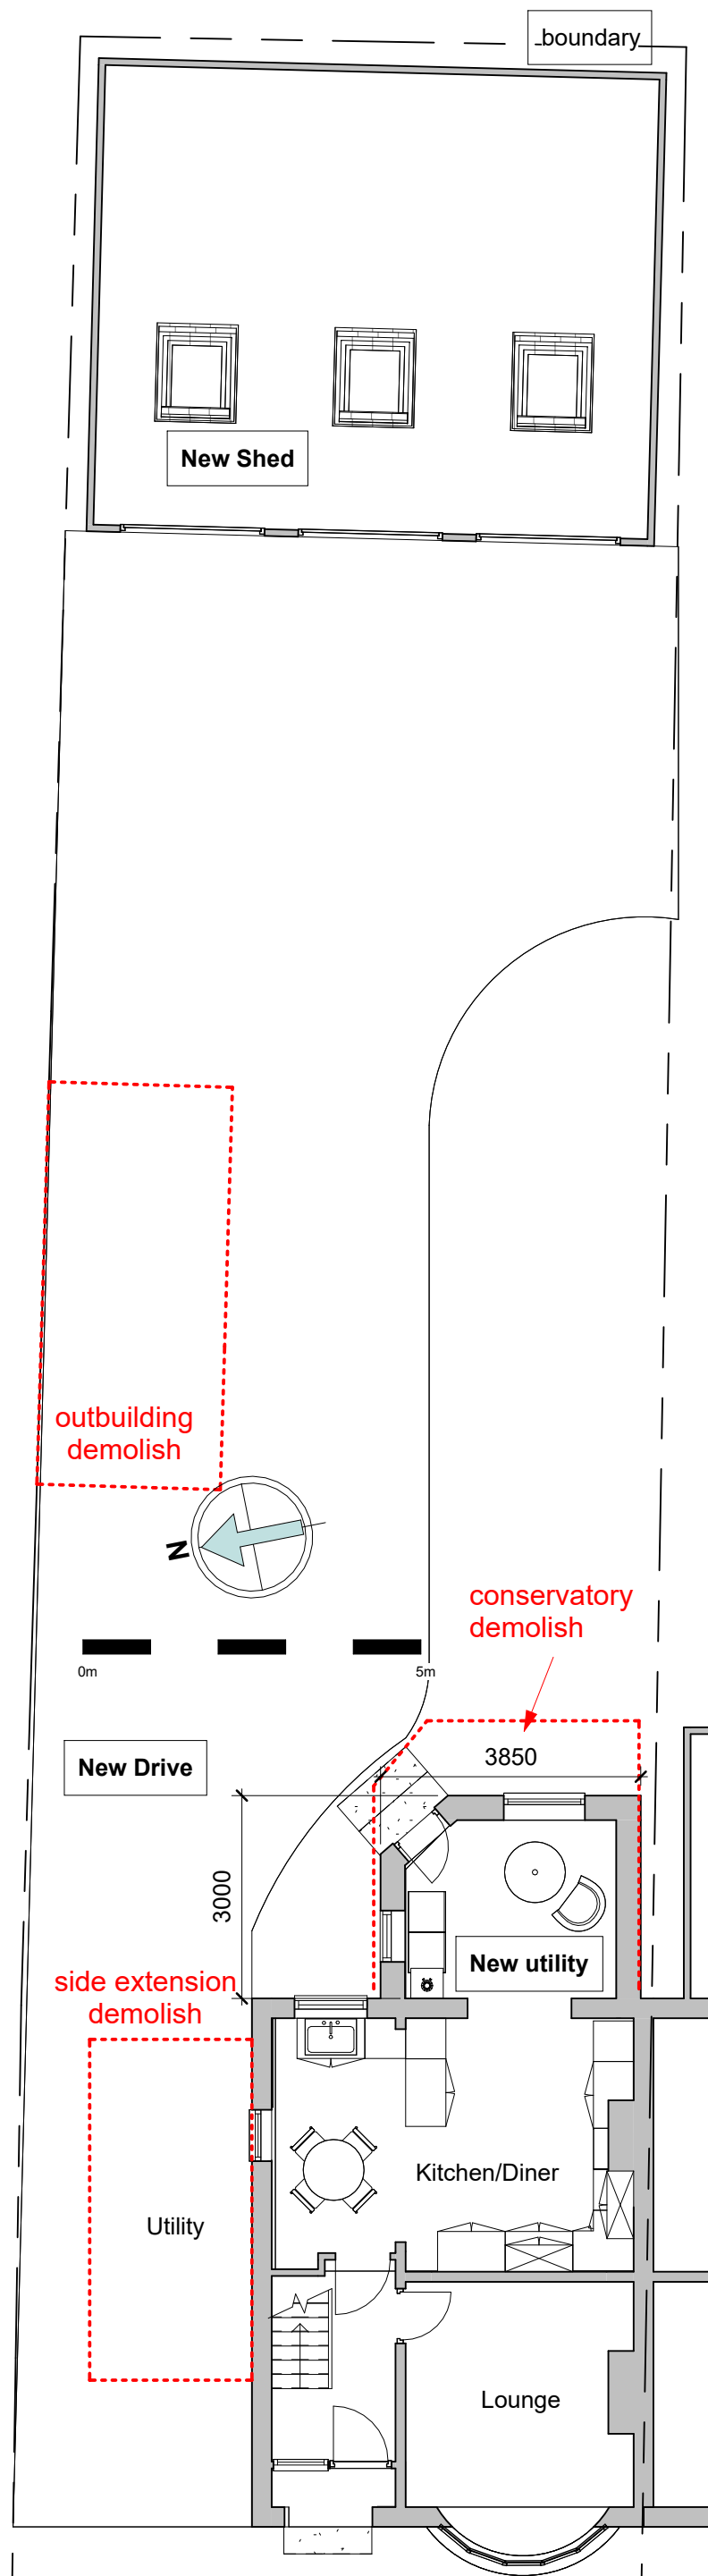

Ground - Proposed
1 : 100




Front Elevation - Proposed W
1 : 100




Rear Elevation - Proposed E
1 : 100



Side Elevation - Proposed N
1 : 100

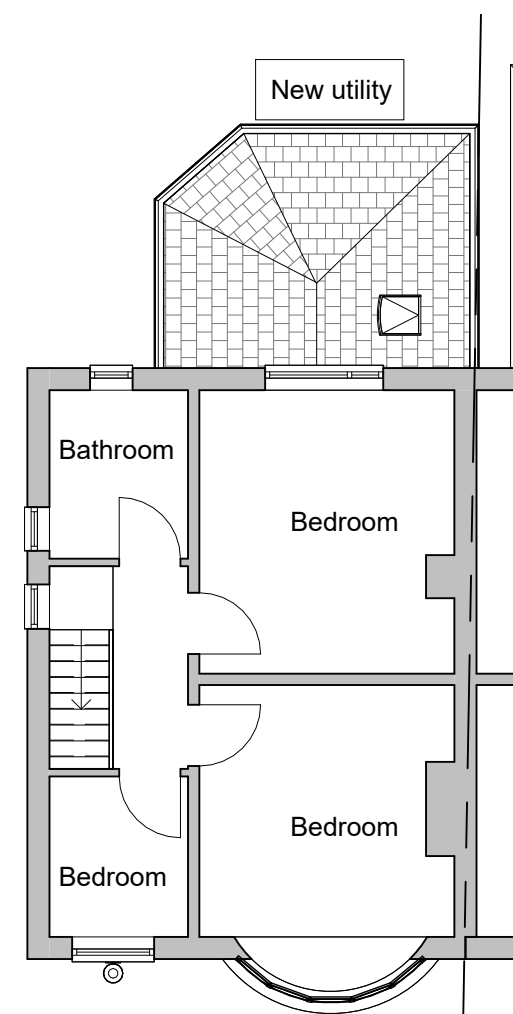

First - Proposed
1 : 100

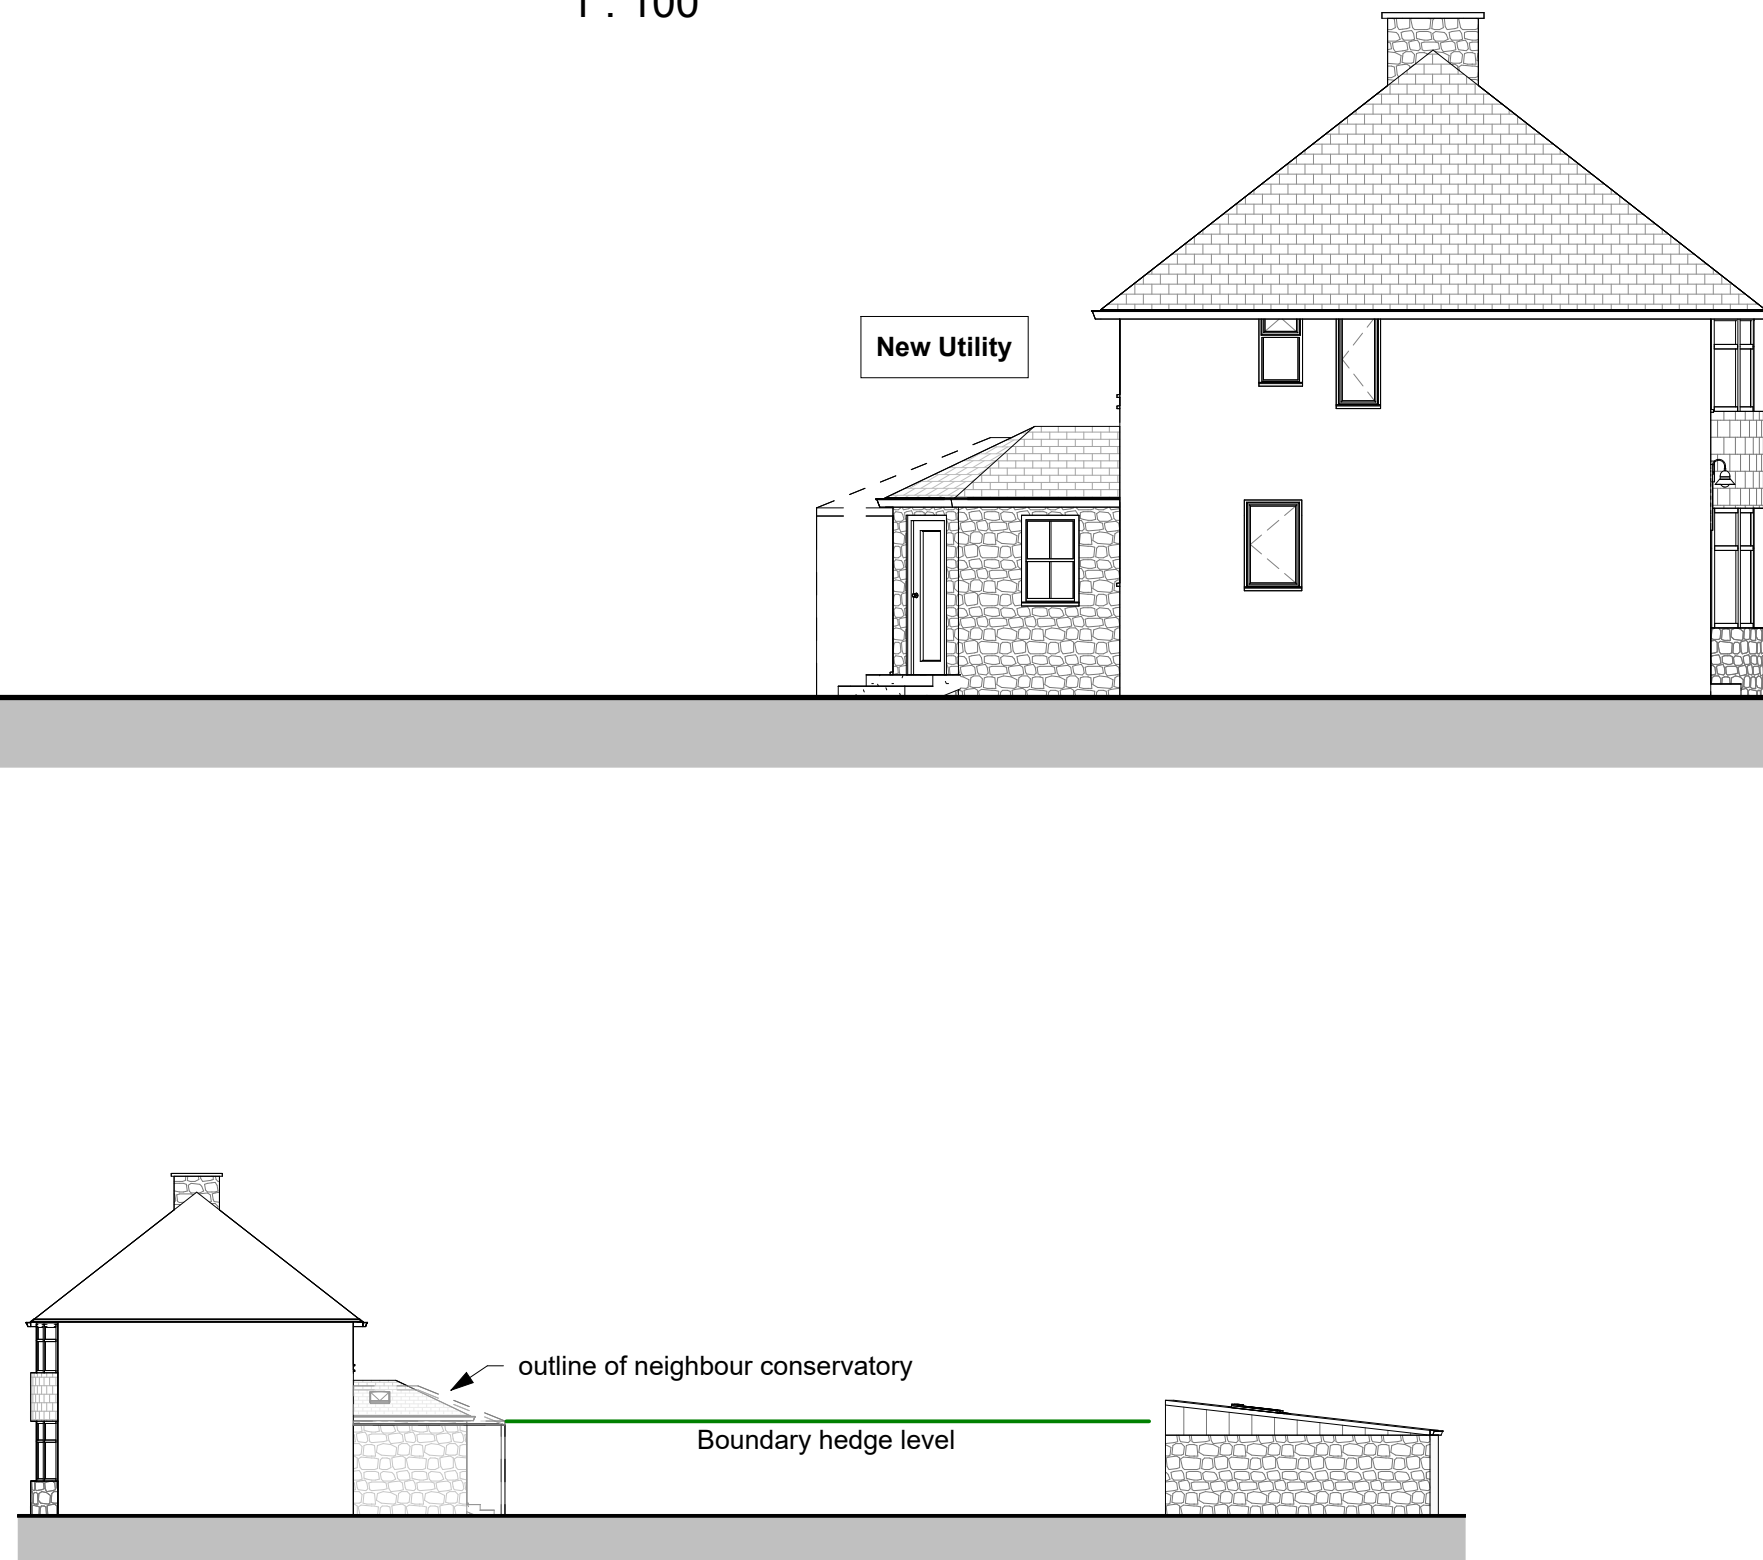

Side Elevation - Proposed S
1 : 200