




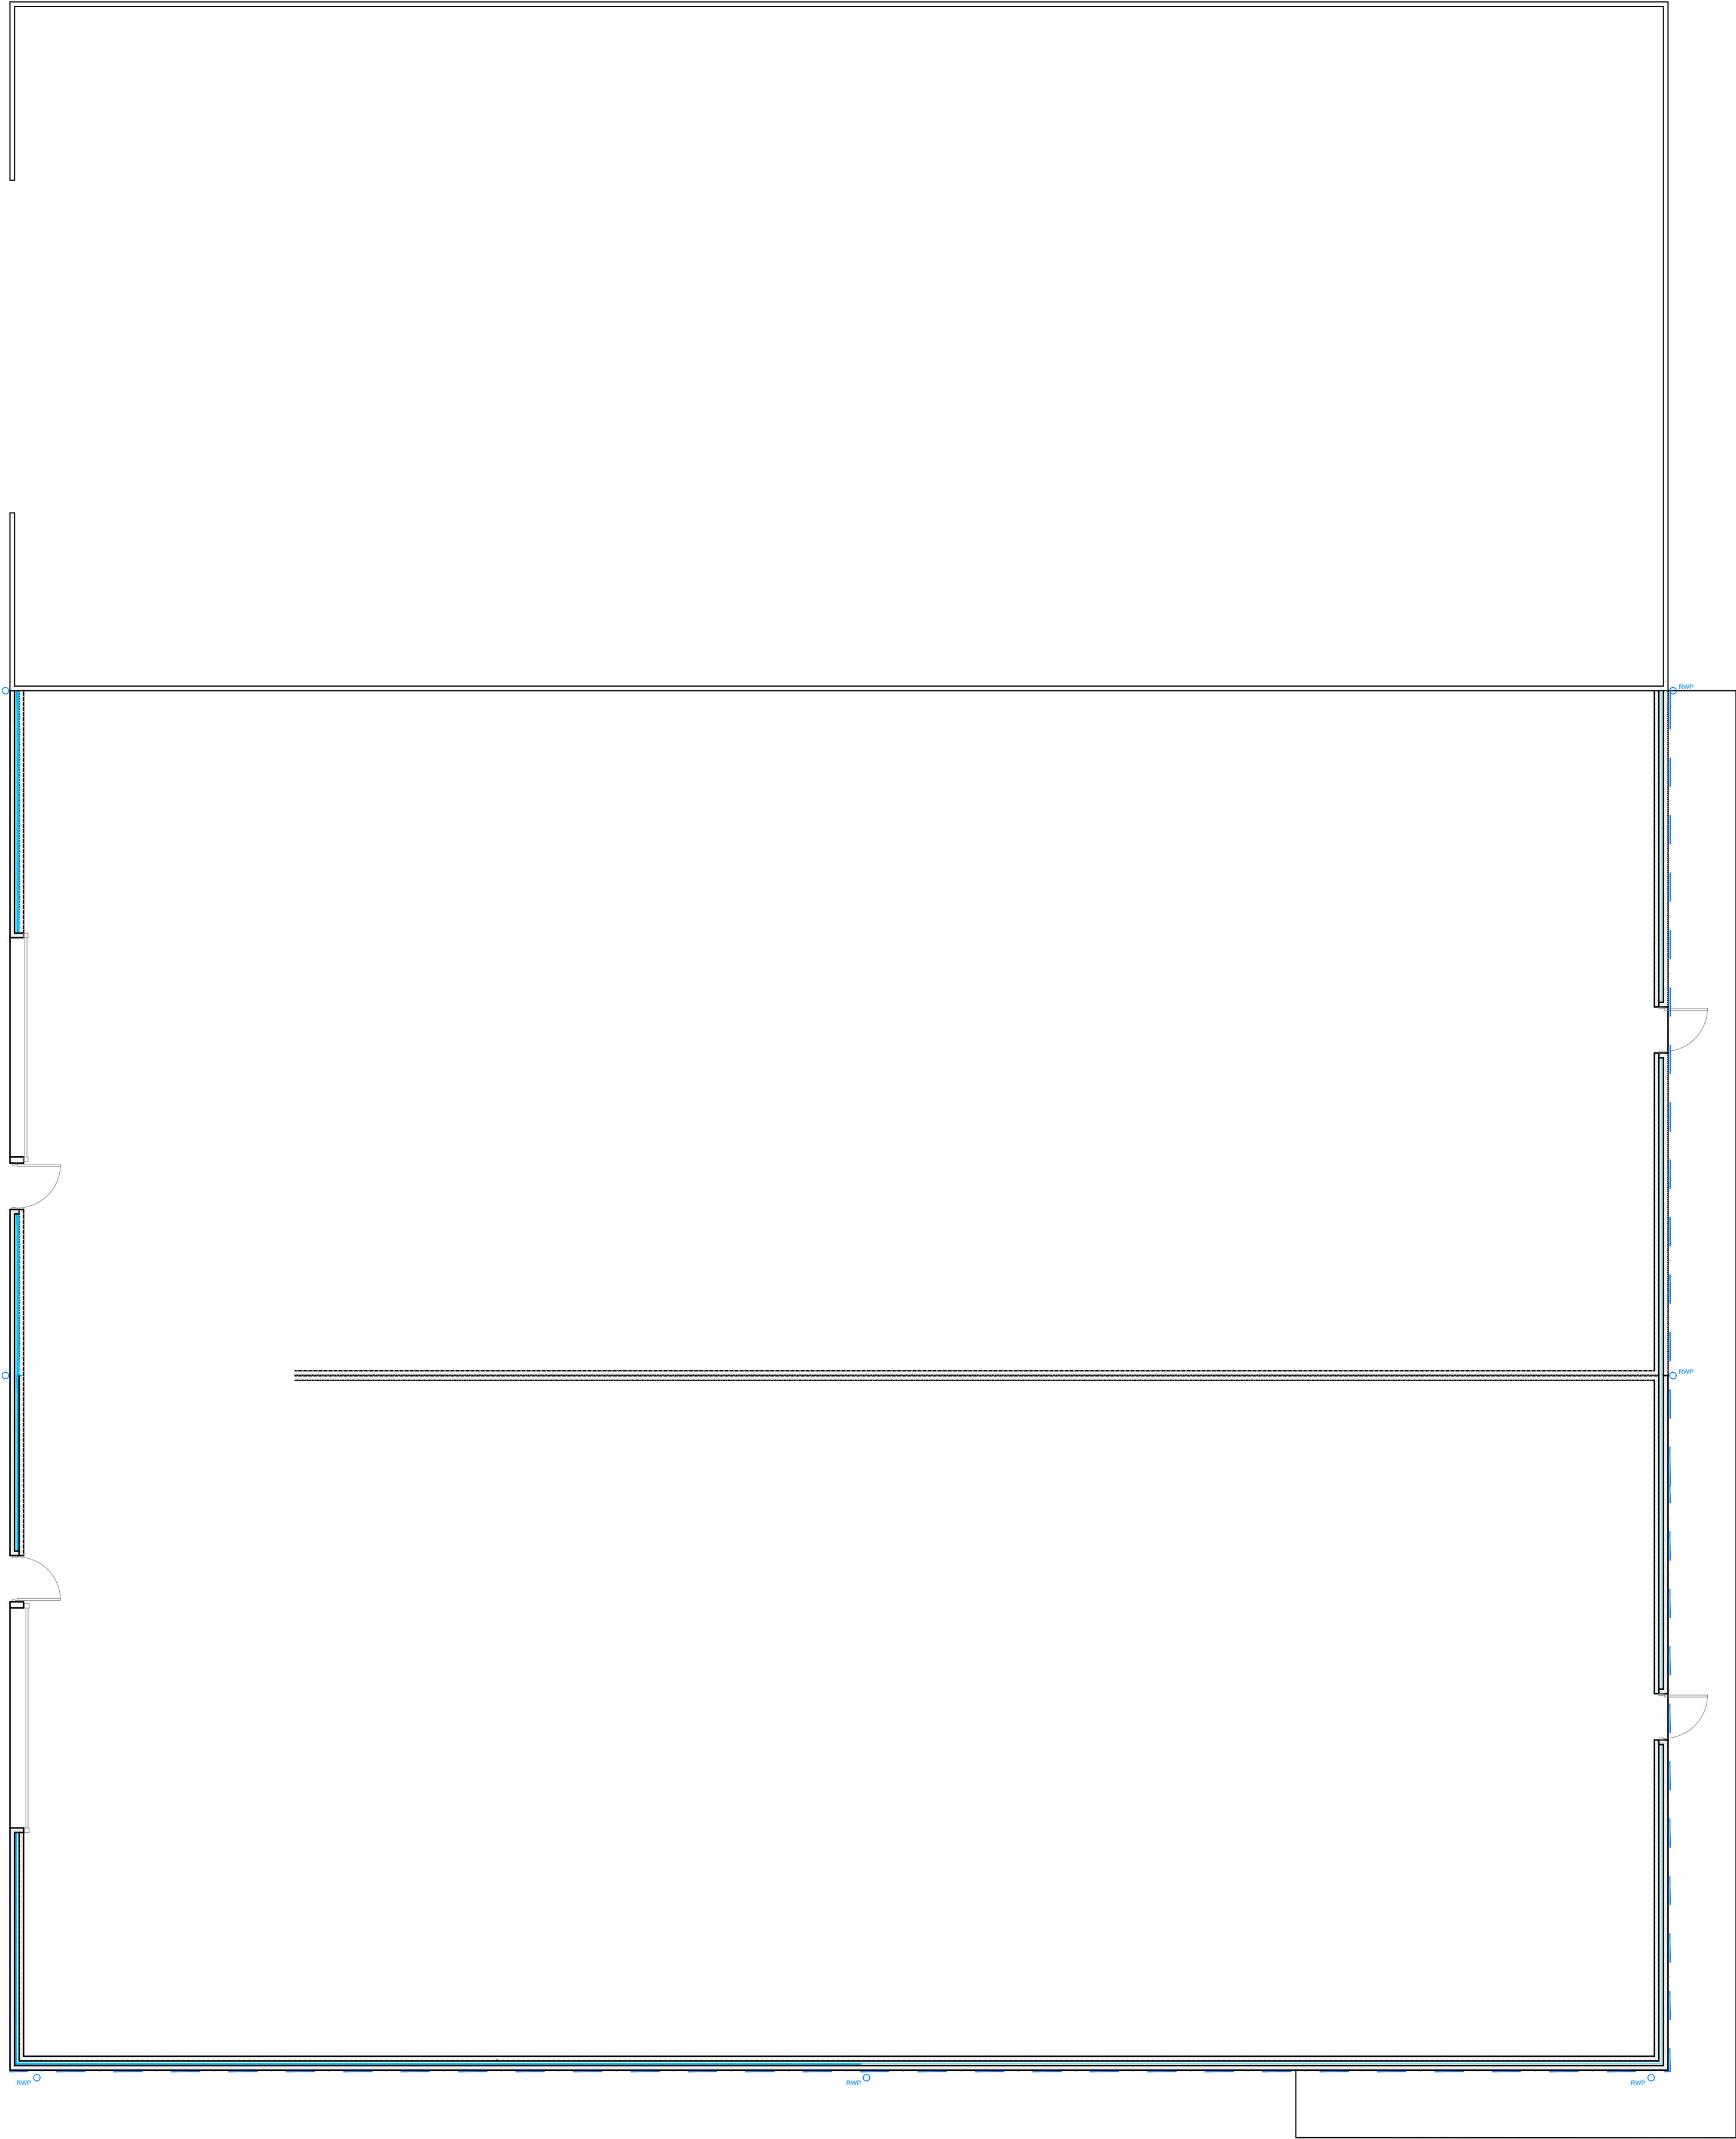

EXISTING FLOOR PLAN

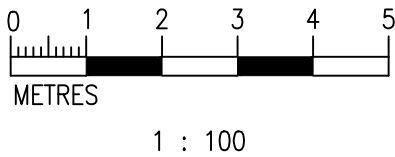


1 : 100

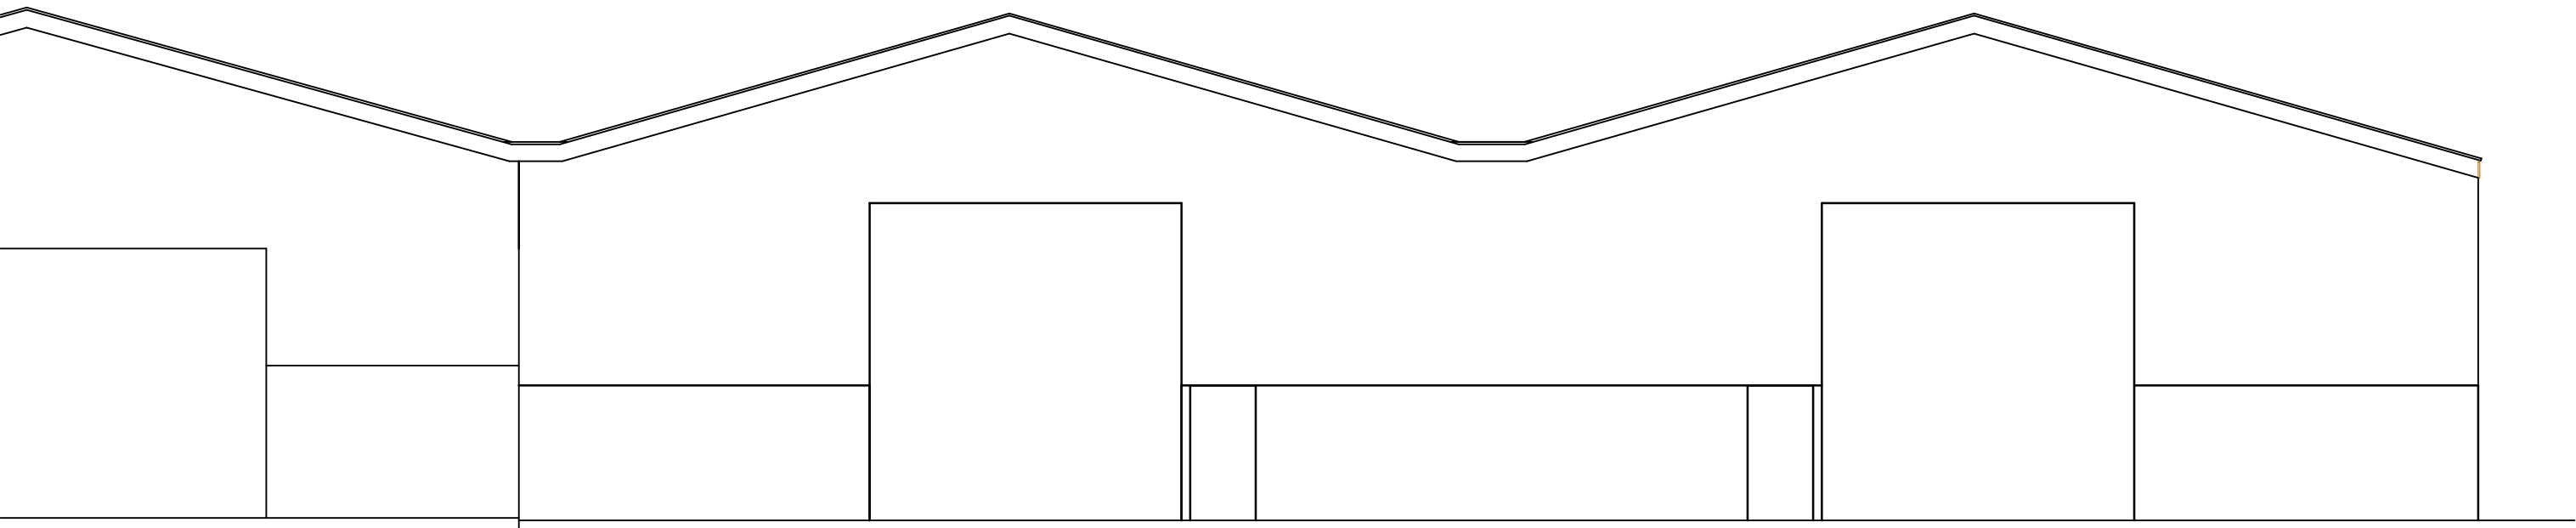


EXISTING FRONT ELEVATION

DATUM - 192.00

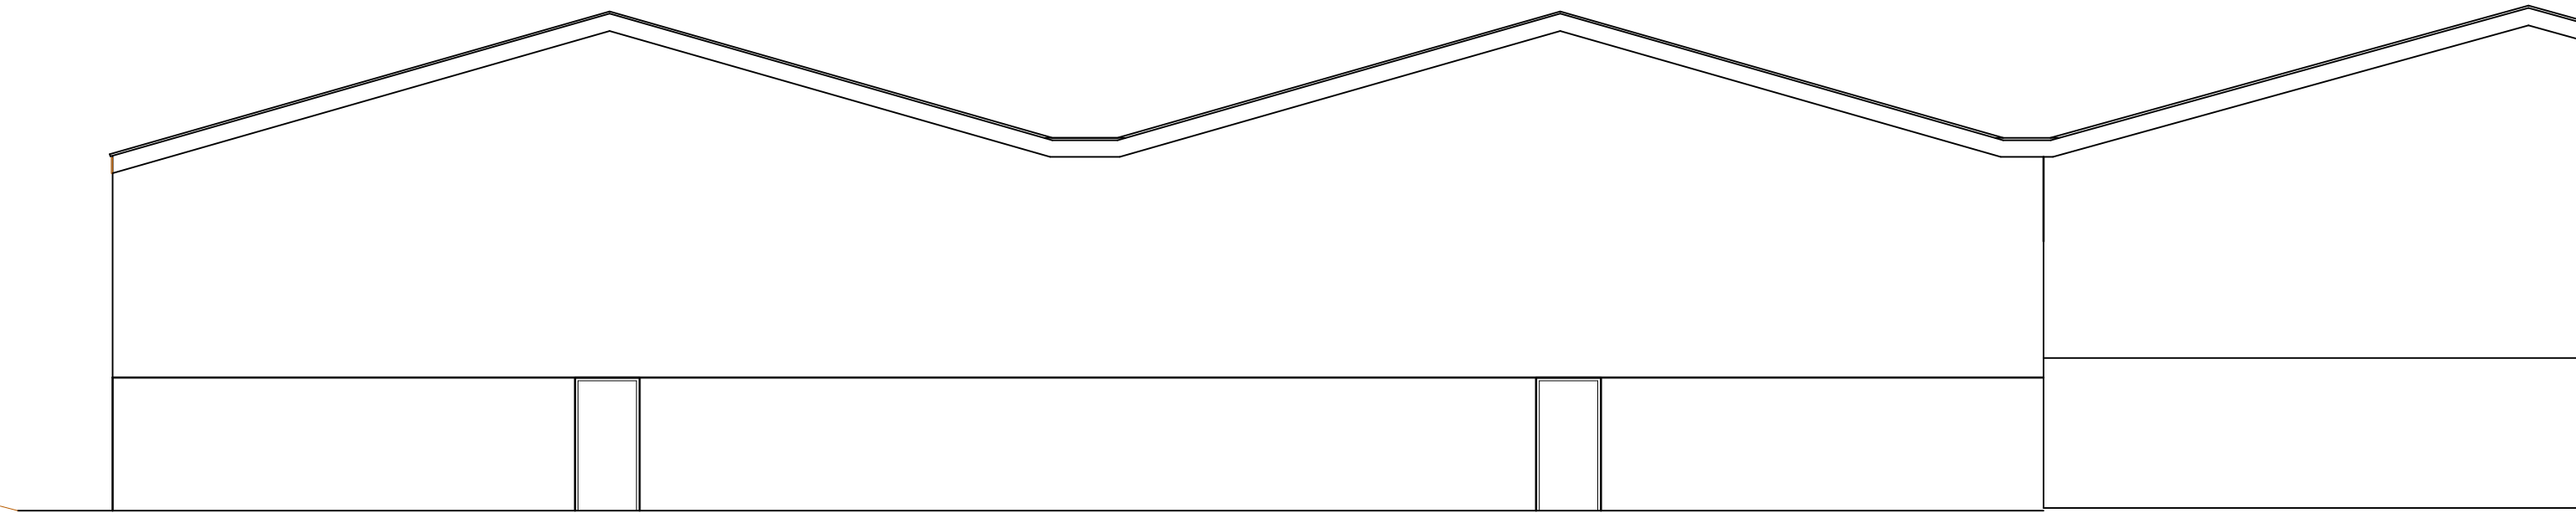


EXISTING REAR ELEVATION

DATUM - 192.00

 

EXISTING SIDE ELEVATION

DATUM - 192.00

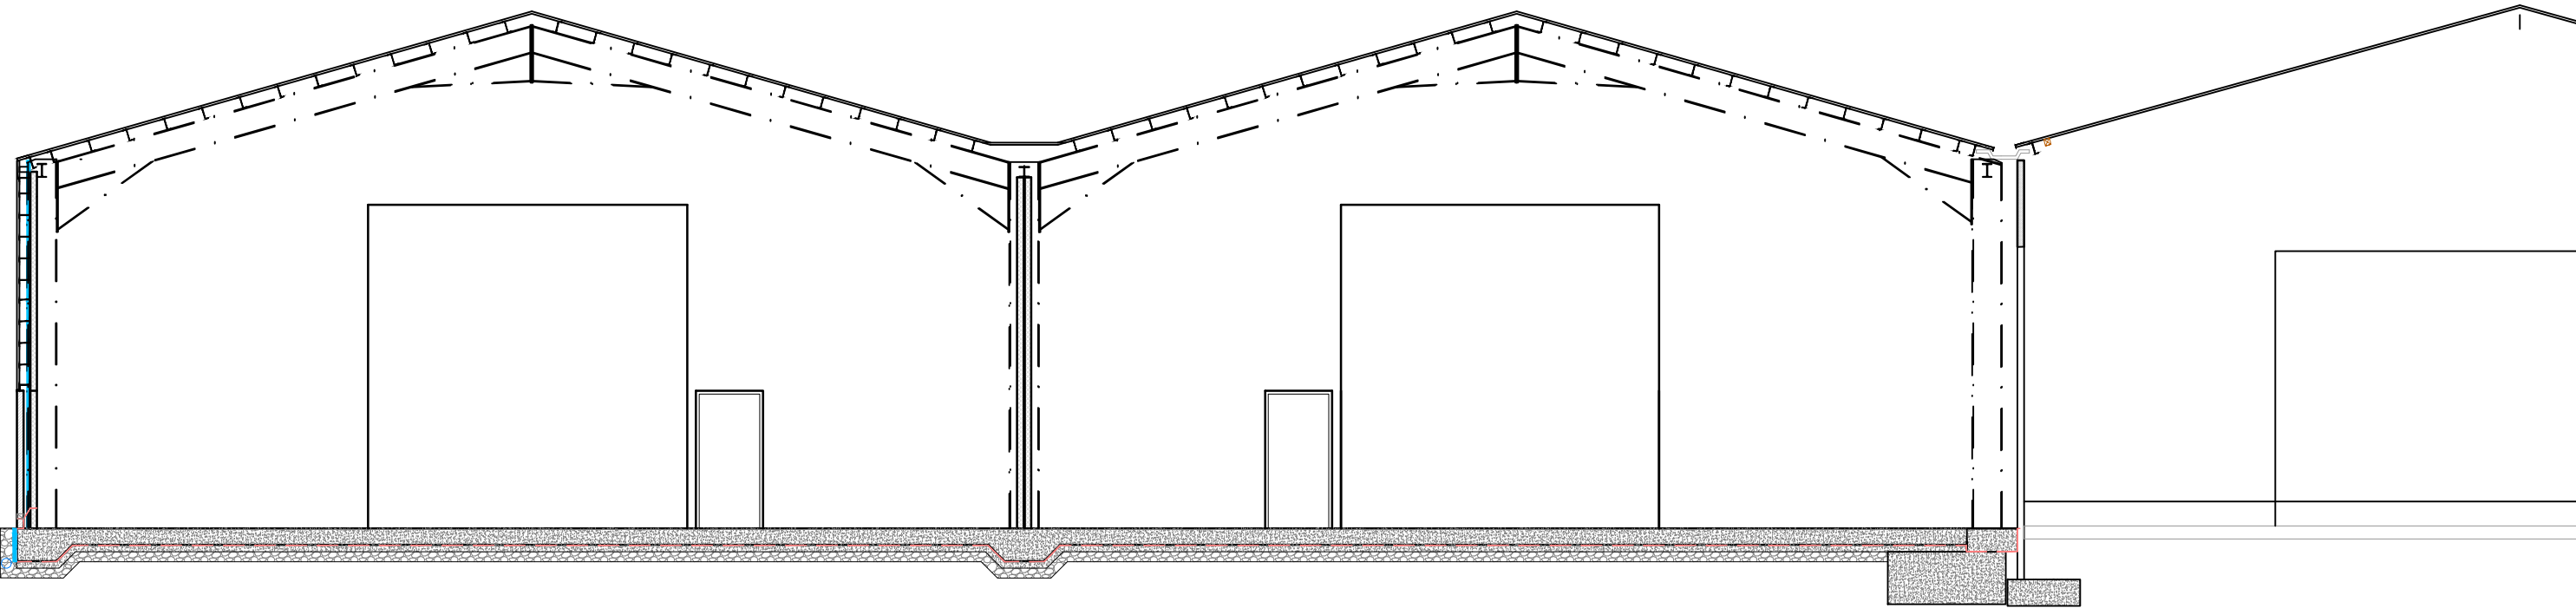

EXISTING SECTION A-A

DATUM - 192.00