
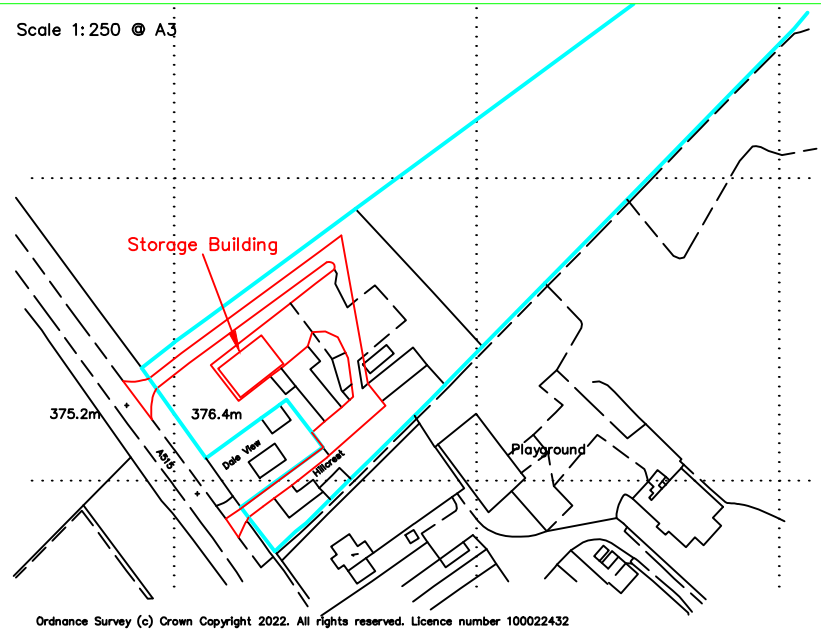


Reproduced from Ordnance Survey digital map data, 1:2500 scale, by permission of Ordnance Survey on behalf of The Controller of His Majesty's Stationery Office. © Crown copyright. All rights reserved.

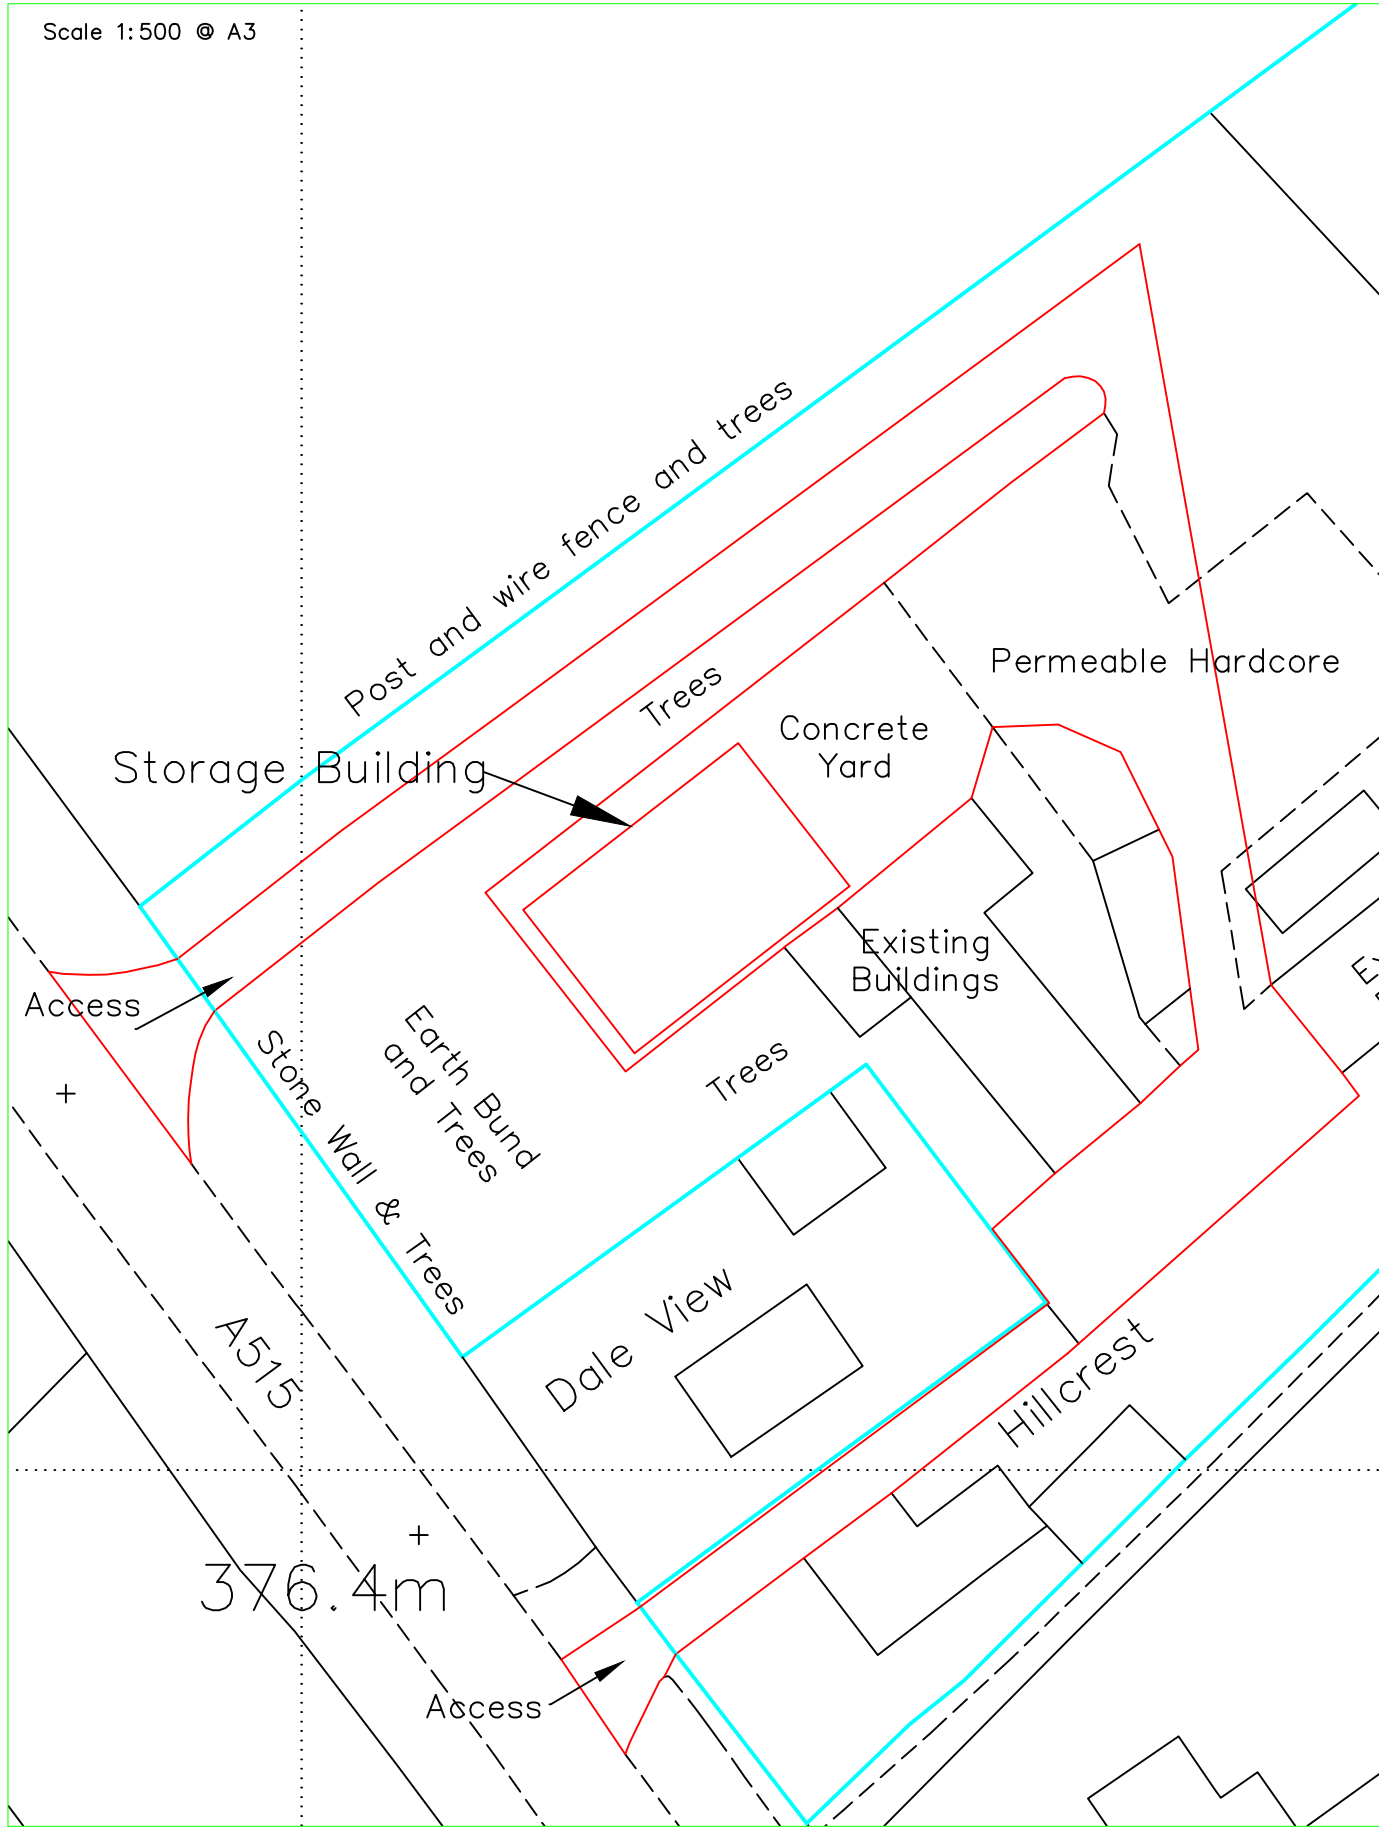

© Copyright J C Harrison Planning & Admin Services jo@jcharrison.co.uk 07792 144155		
Client: Paul Vaines Engineering Services Hillcrest, Sterndale Moor, Buxton, SK17 9QA		
Project: Retrospective Consent for a Commercial Storage Building		
Title: Location & Block Plan		
Drawn: J Harrison		Date: 24.10.2022
Scales: 1:2500 & 1:500 @ A3		
Drg. No.: 1052-001		Rev.: A