

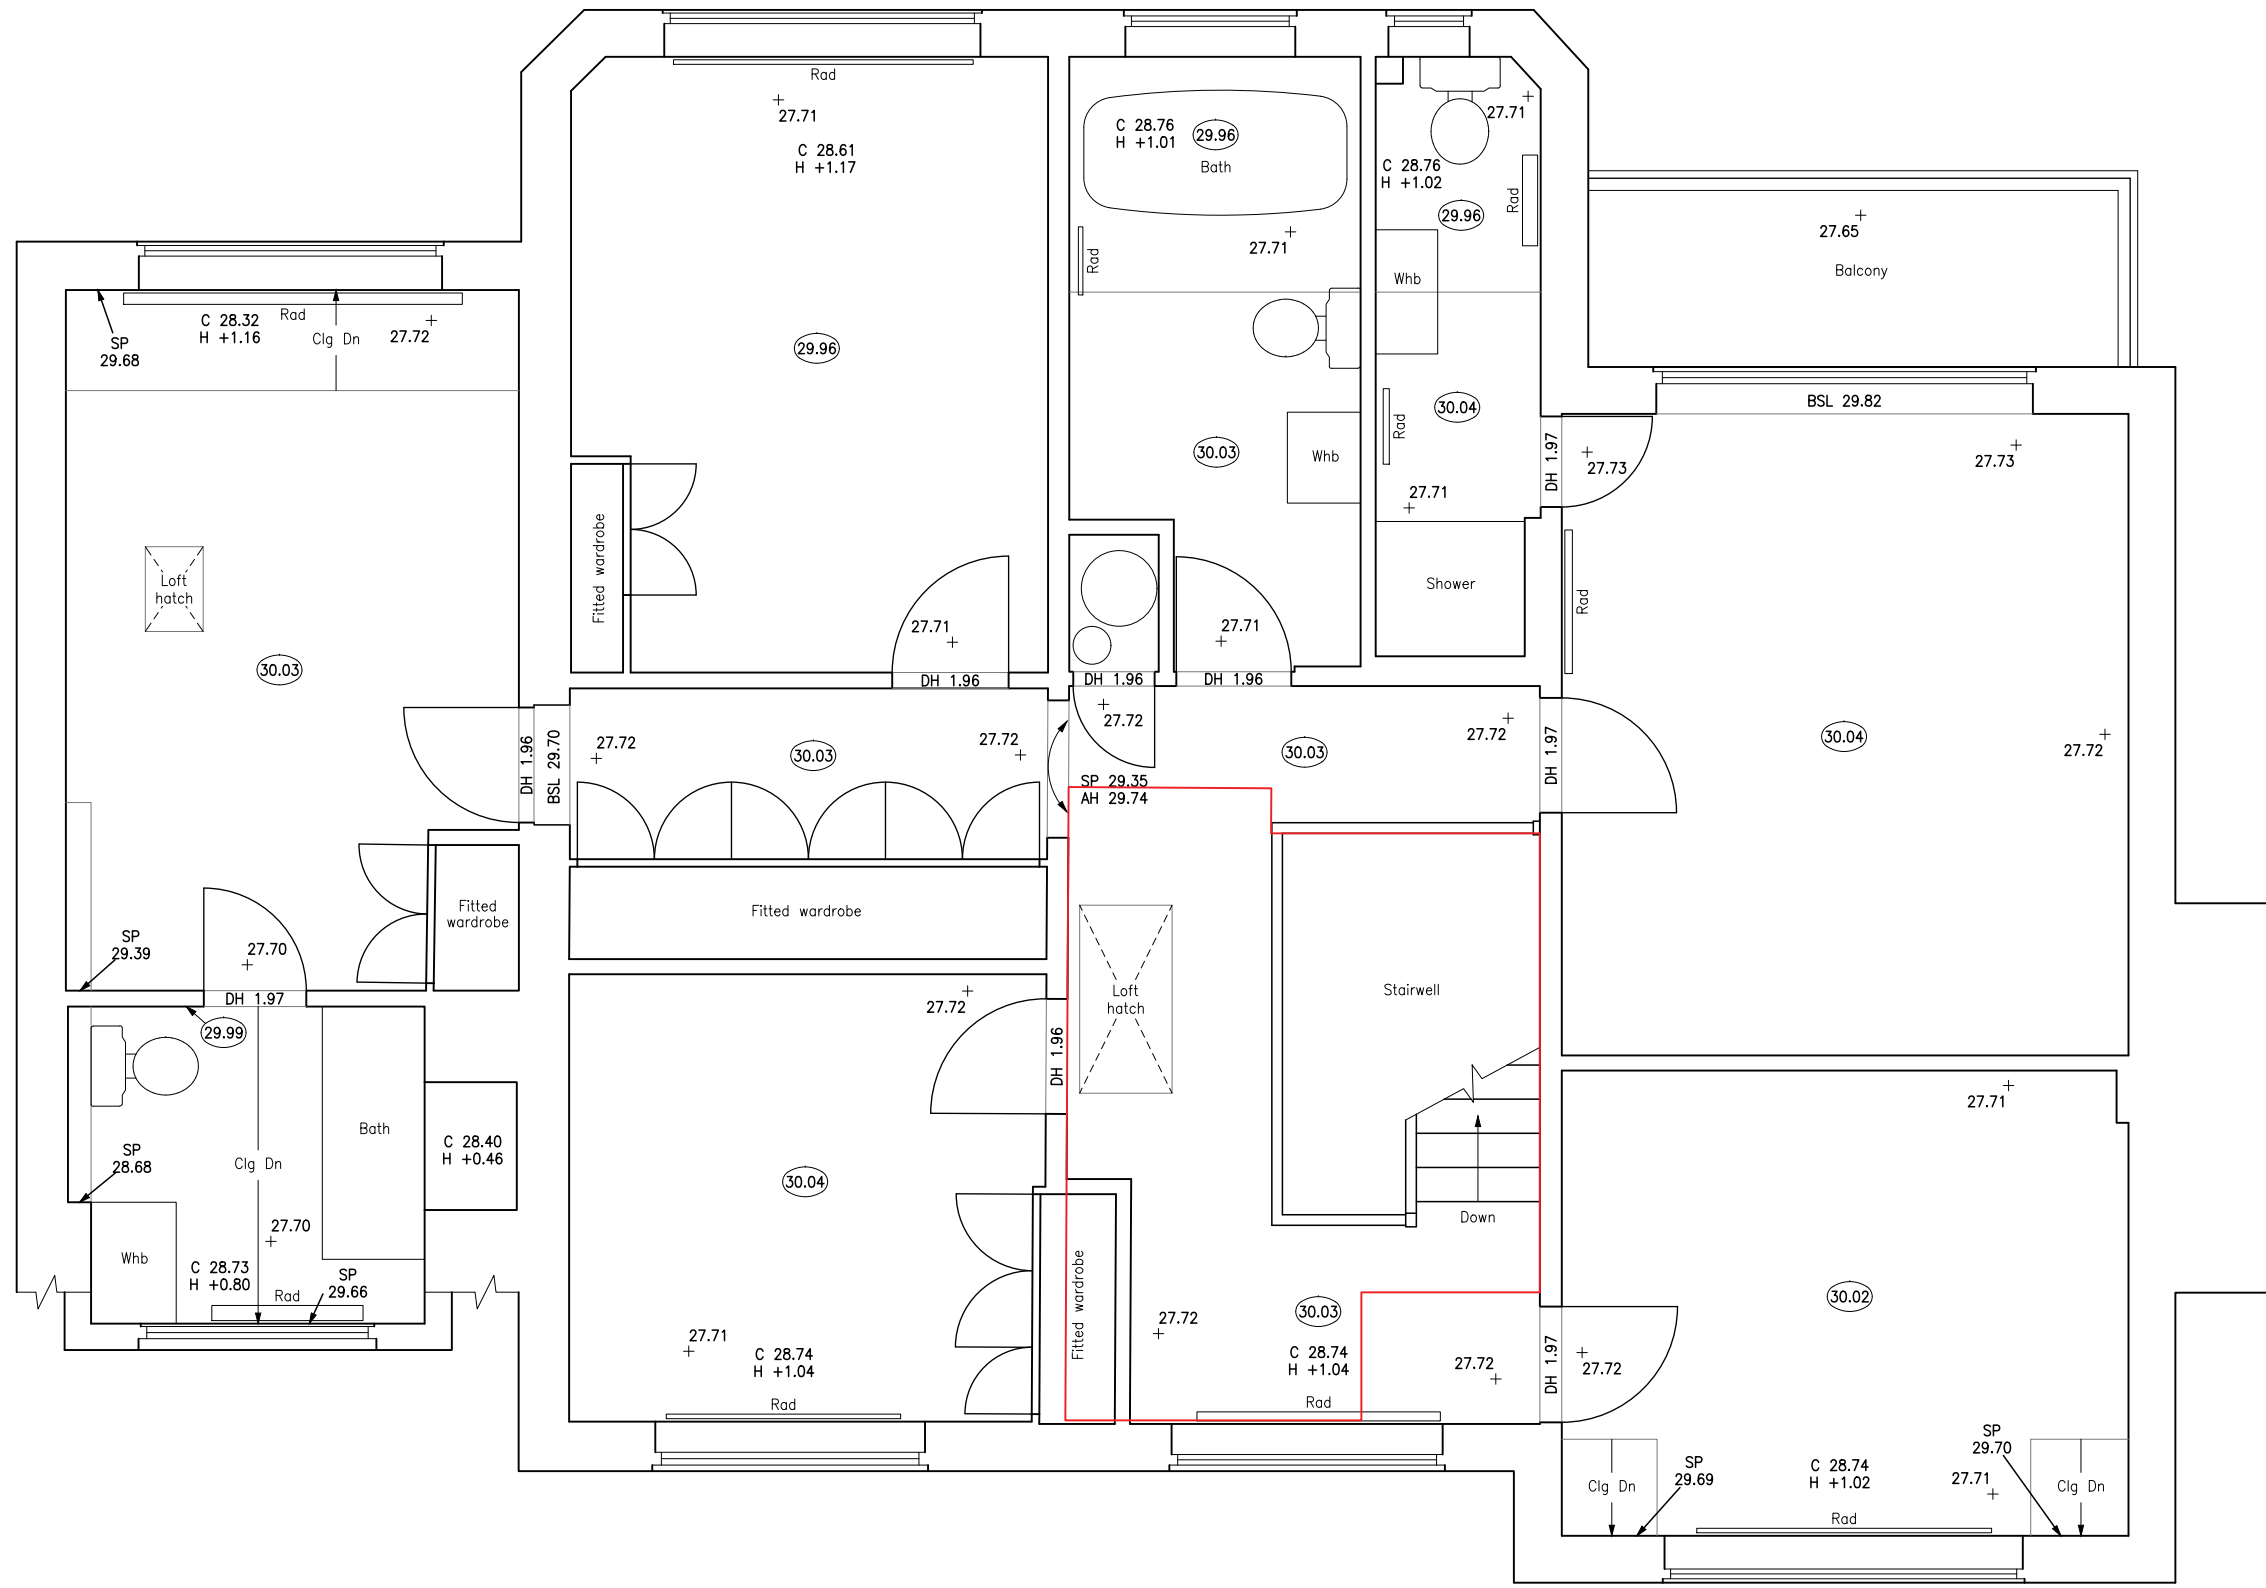


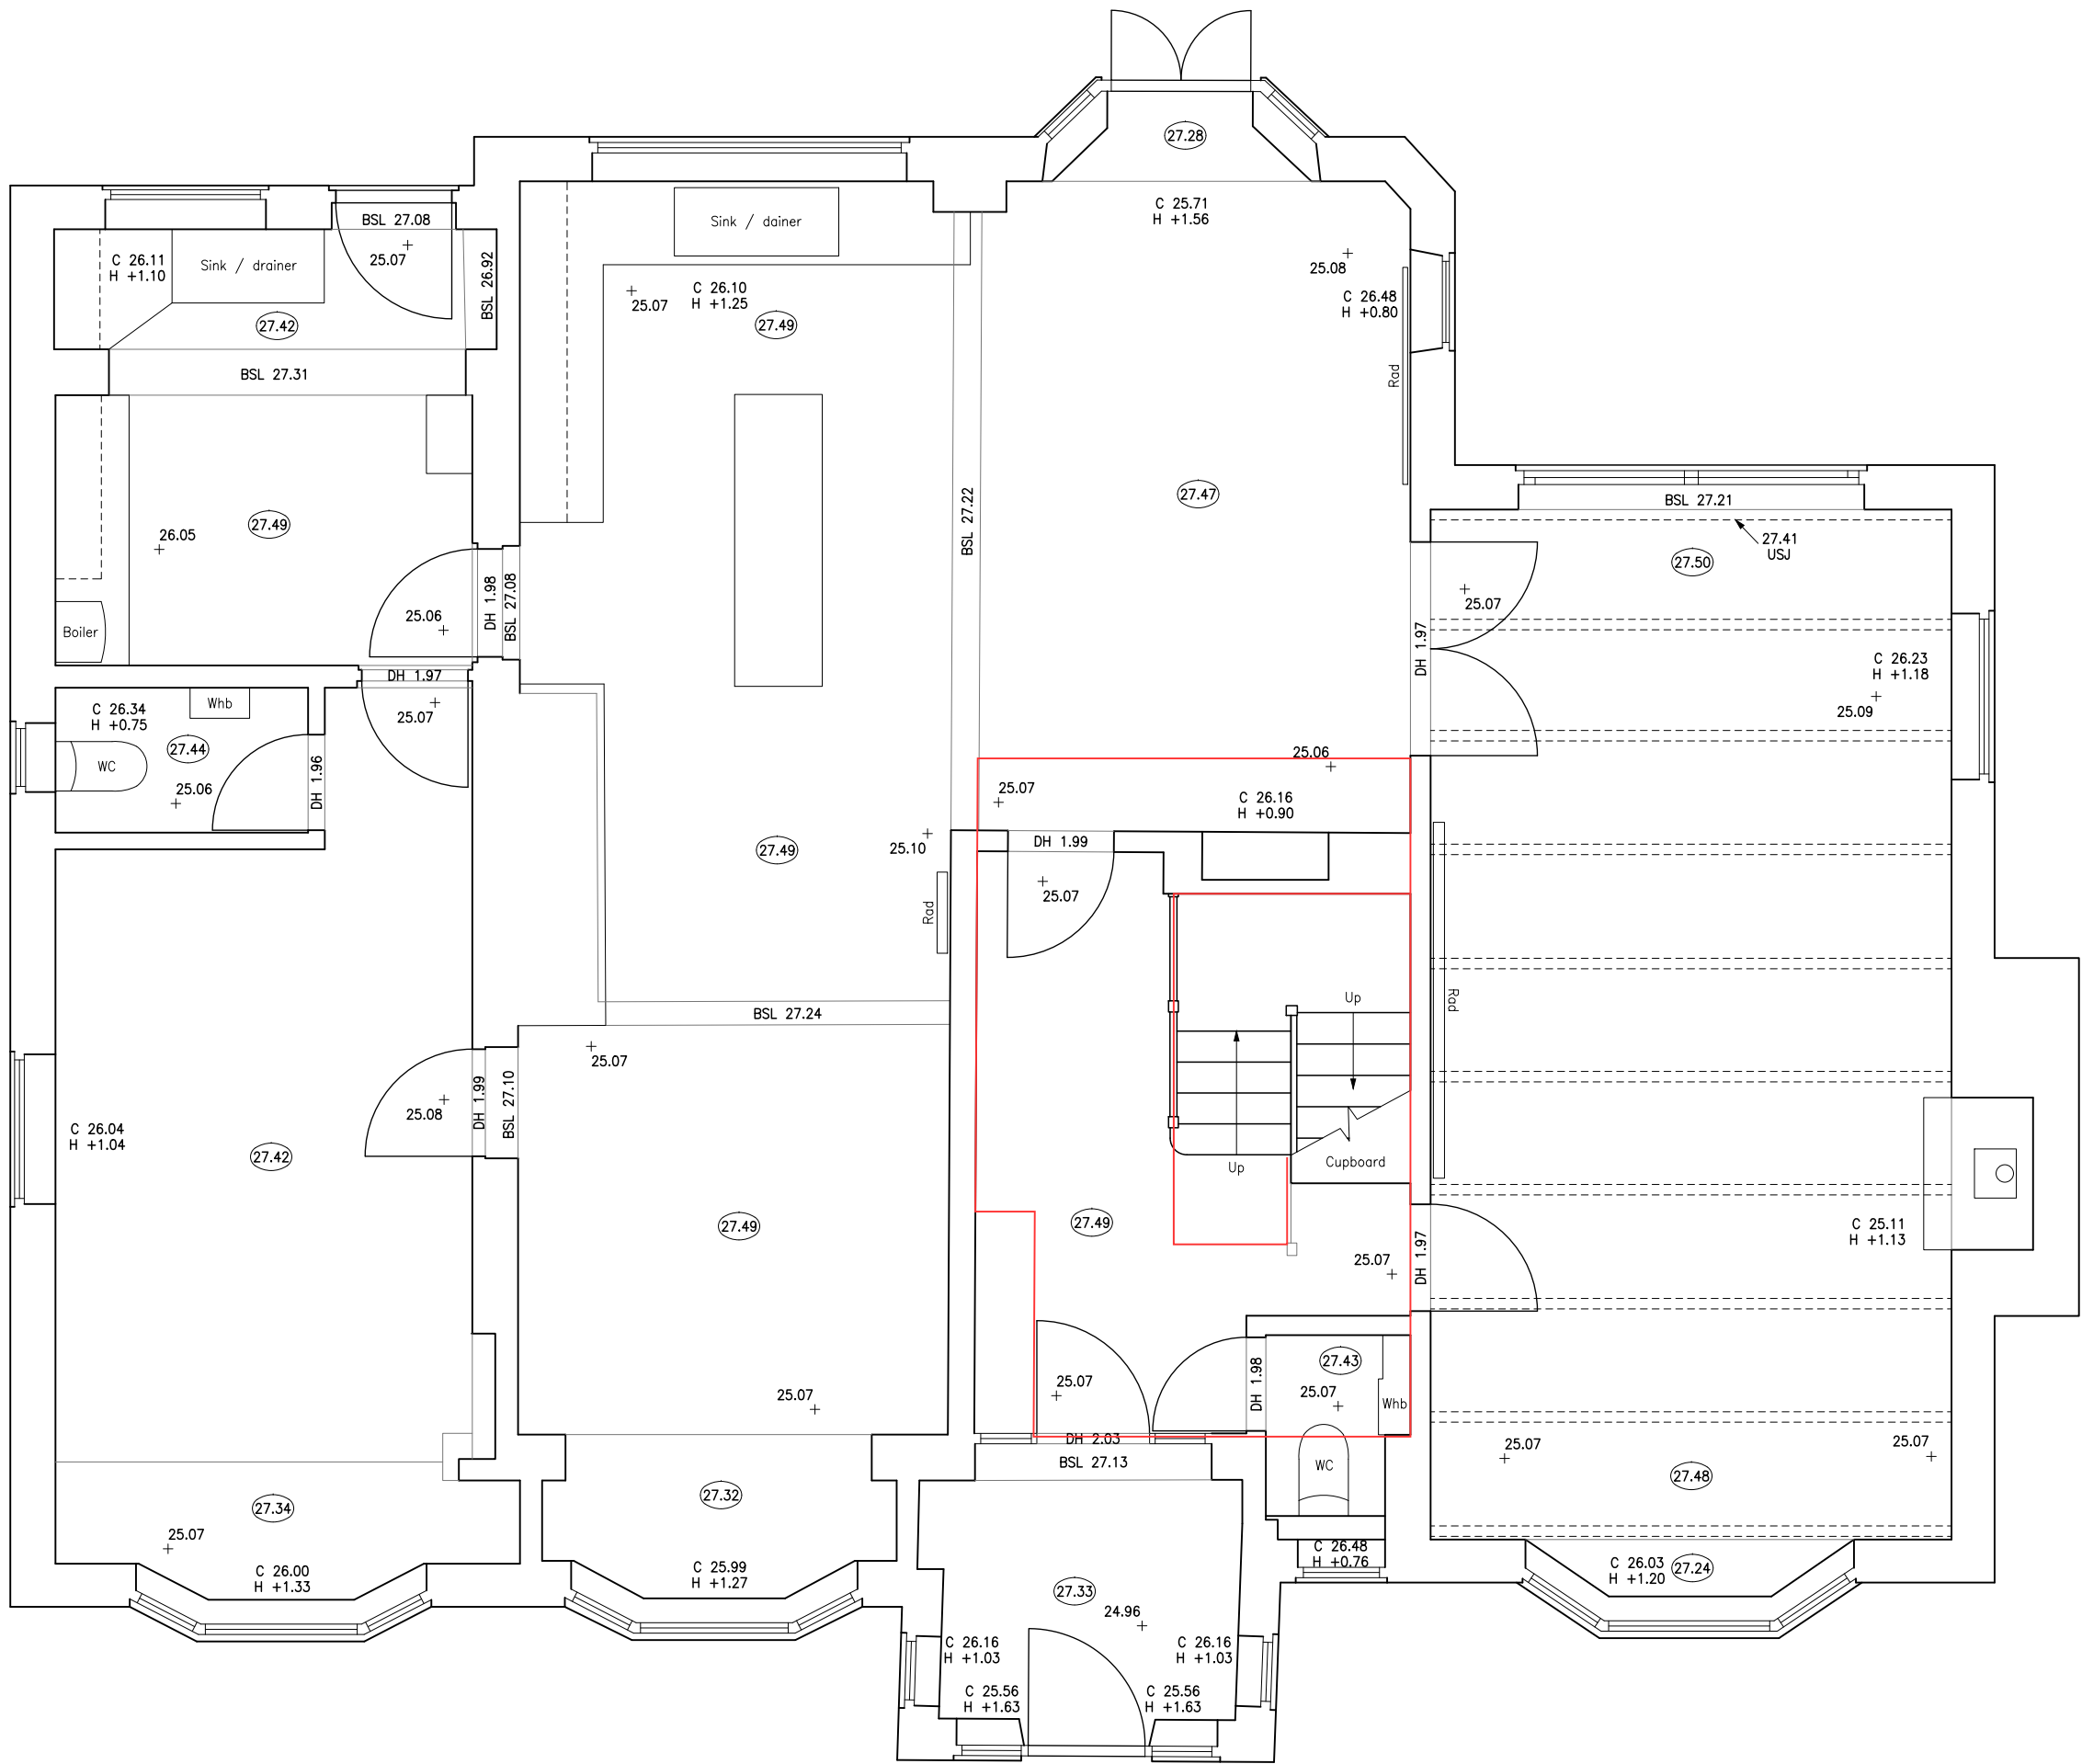

- KEY :
- MH Man-hole
 - IC Inspection Chamber
 - G Gully
 - LP Lamp-post
 - RNP Road Nameplate
 - SV Stop Valve
 - WM Water Meter
 - BTIC British Telecom IC
 - CATV Cable TV IC
 - TP Telegraph Pole
 - FI Fire Hydrant
 - C/L Chain-link fence
 - C/B Close-boarded fence
 - O/B Open-boarded fence
 - M/R Metal railings
 - B+W Brick wall
 - BrS Brick setts
 - CPS Concrete paving slabs
 - TotW Top of wall level
 - Shr Shrubbery


- TREES
- G Trunk circumference
 - mb multi-boled
 - S Spread (Diameter)
 - H Height (Estimate)
 - Pol Pollarded

▲ S104 Survey station

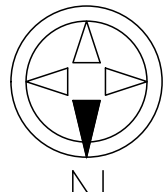

Approximate North

Level Datum : Arbitrary Local Datum

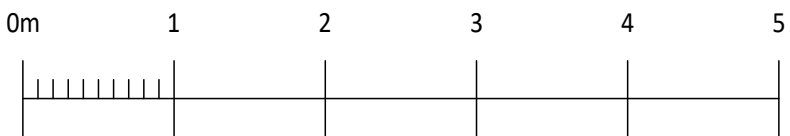


Scale 1:50

GA PLANS & ELEVATIONS

SCALE 1:50 @ A1

PLEASE NOTE: THESE DRAWINGS ARE FOR INFORMATION AND MUST NOT BE USED FOR CONSTRUCTION

All dimensions to be checked onsite prior to commencement of works.

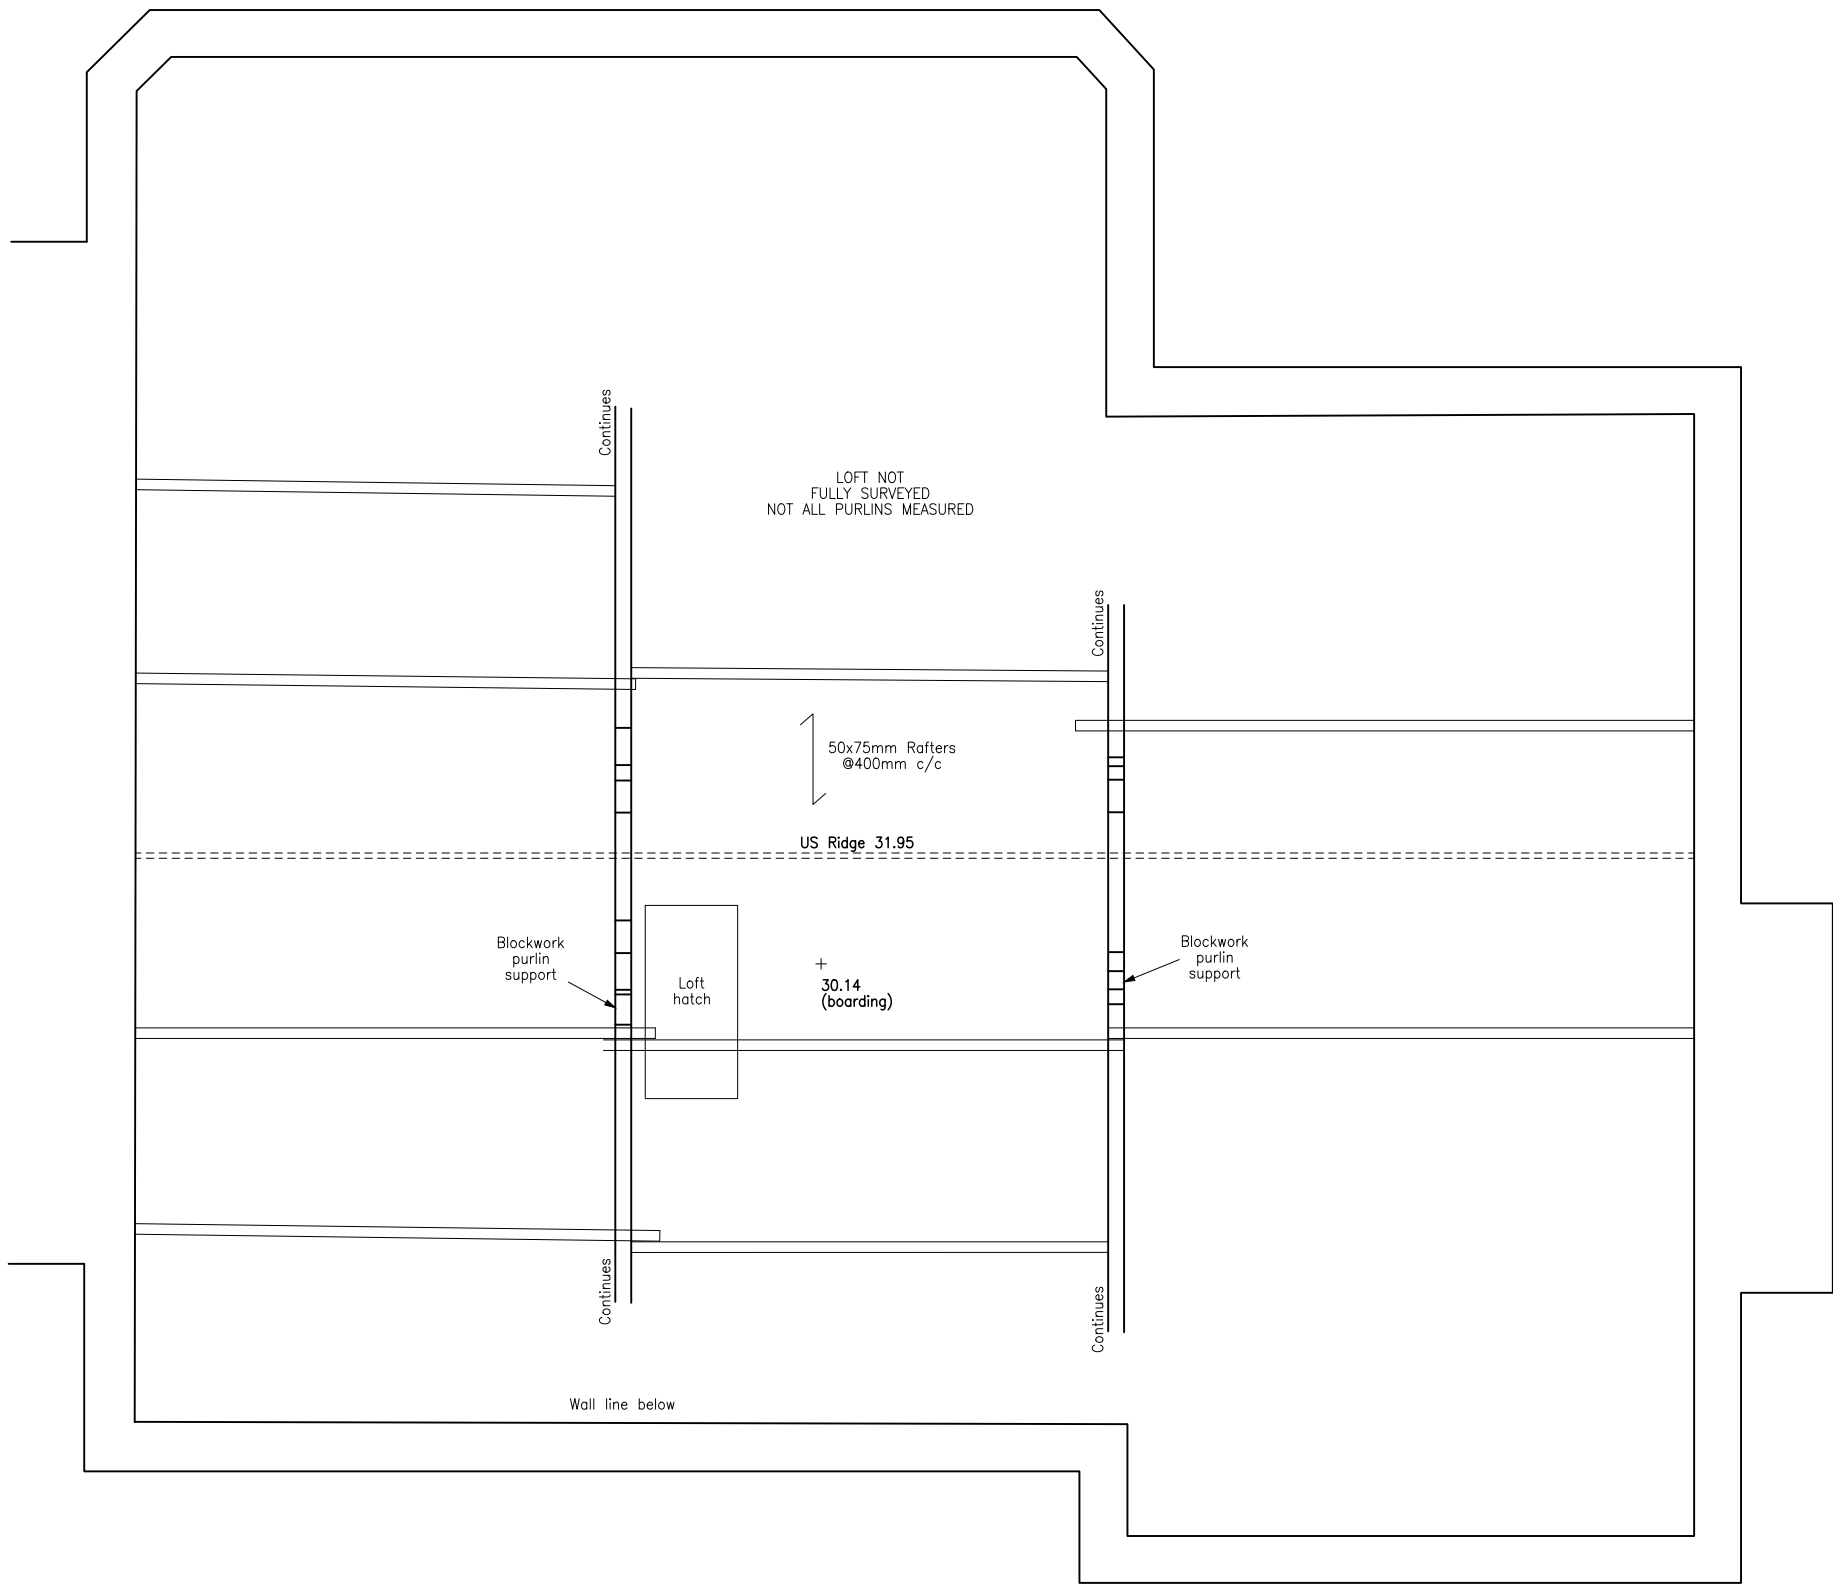

client
Camilla Marsh

location
**32A Whale Lane
Whaley bridge**

drawing name
Existing Floor-Plans

drawing scale
1:50

date
July 22

drawing number
DLB2294-01

revision
Original