




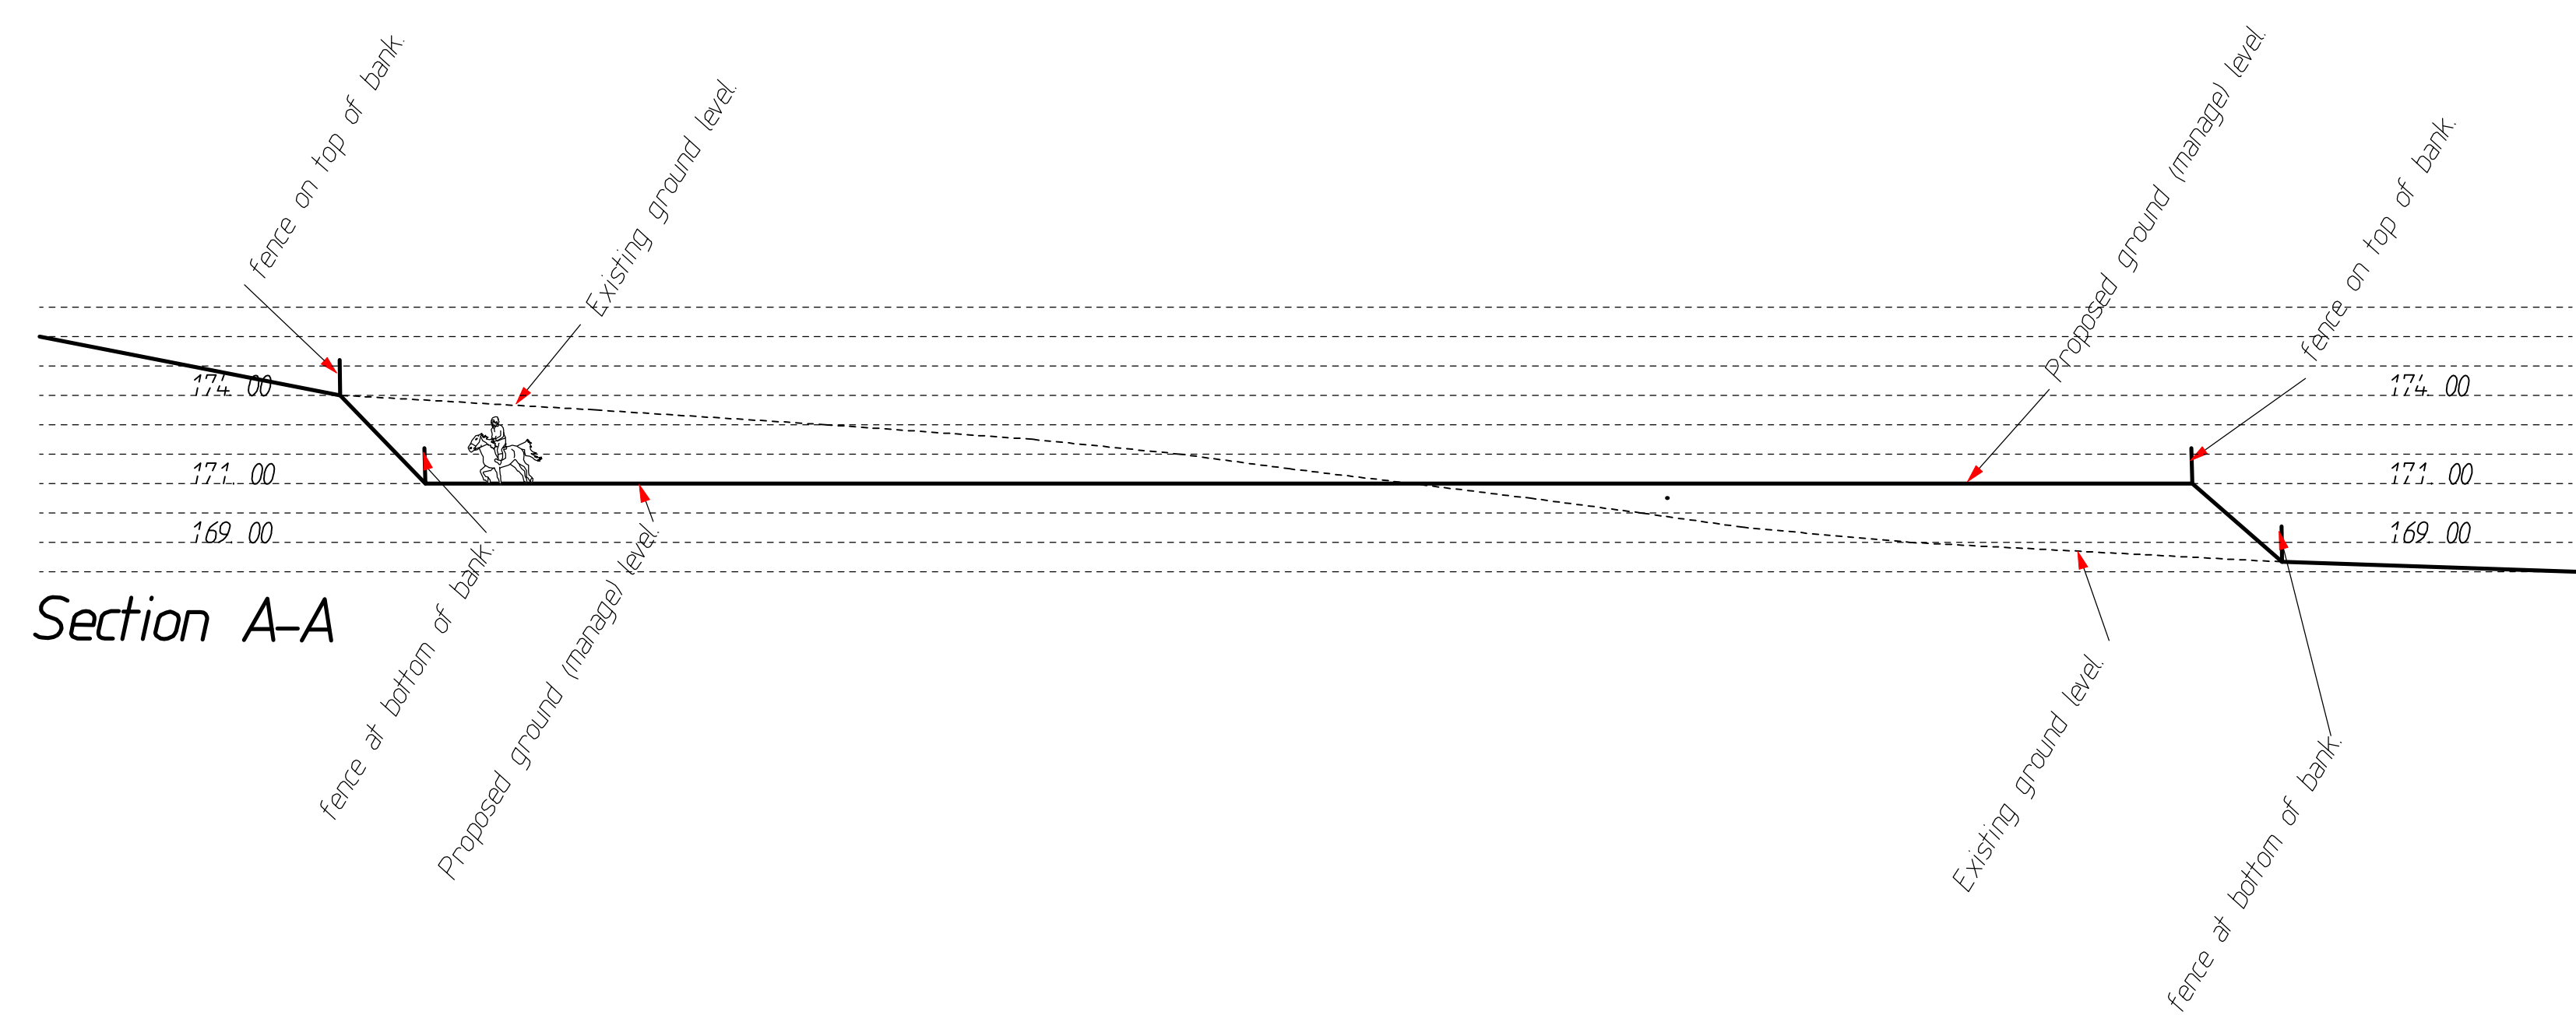


Section A-A

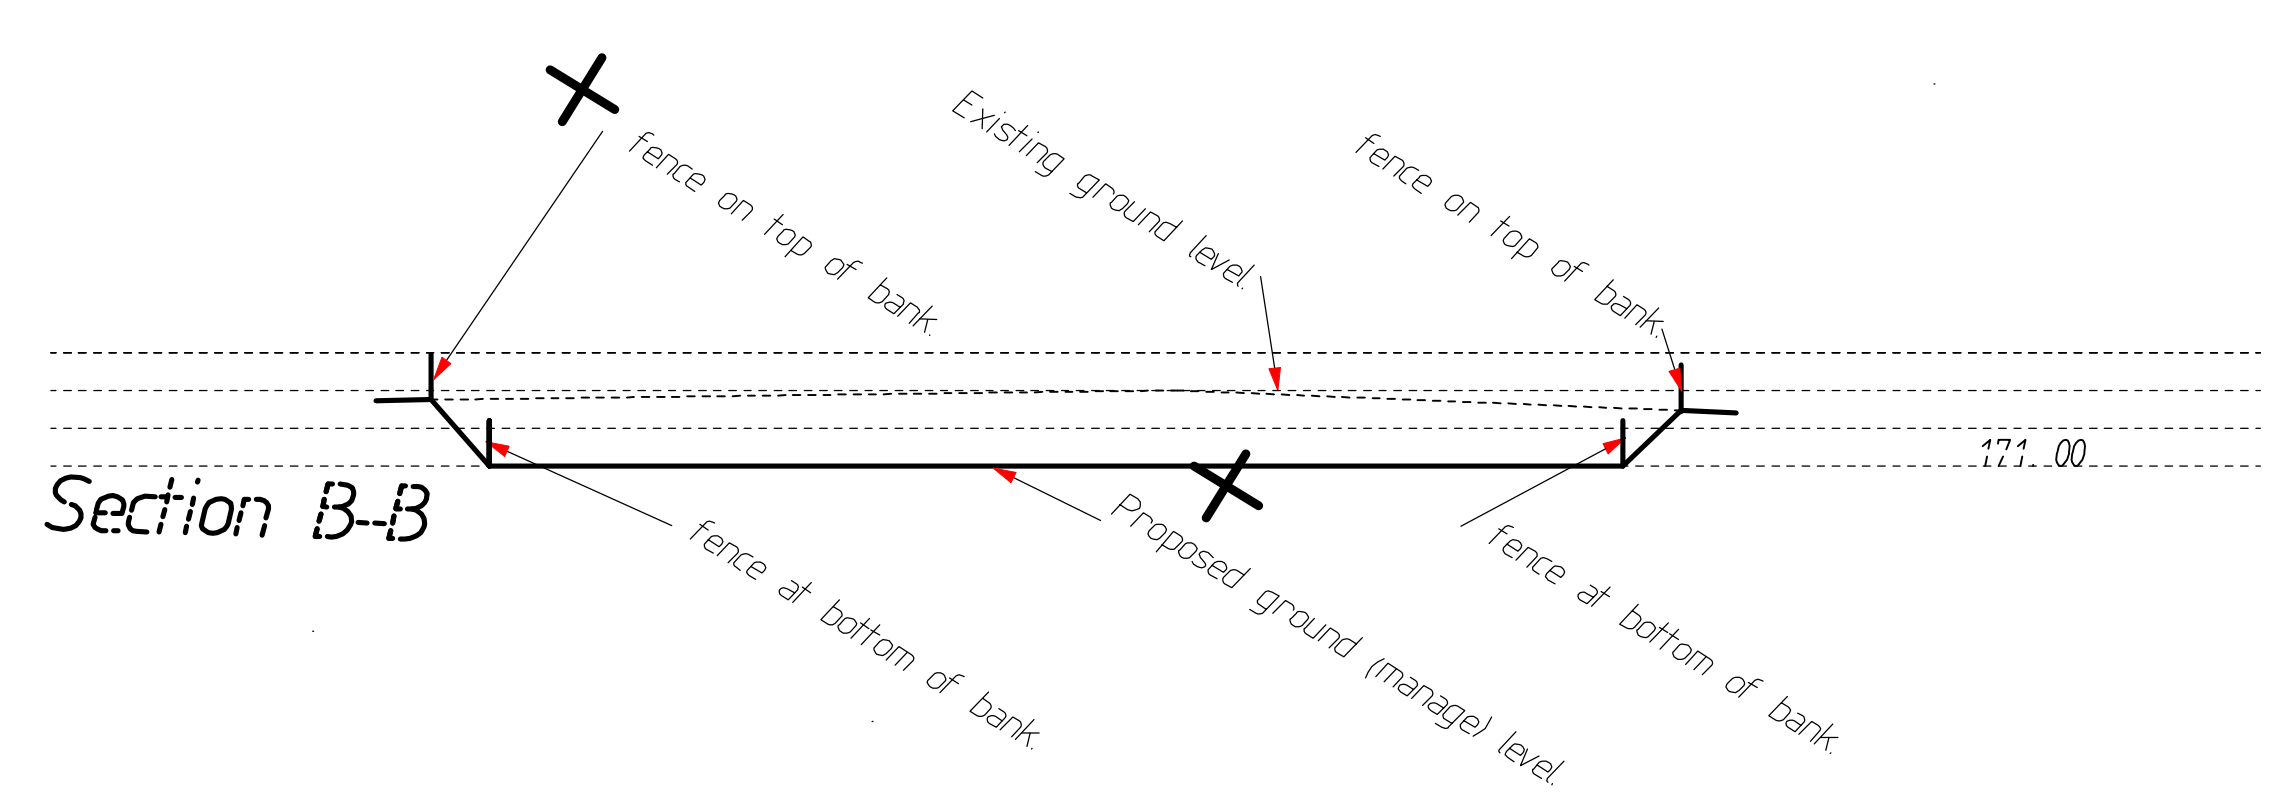

Section B-B

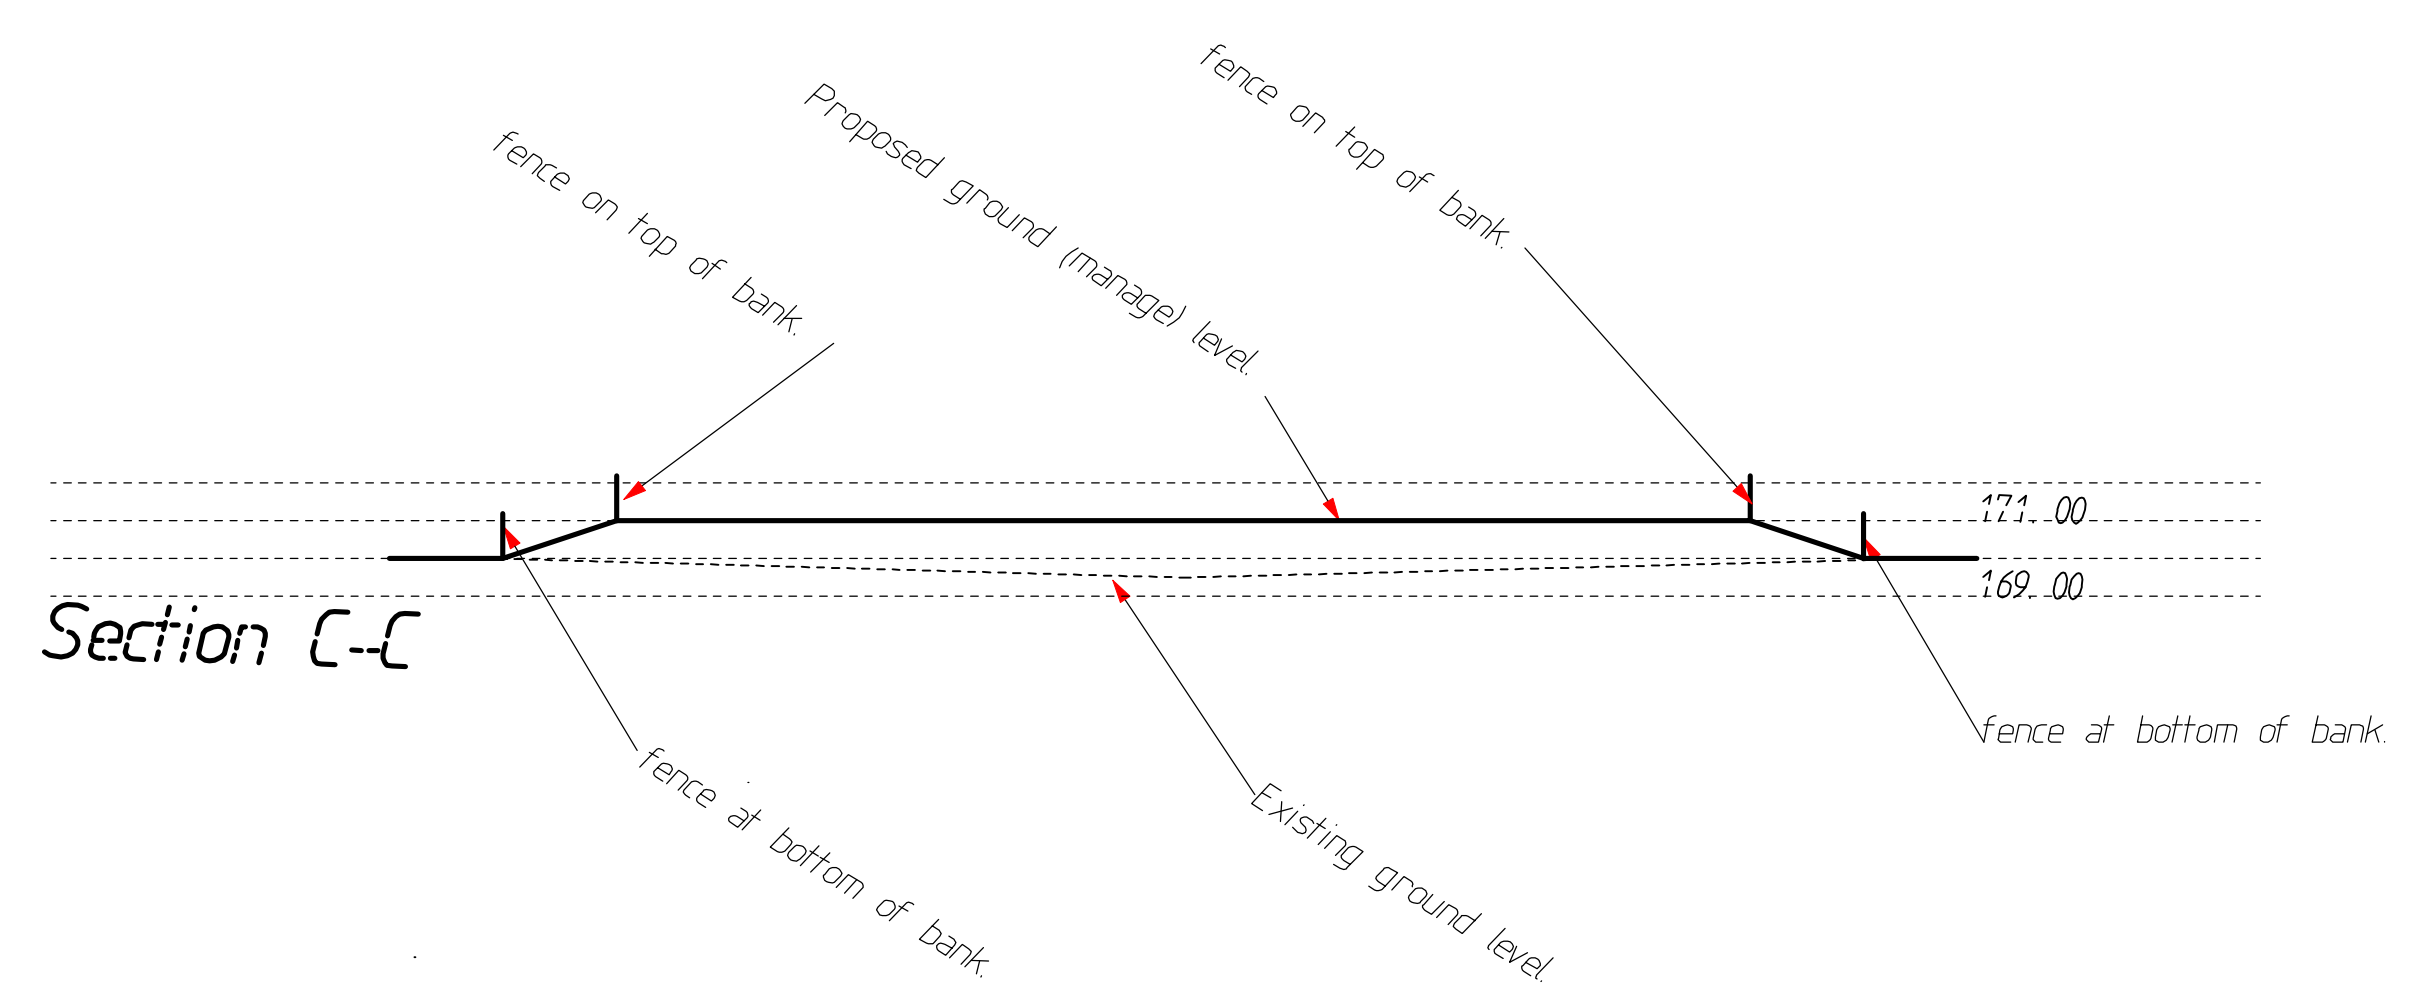

Section C-C

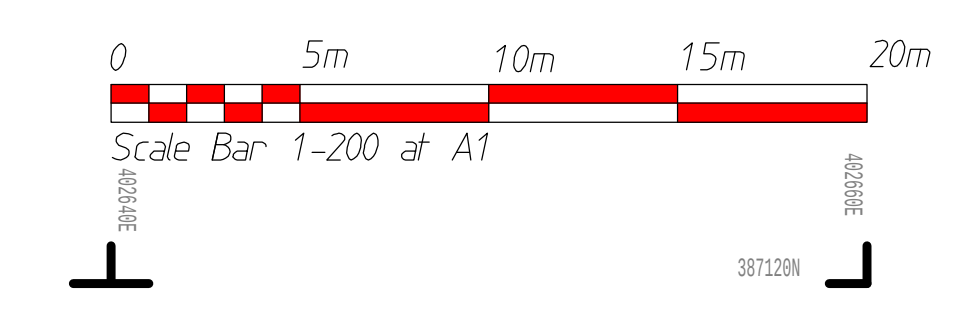

Client		Mr David Hodges	
Job Title		Proposed Horse Riding Track & Manage at Lower Cliff Farm Thornsett Lane, Birch Vale High Peak, SK22 1DN.	
Drawing Title		Manage sections on own	
Date	Nov 2022	Scale	1:200
		Dwg. no.	Hodges-16
Revisions			
Laurence Jay Limited Building Design Beeston Park Lodge, Ridge End Fold Marple, Stockport, Cheshire. SK6 7EX Tel/Fax : 0161 427 2699 Mobile : 07818 404457			
