
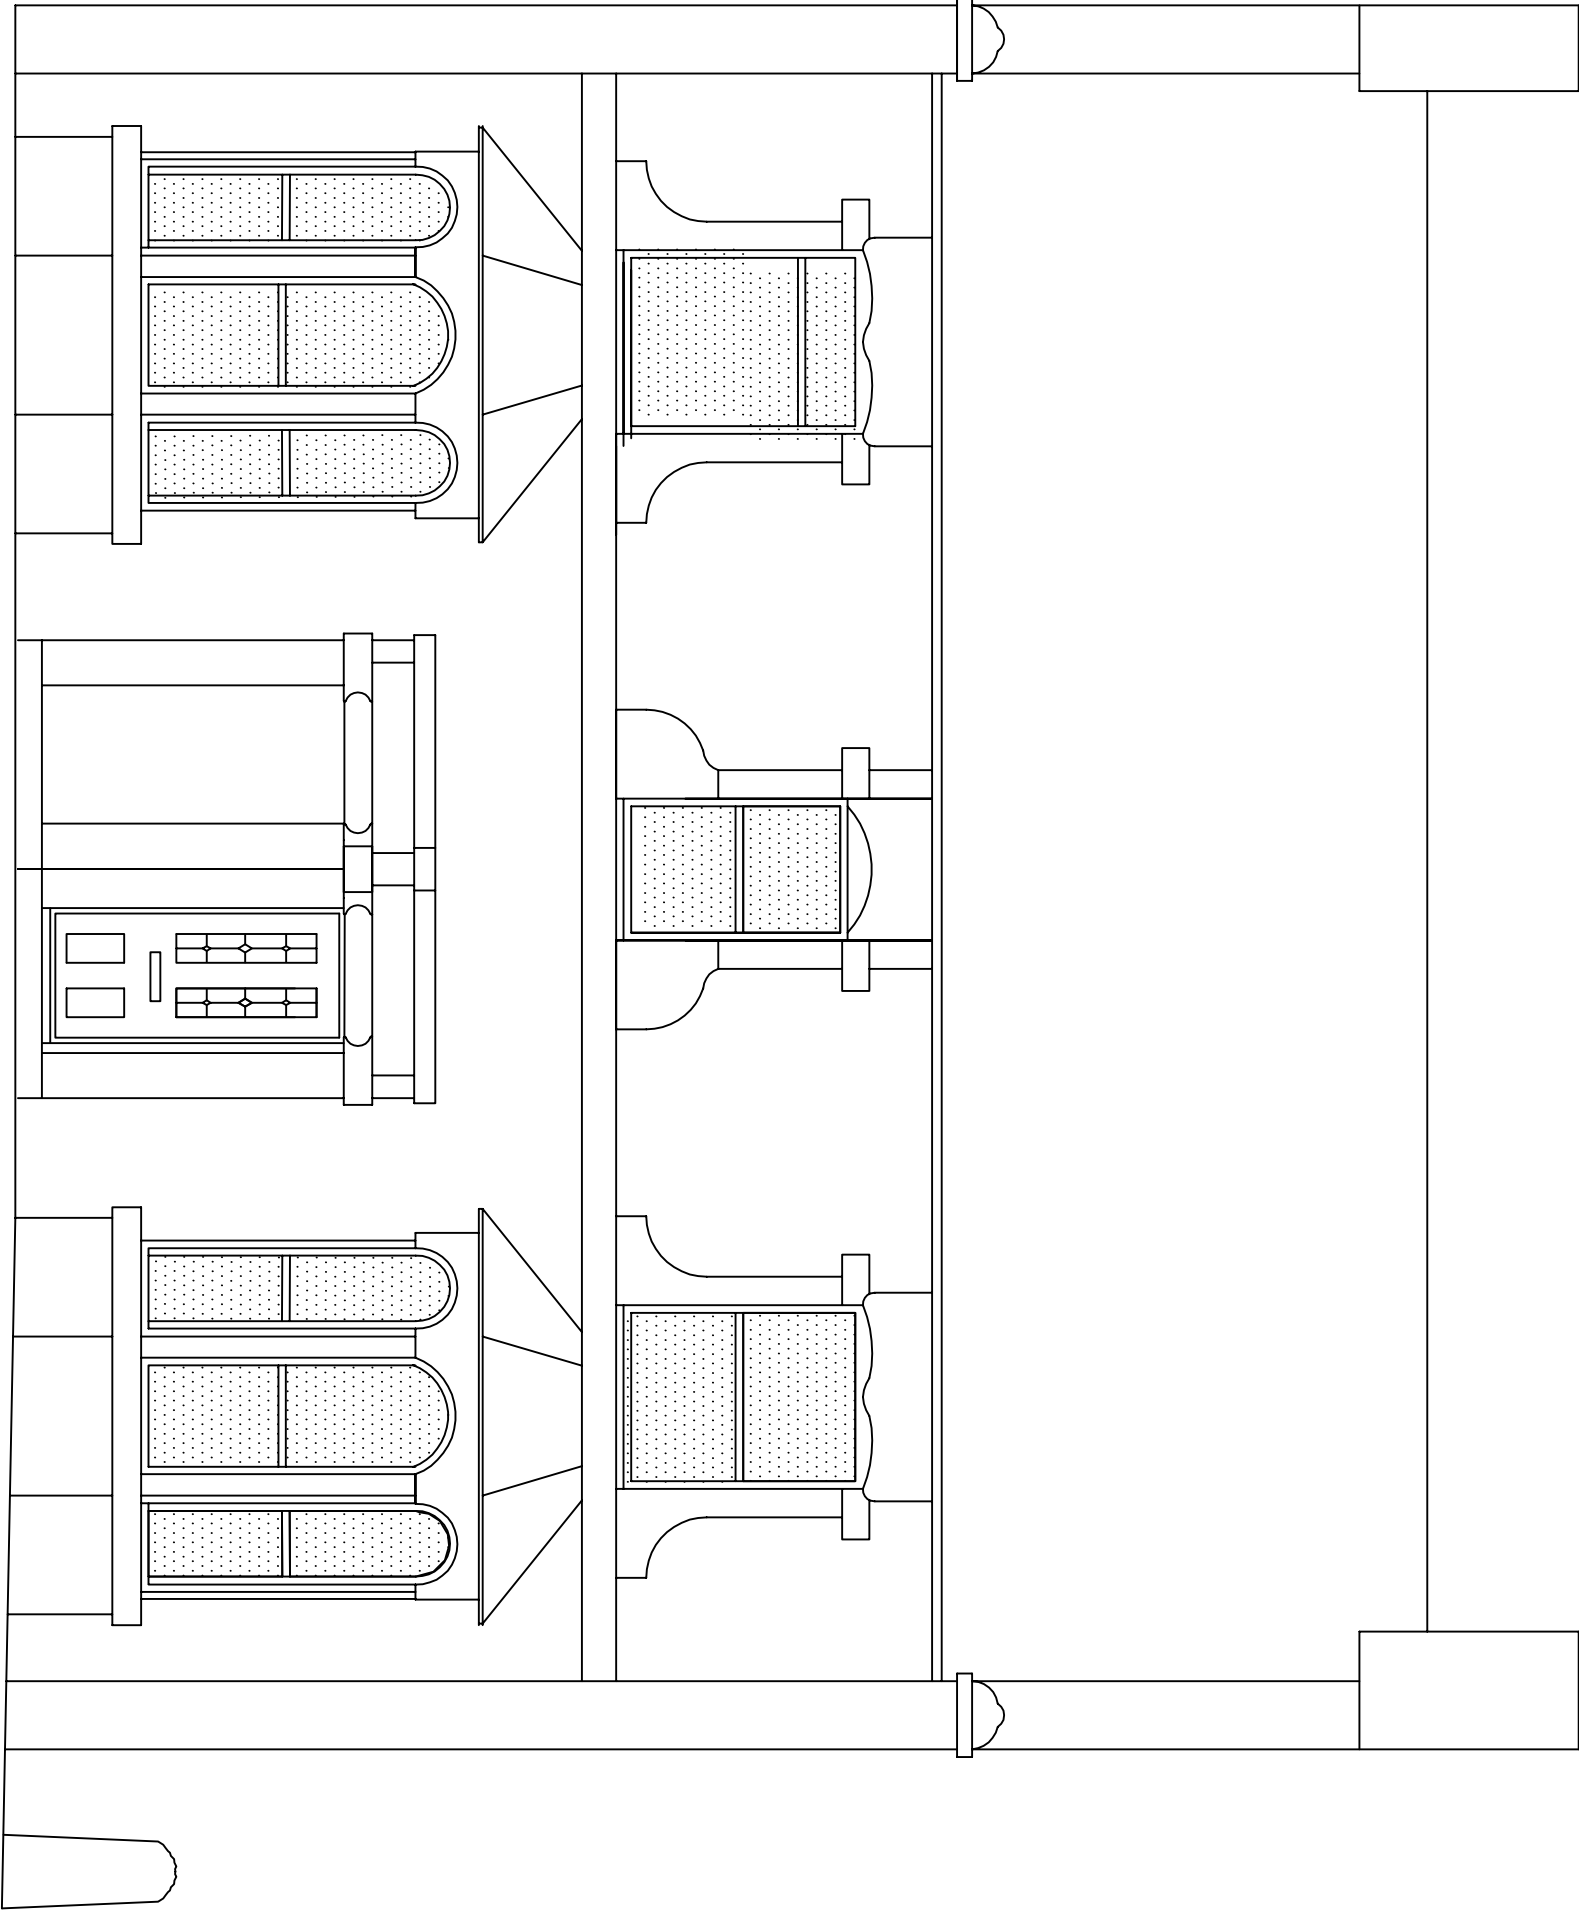


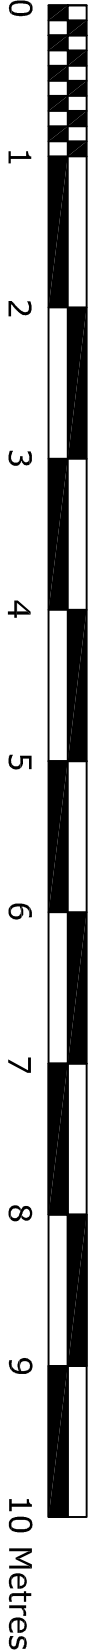

Item ref	Quantity	Existing Front Elevation		Reference C/CENF/1982	—
				Date June 2022	
		9 Hayfield Road SK23 0JF			
		1/50 scale @ A3	Edition 01	Sheet A3	