


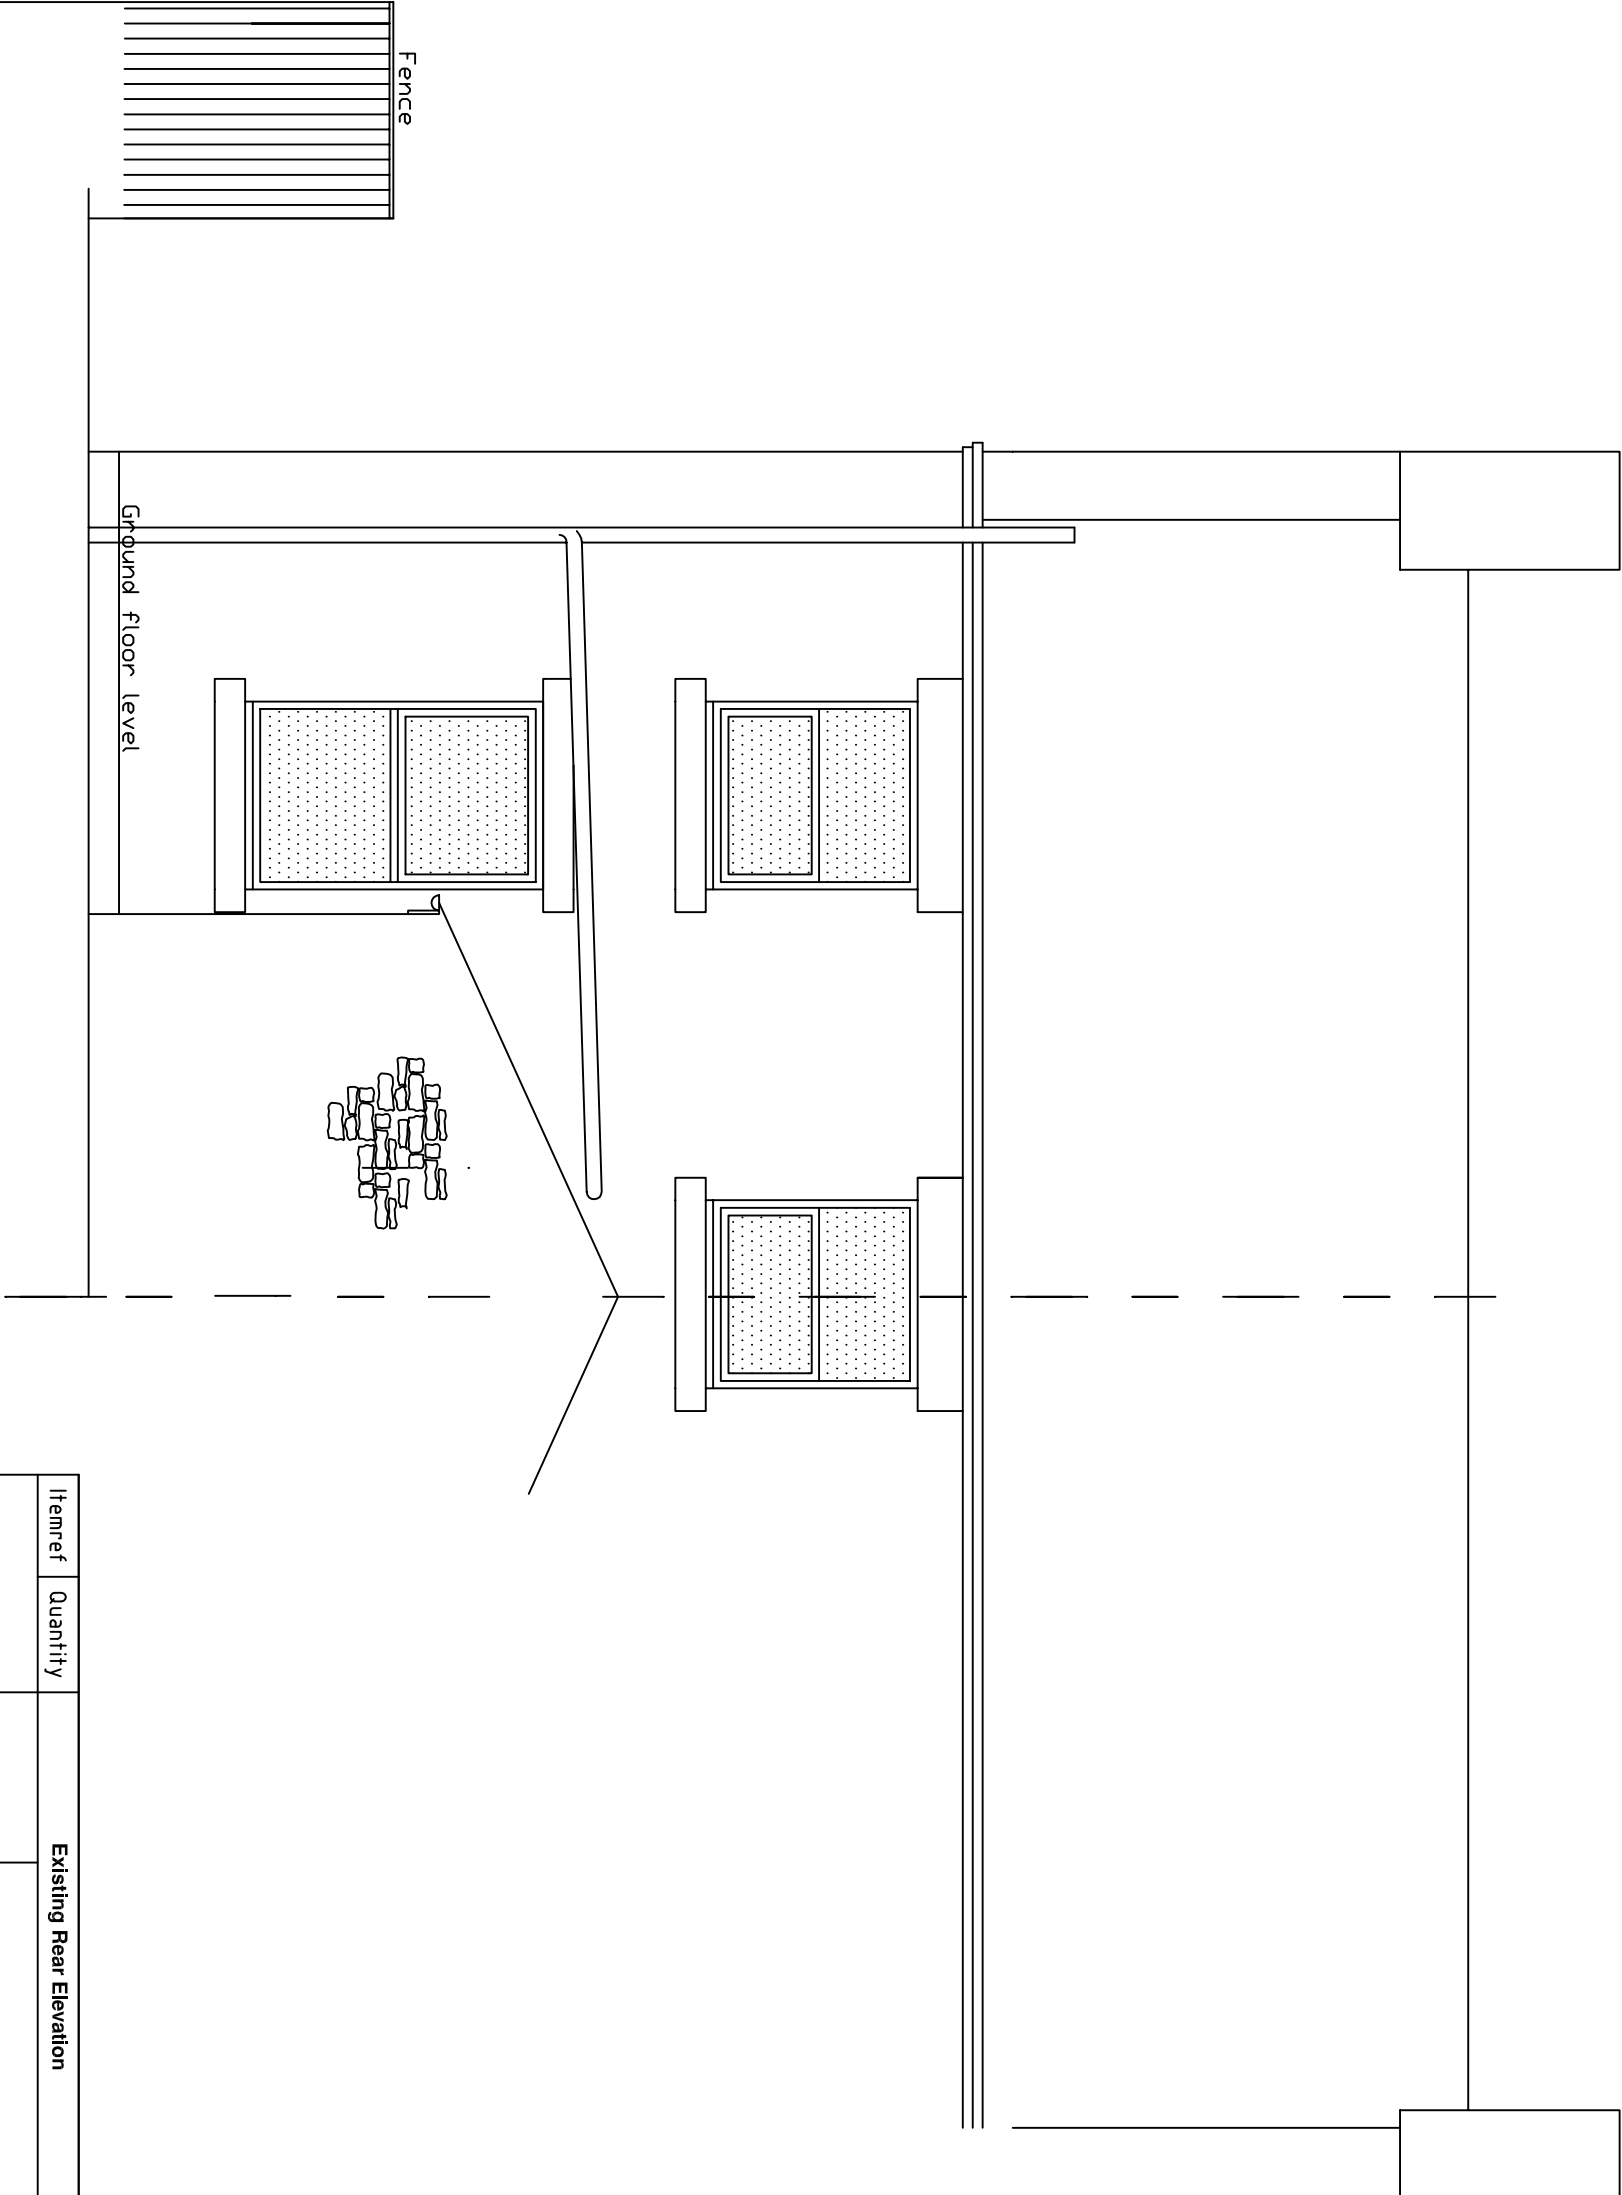

Itemref	Quantity	Existing Rear Elevation		Reference C/CENF/1982
				Date June 2022
		9 Hayfield Road SK23 0JF		
1/50 scale @ A3		Edition 01	Sheet A3	