


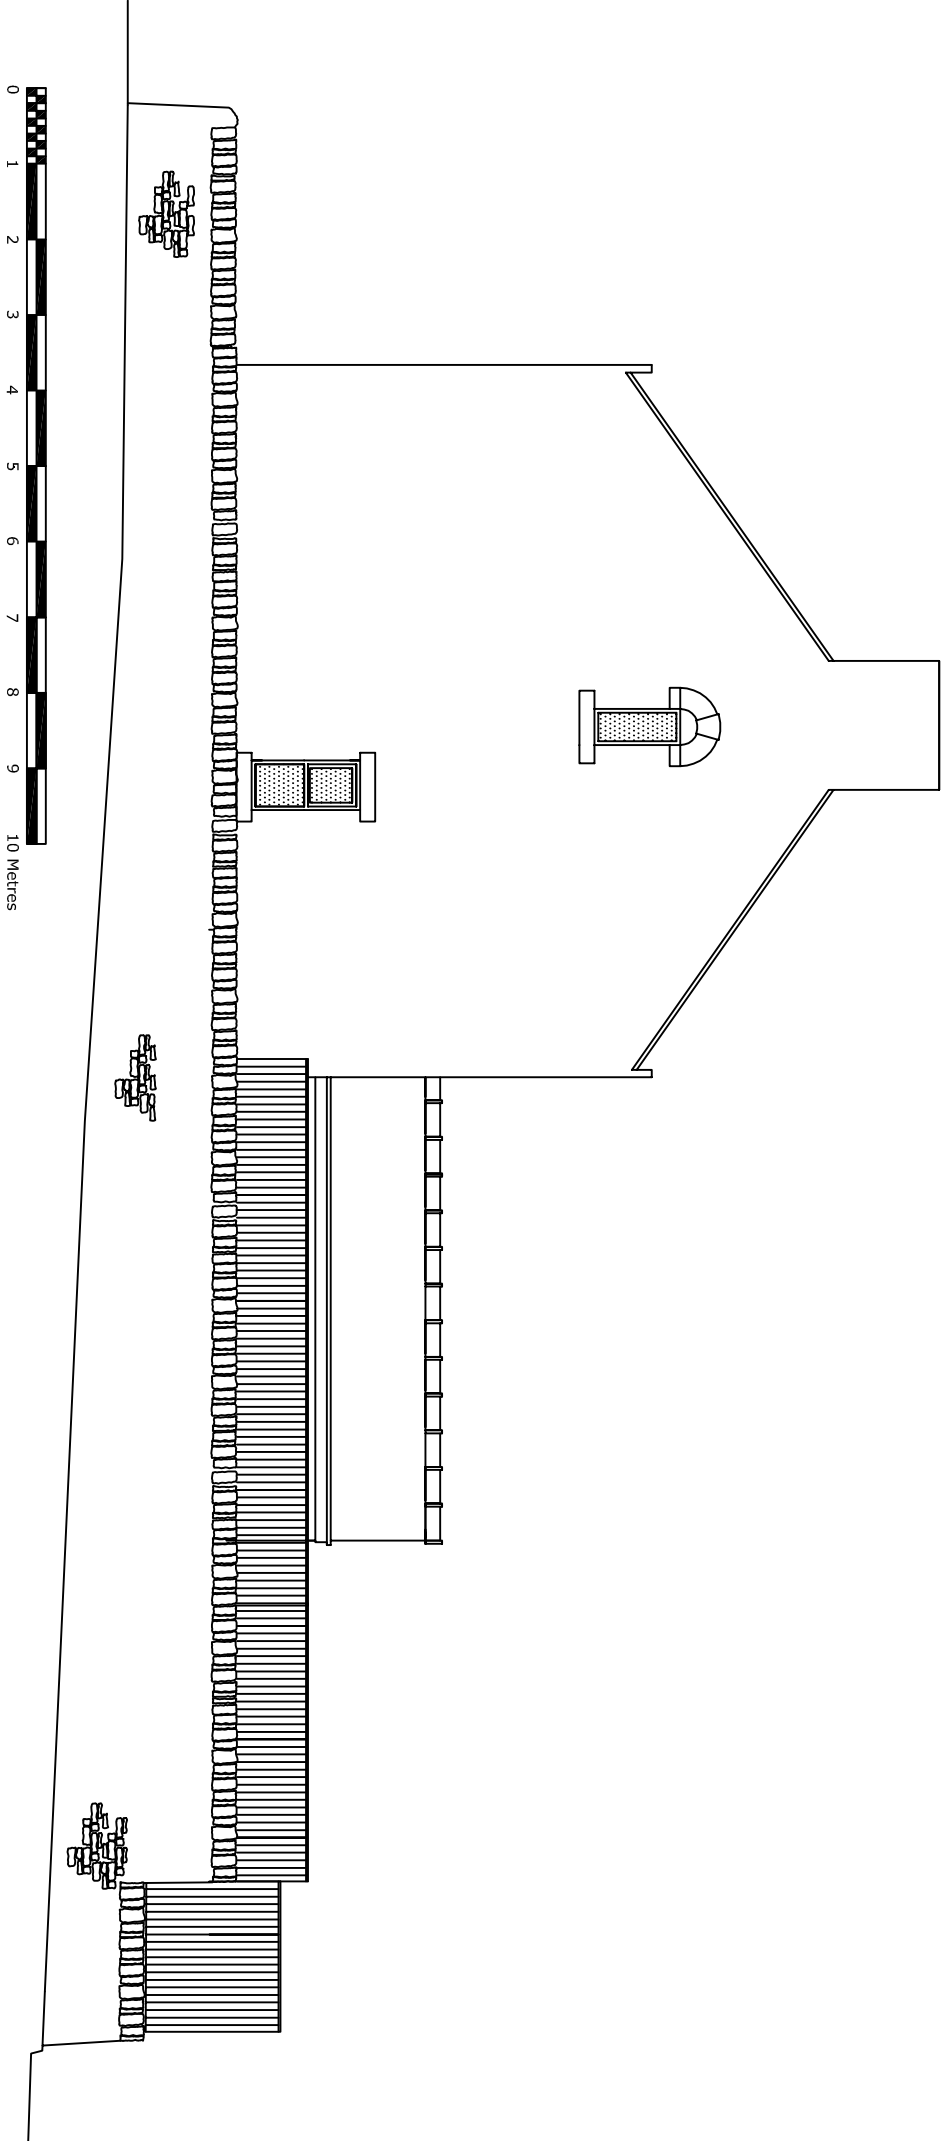

Item/ref	Quantity	Existing Side Elevation		Reference C/CENF/1982
				Date June 2022
		JANE NEWMAN PLANNING		
		9 Hayfield Road SK23 0JF		
		1/100 scale @ A3	Edition 01	Sheet A3