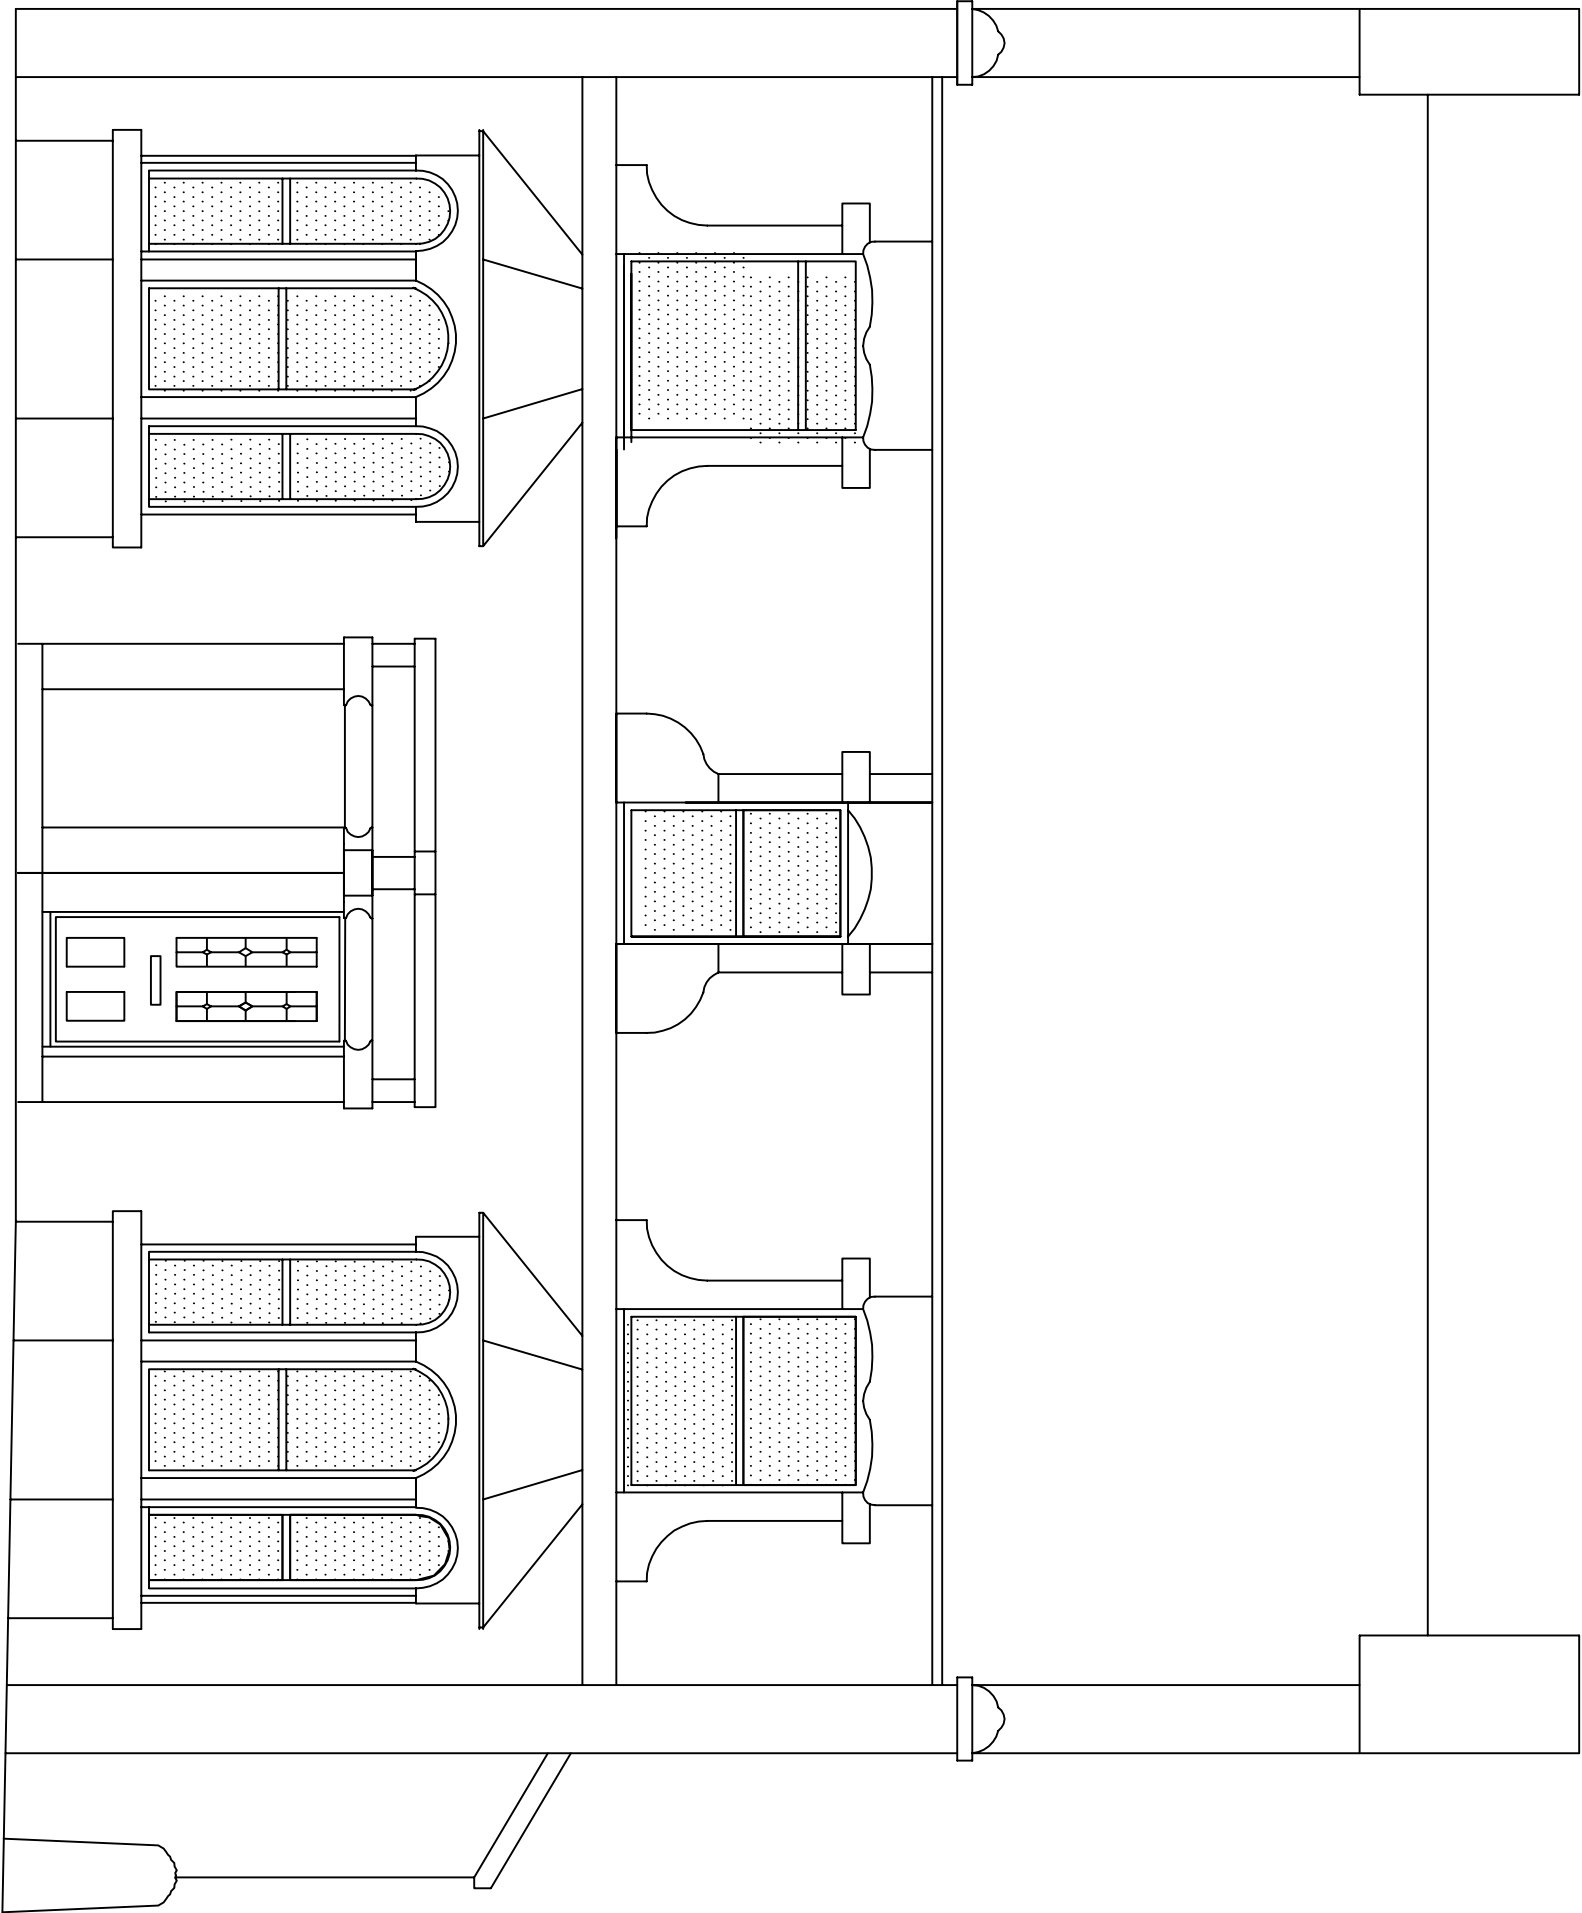


Item/ref	Quantity	Proposed Front Elevation		Reference C/CENF/1982
				Date Sept 2022
 JANE NEWMAN PLANNING		9 Hayfield Road SK23 0JF		
		1/ 50 Scale @ A3	Edition 01	Sheet A3