


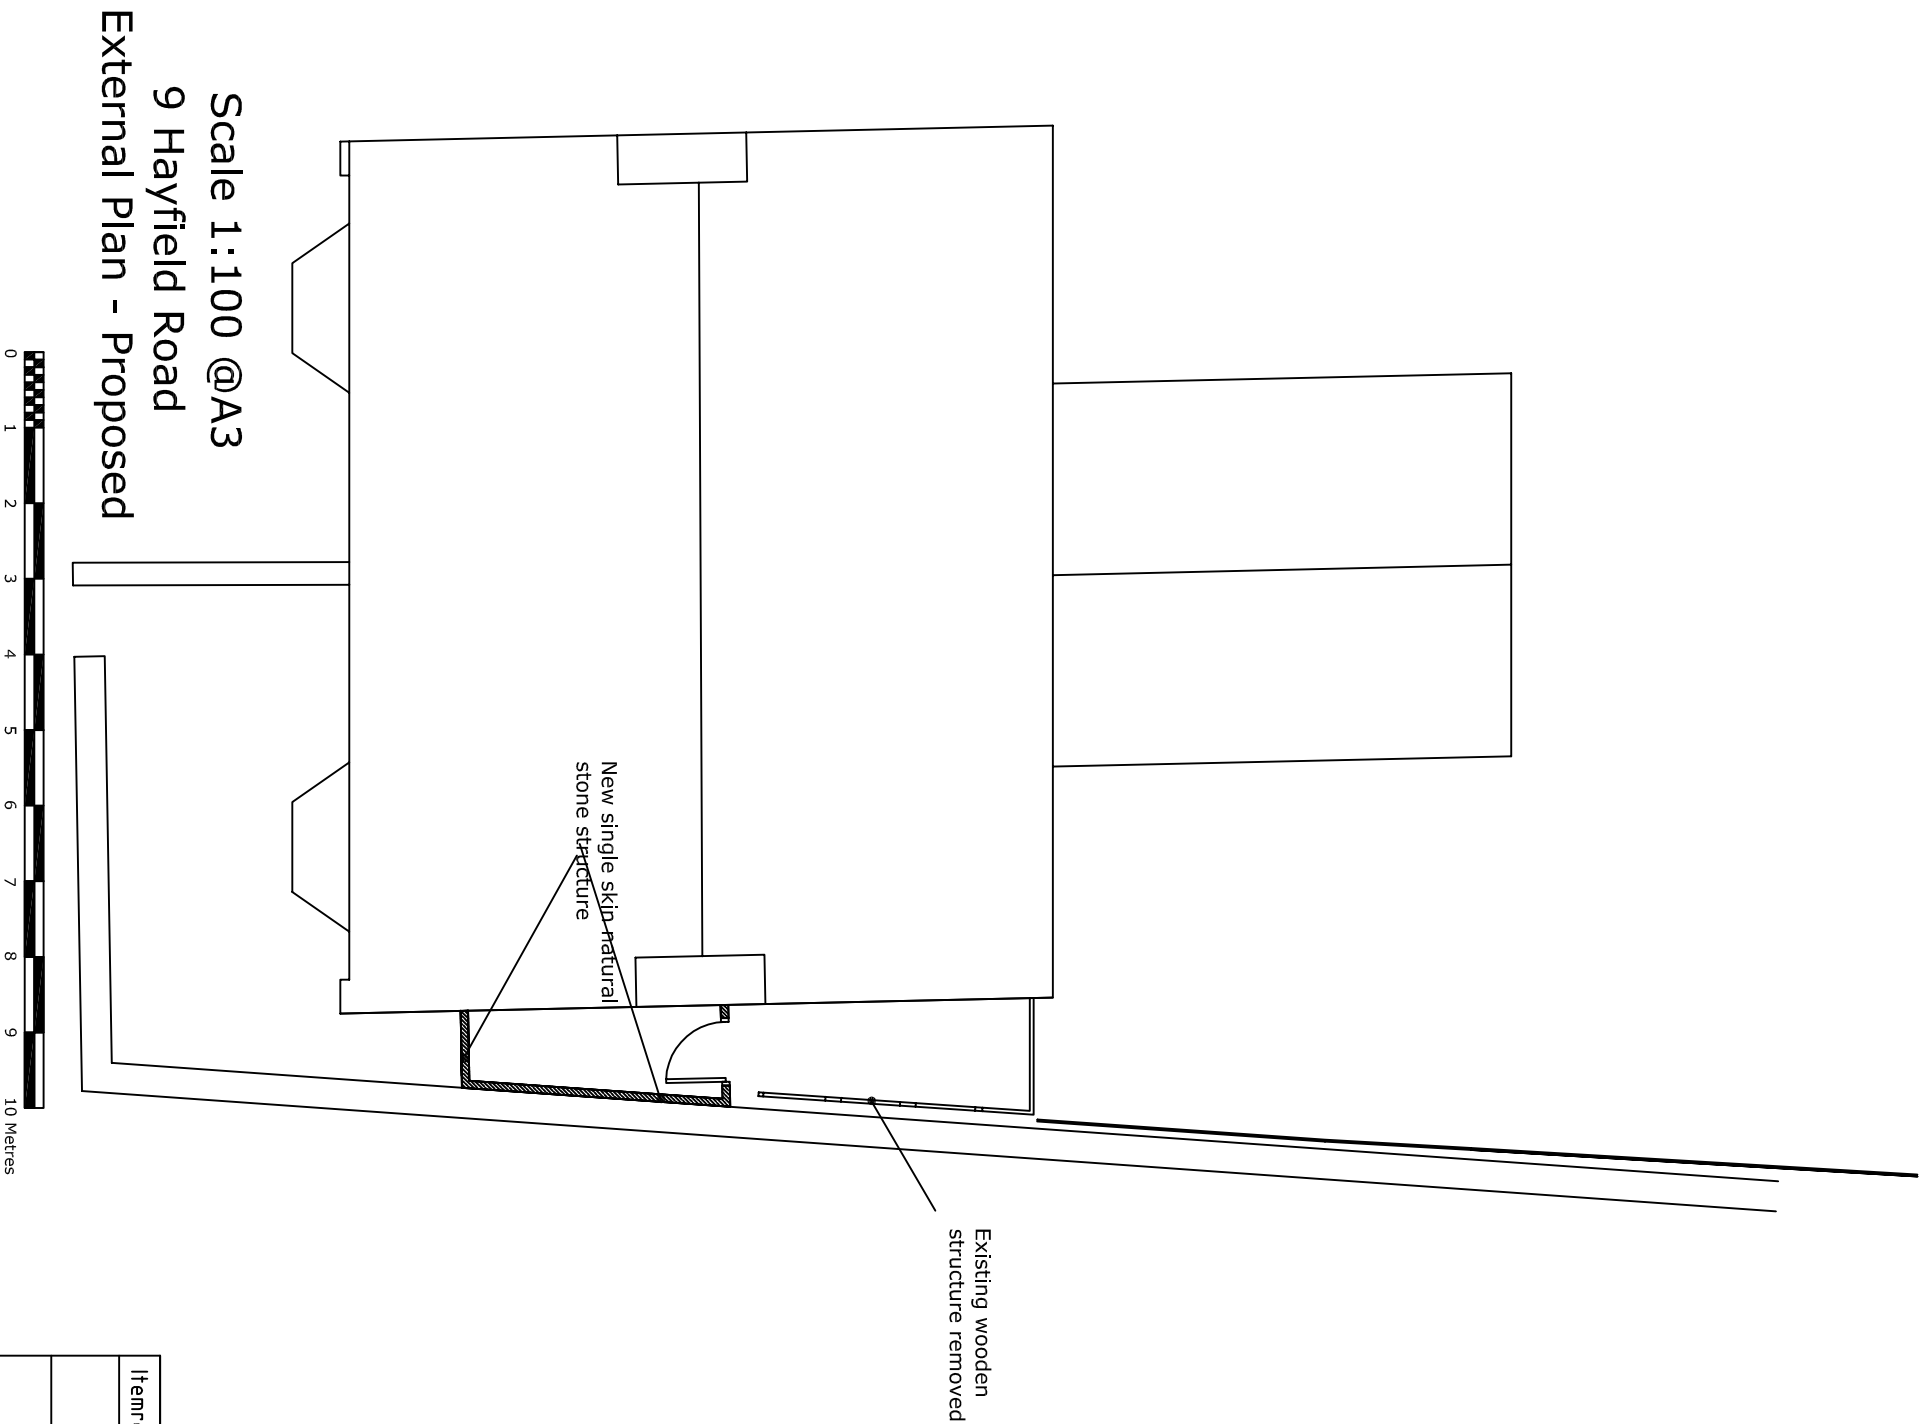

|   |          |                          |            |                       |
|---|----------|--------------------------|------------|-----------------------|
| Item ref                                                                                                 | Quantity |                          |            | Reference C/CENF/1982 |
|   |          |                          |            | Date Sept 2022        |
|  JANE NEWMAN PLANNING |          | 9 Hayfield Road SK23 0JF |            |                       |
|   |          | 1/100 Scale @ A3         | Edition 01 | Sheet A3              |