


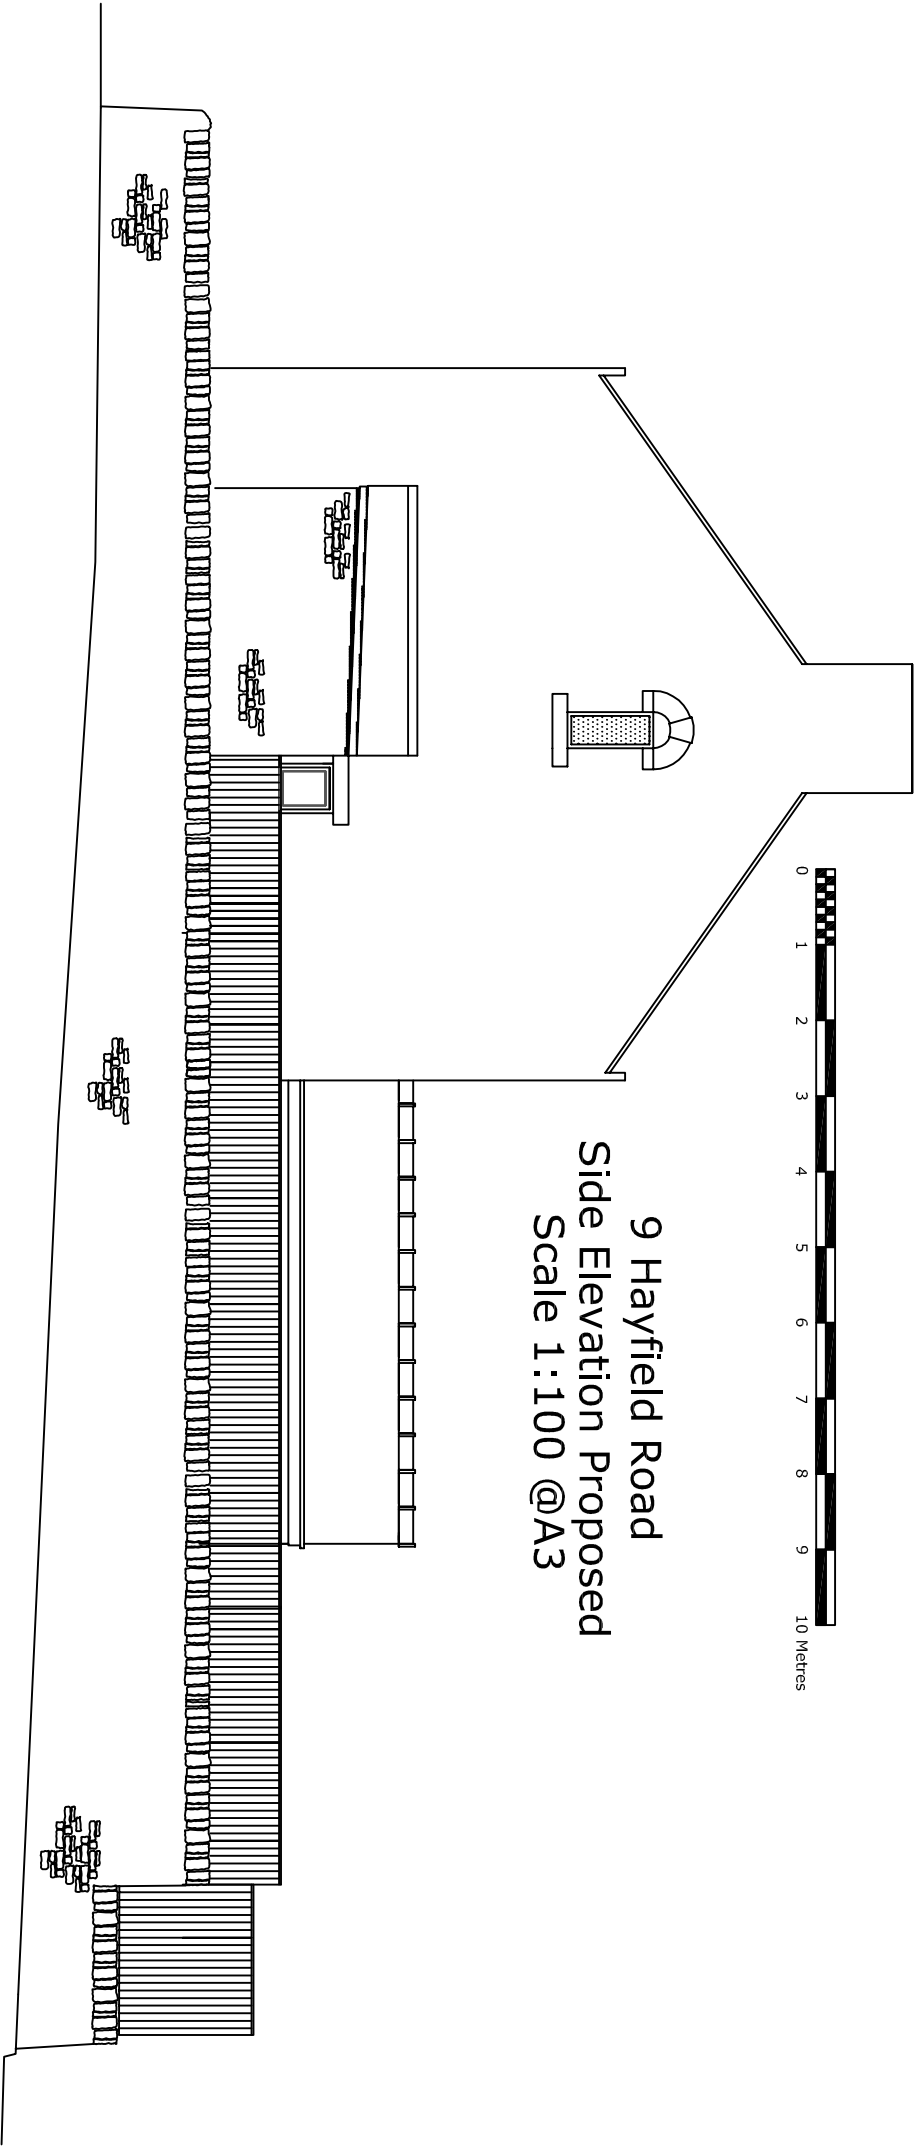

Itemref	Quantity	Reference C/CENF/1982	
			Date Sept 2022
JANE NEWMAN PLANNING		9 Hayfield Road SK23 0JF	
1/100 Scale @ A3		Edition 01	Sheet A3